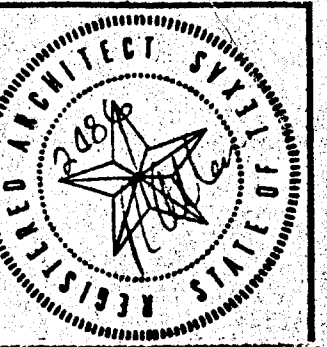



The Allen Rule
Partnership

Architects/Planners Incorporated
1000 Peoples Place, Longview, Texas 75601 214/753-5502


EXTERIOR RESTORATION
WOMEN'S DORMITORIES
KILGORE COLLEGE

DAVIS ANNEX

A2

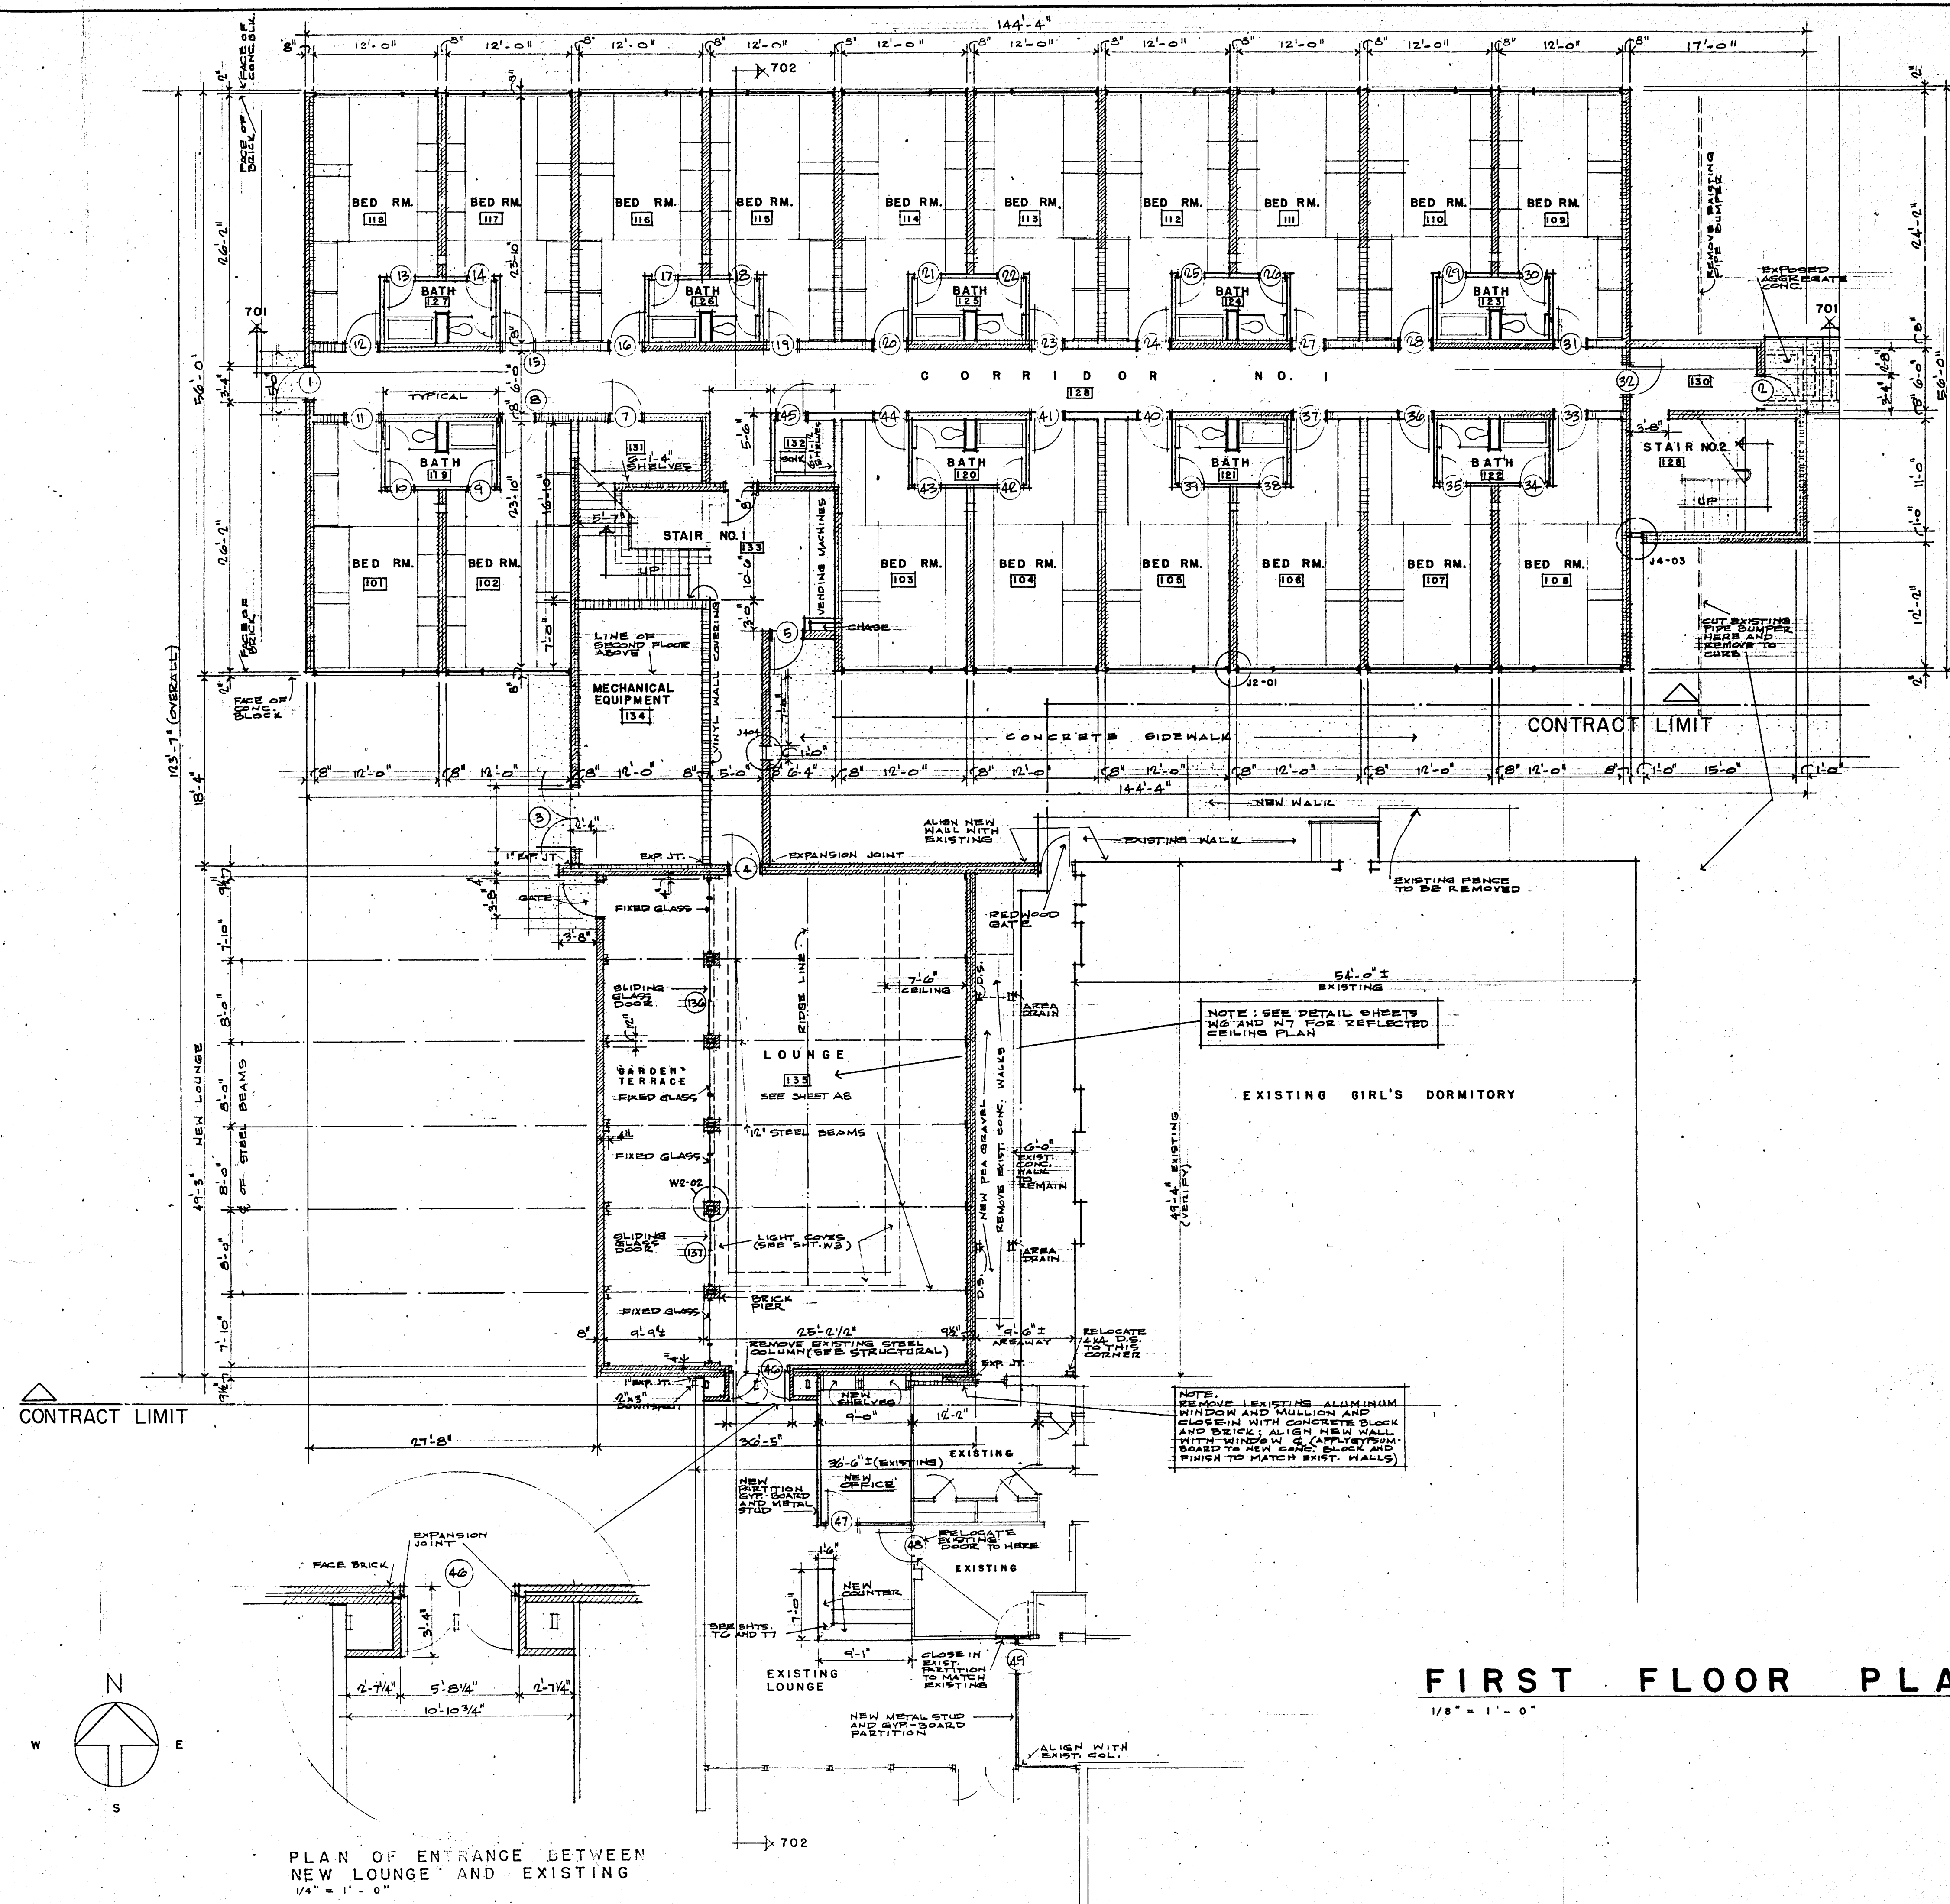


FIRST FLOOR PLAN
1/8" = 1'-0"

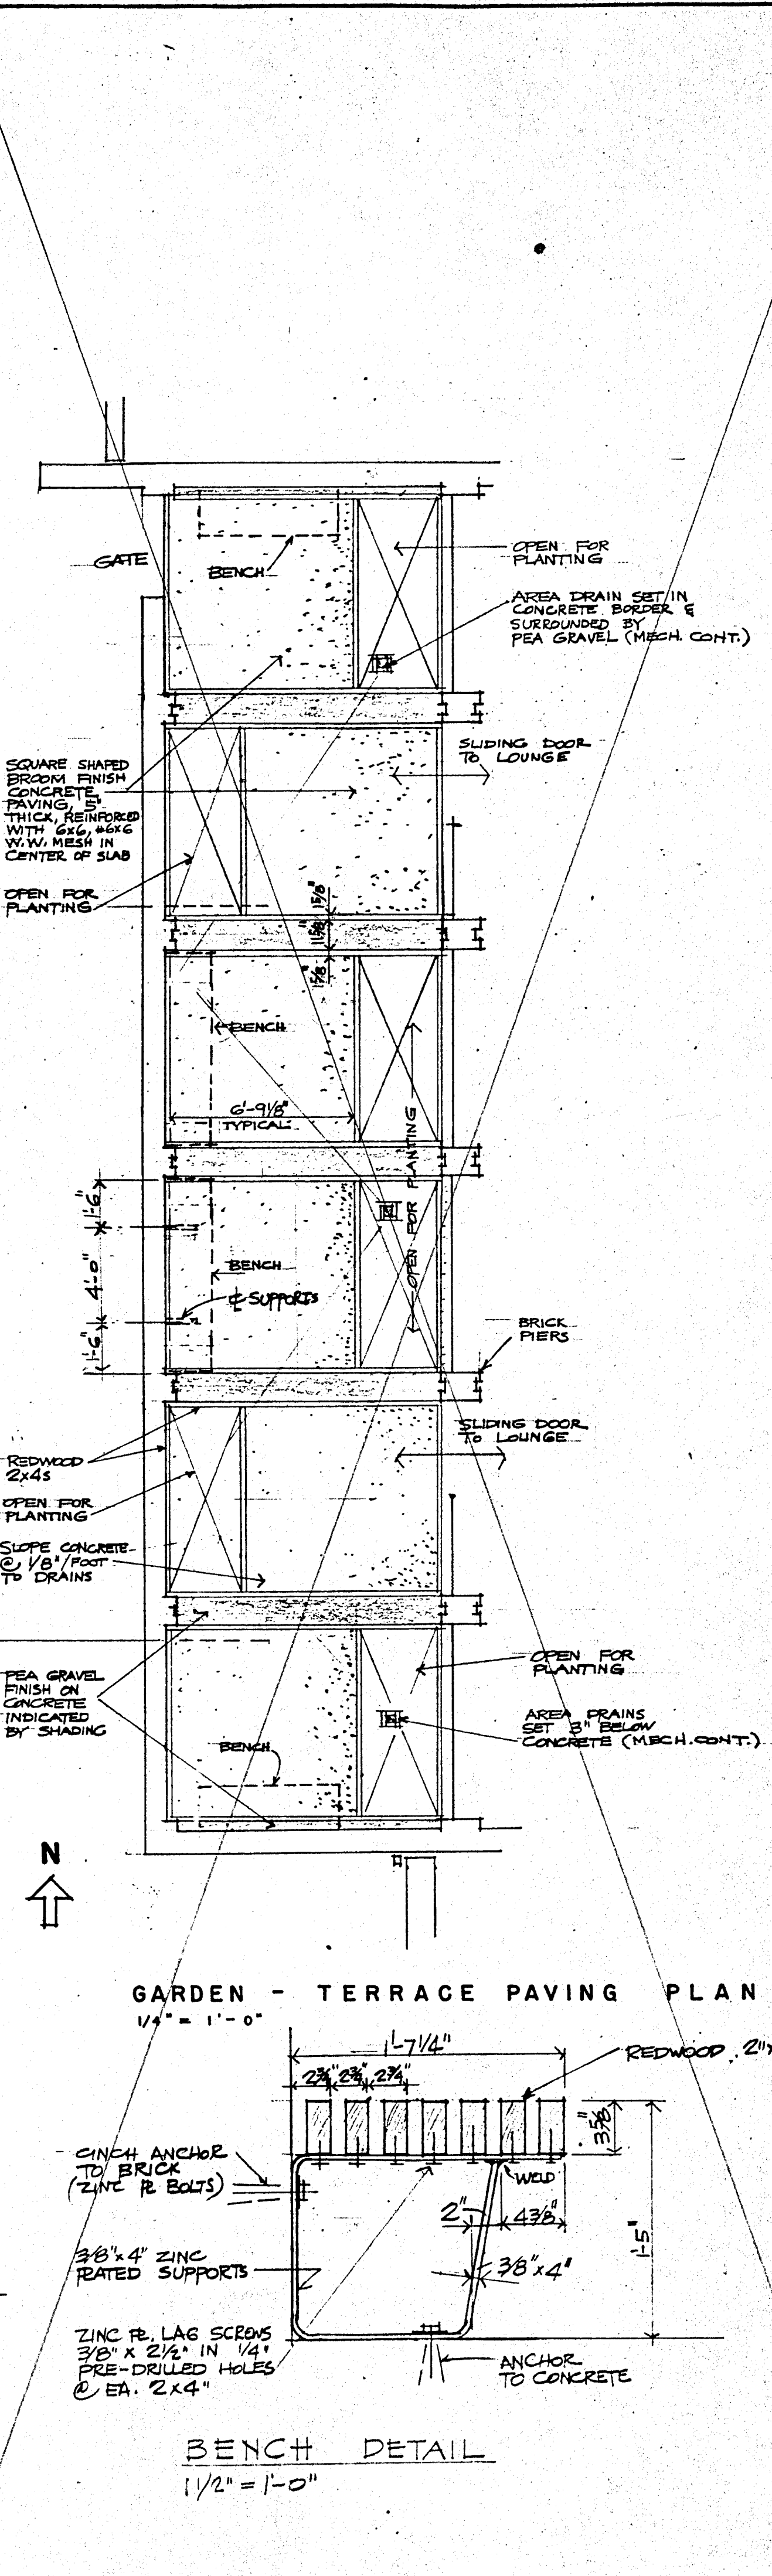

GARDEN - TERRACE PAVING PLAN
1/4" = 1'-0"

BENCH DETAIL
1/2" = 1'-0"

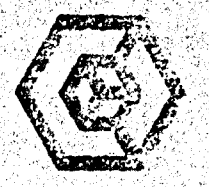


The Allen/Ruic
Partnership

Architects Planners Incorporated
1000 Pigues Place / Longview, Texas 75001/214/753-5002


EXTERIOR RESTORATION
WOMEN'S DORMITORIES
KILGORE COLLEGE

DAVIS ANNEX


A 3

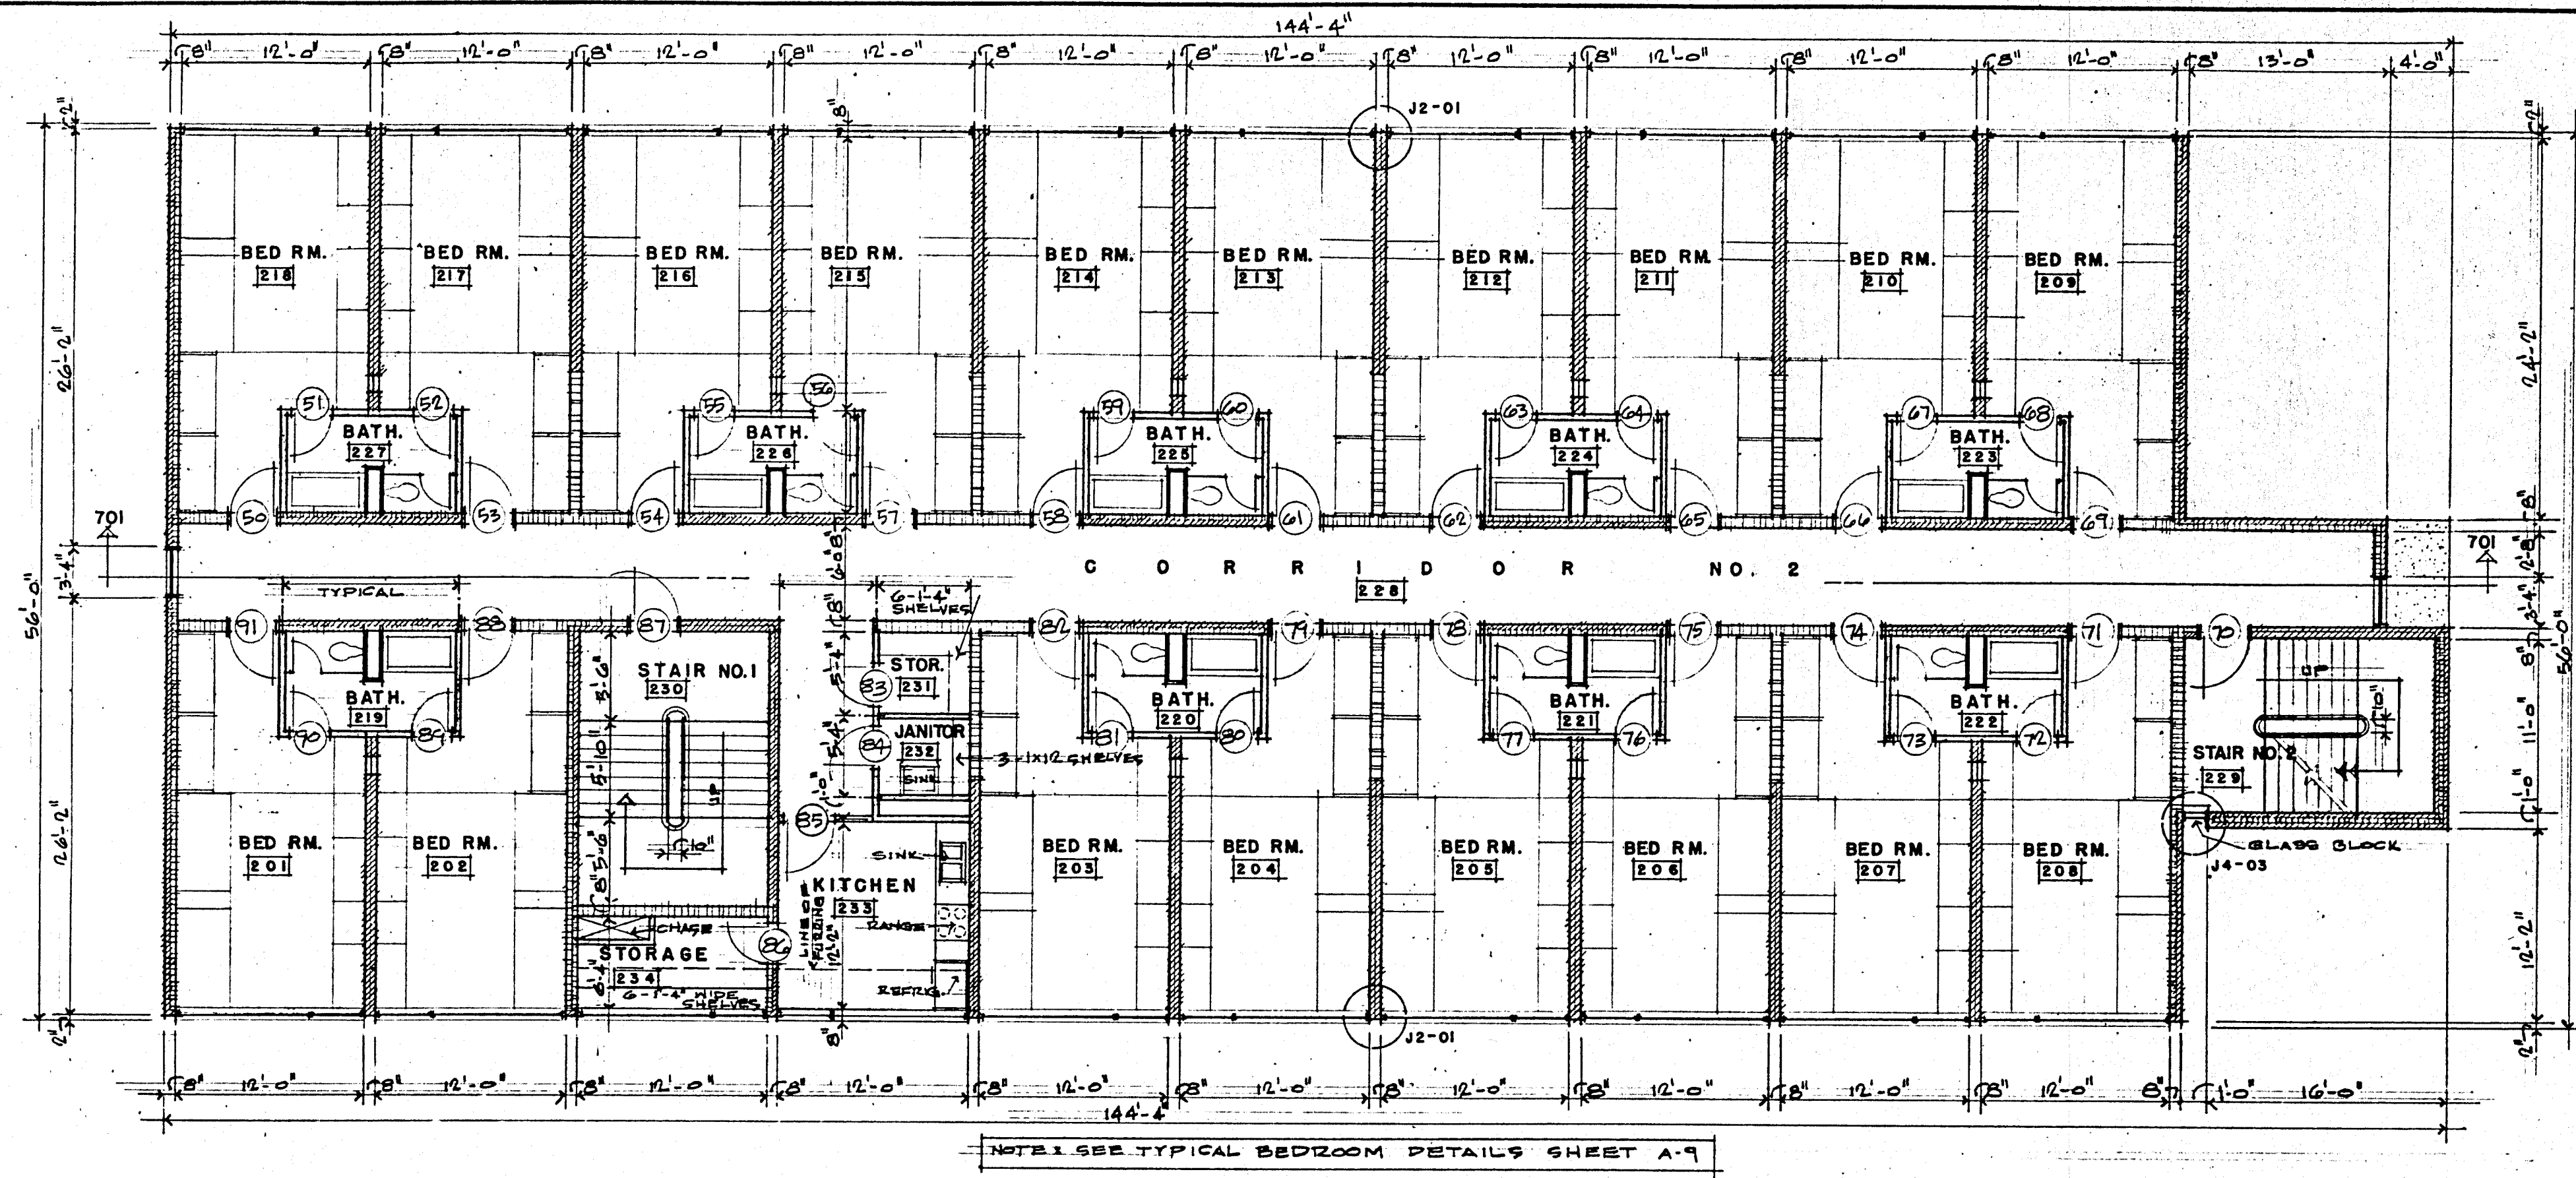

SECOND FLOOR PLAN
1/8" = 1'-0"

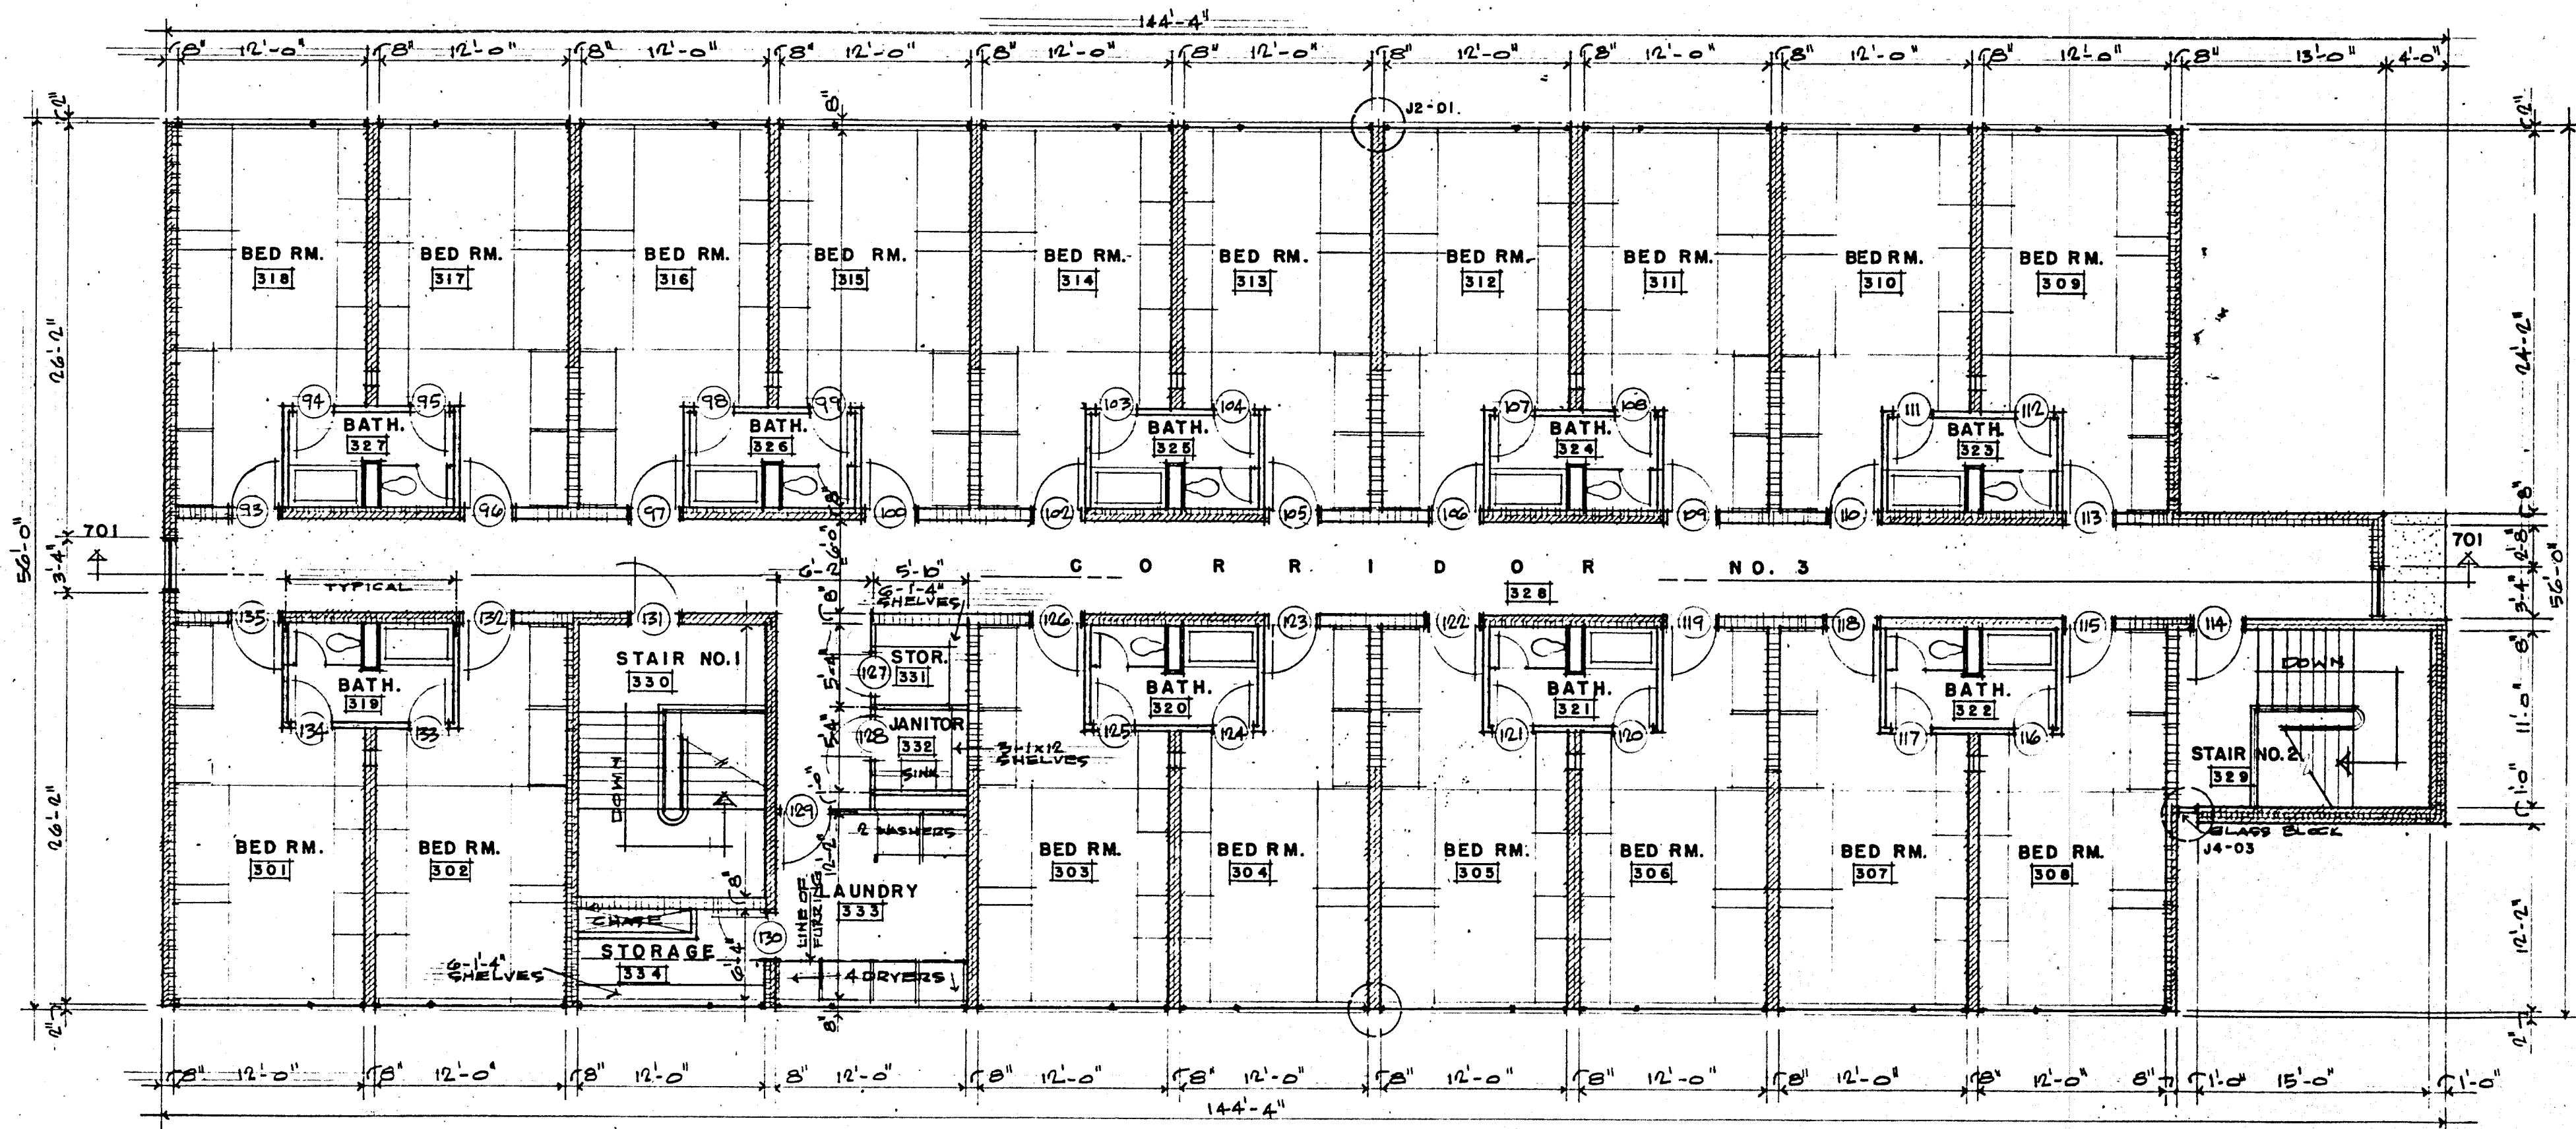









THIRD FLOOR PLAN
1/8" = 1'-0"

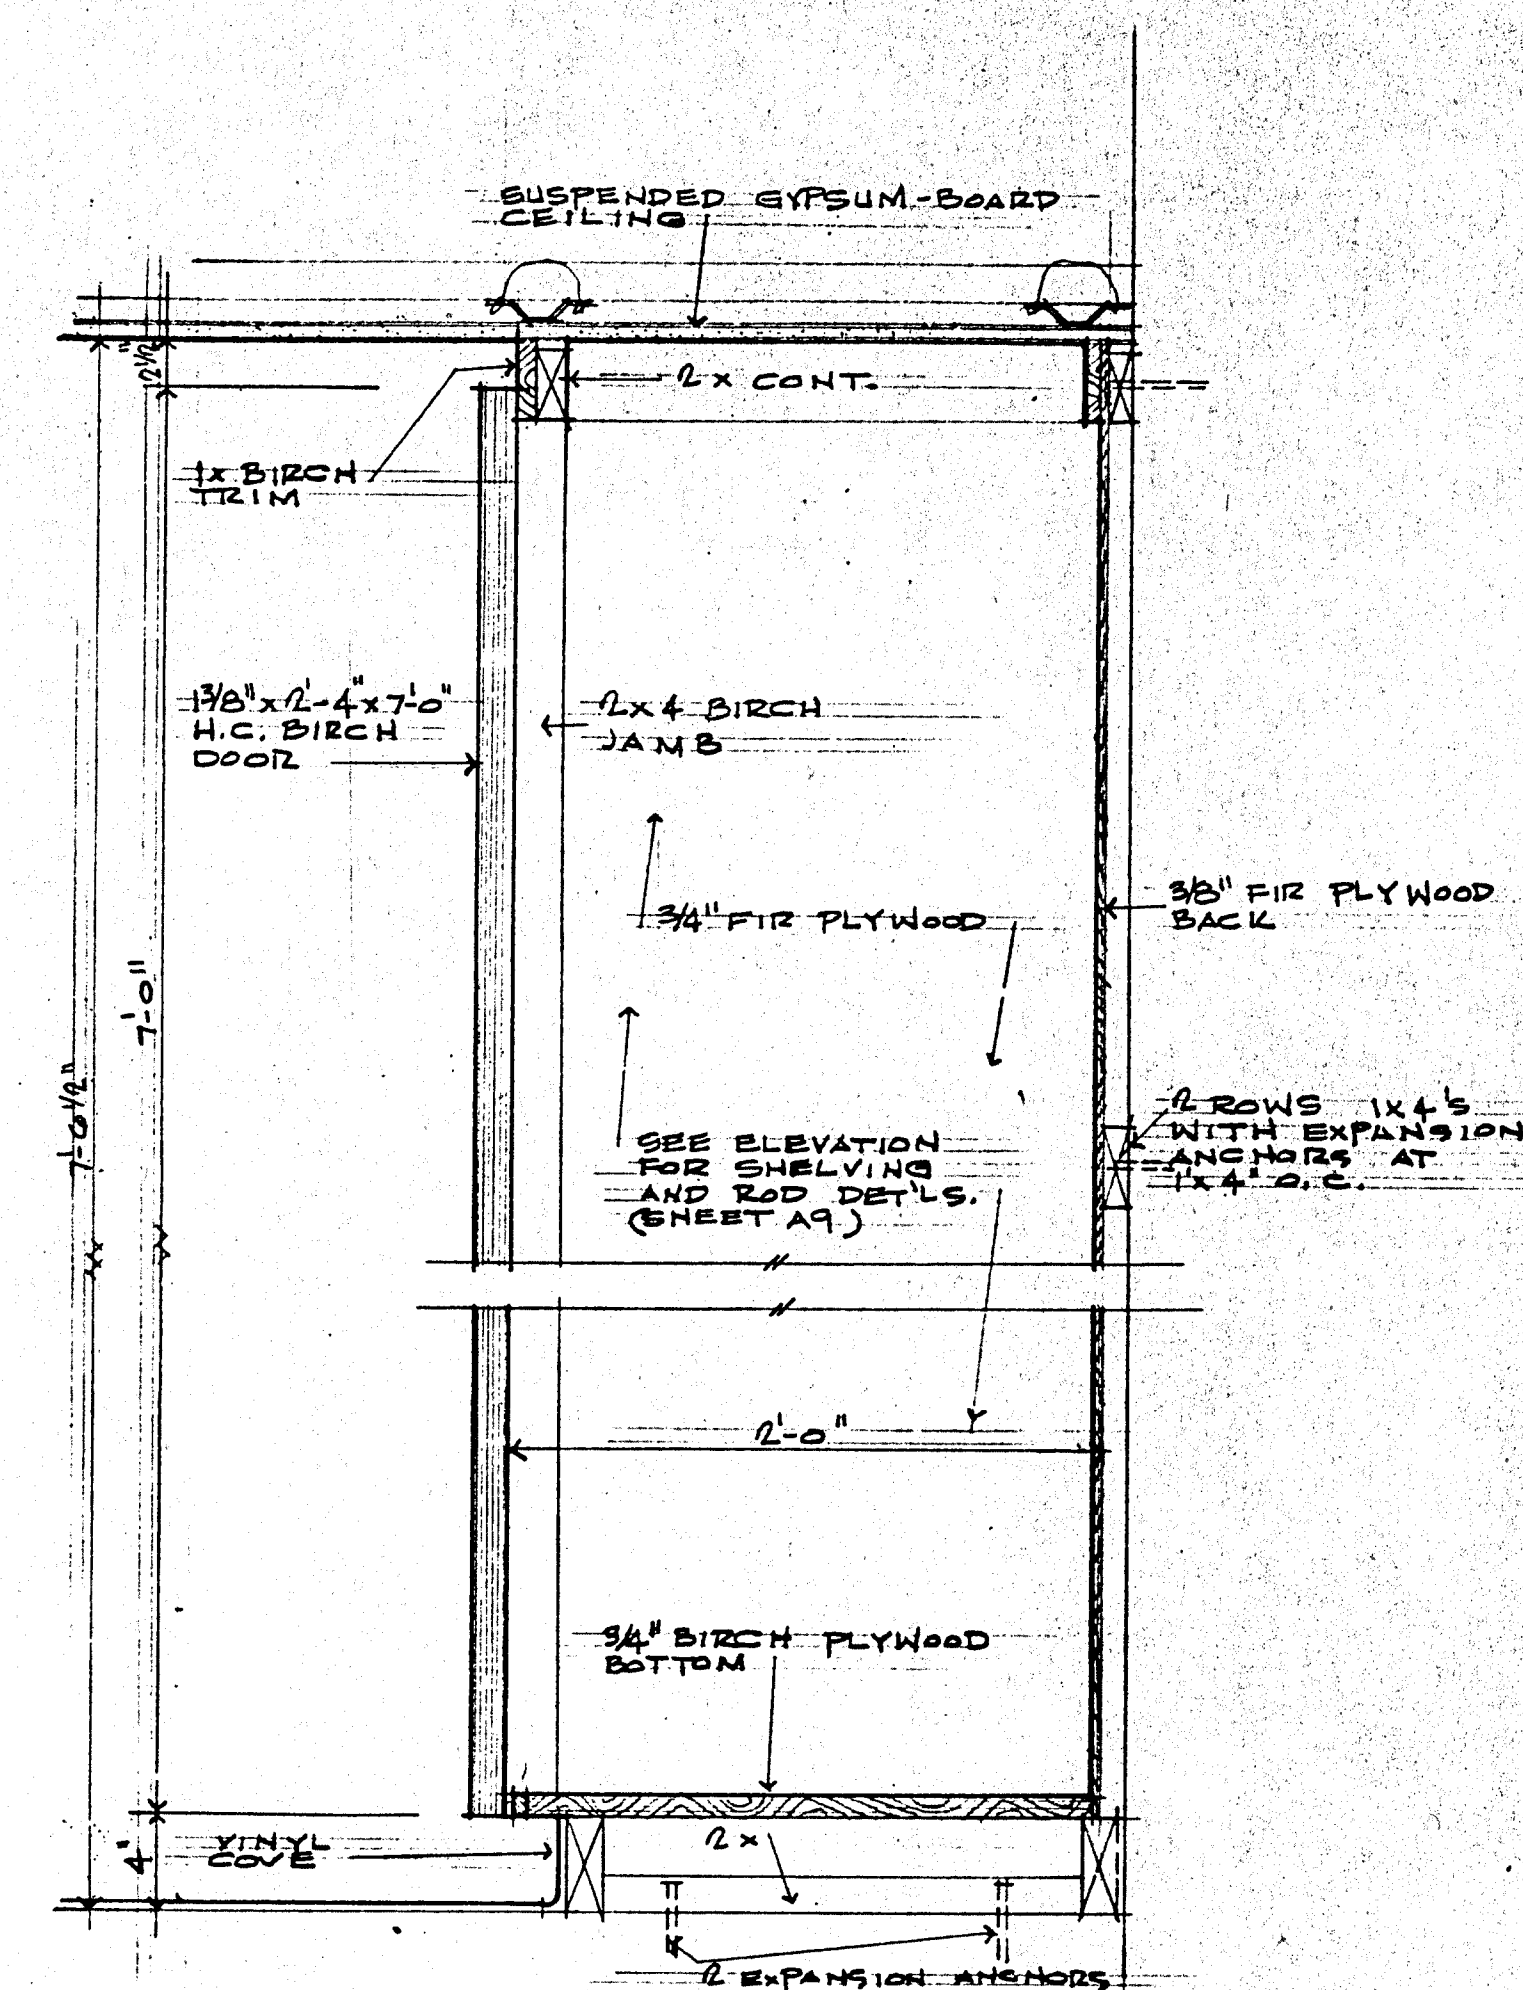


301 SECTION THRU CLOTHES STORAGE
1/2" = 1'-0"


WALL LEGEND

- 8" CONCRETE BLOCK EXPOSED OR FACED WITH GYPSUM BOARD AND VINYL WALLCOVERING AS SCHEDULED
- 4" FACE BRICK EXPOSED AND 4" BLOCK EXPOSED OR FACED WITH GYPSUM BOARD AND VINYL WALLCOVERING AS SCHEDULED
- 2-4" FACE BRICK EXPOSED
- 4" FACE BRICK EXPOSED 4" CONCRETE BLOCK BACKUP
- DRYWALL CONSTRUCTION 2 LAYER 1/2" GYPSUM BOARD EACH SIDE 2 1/2" METAL STUDS
- 2-4" FACE BRICK EXPOSED

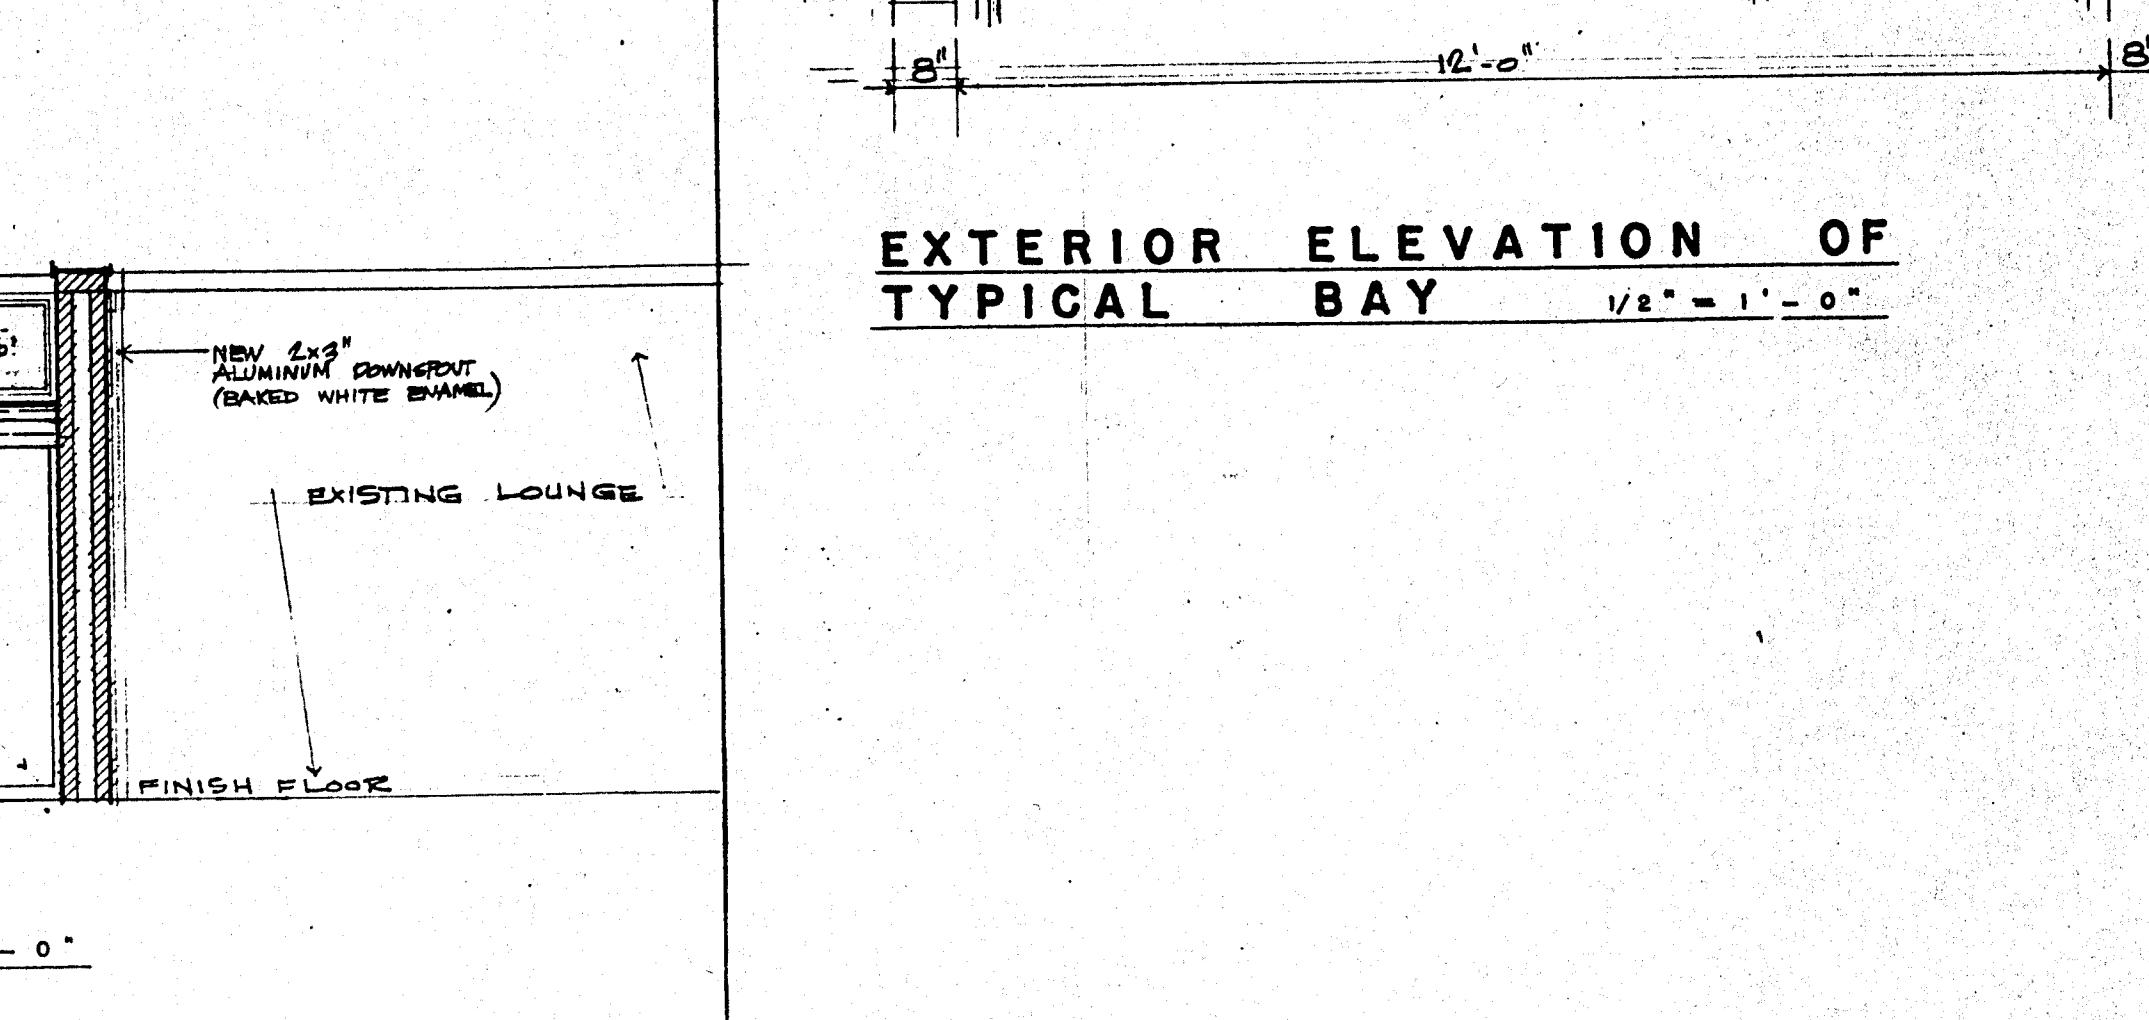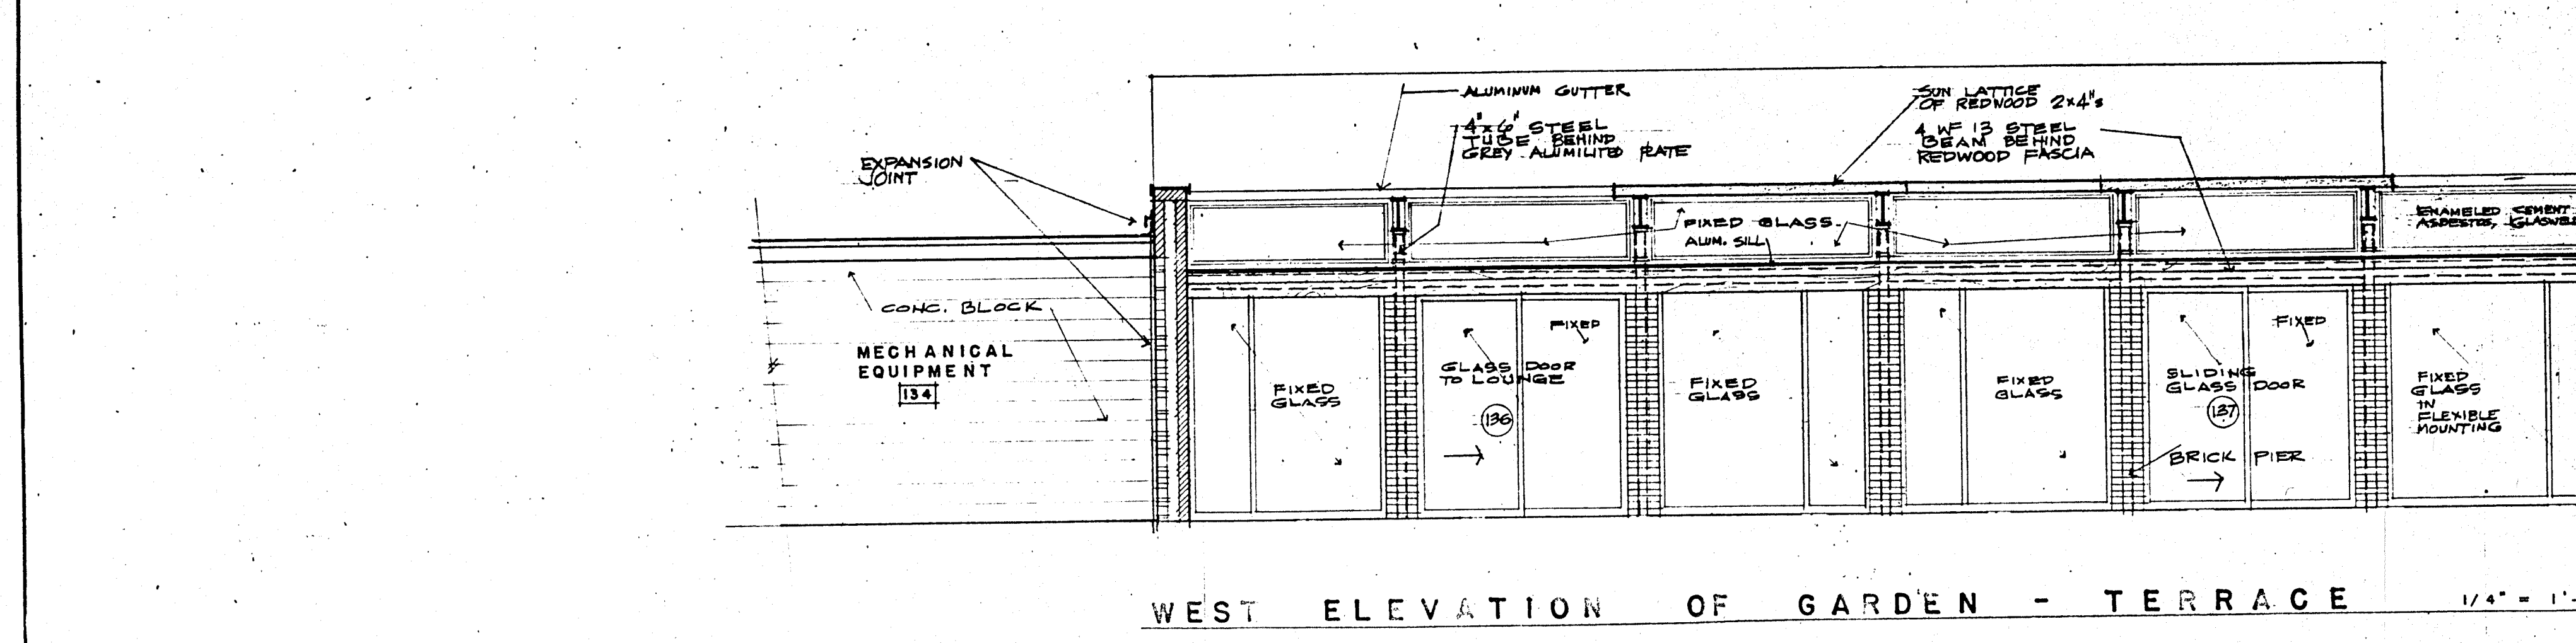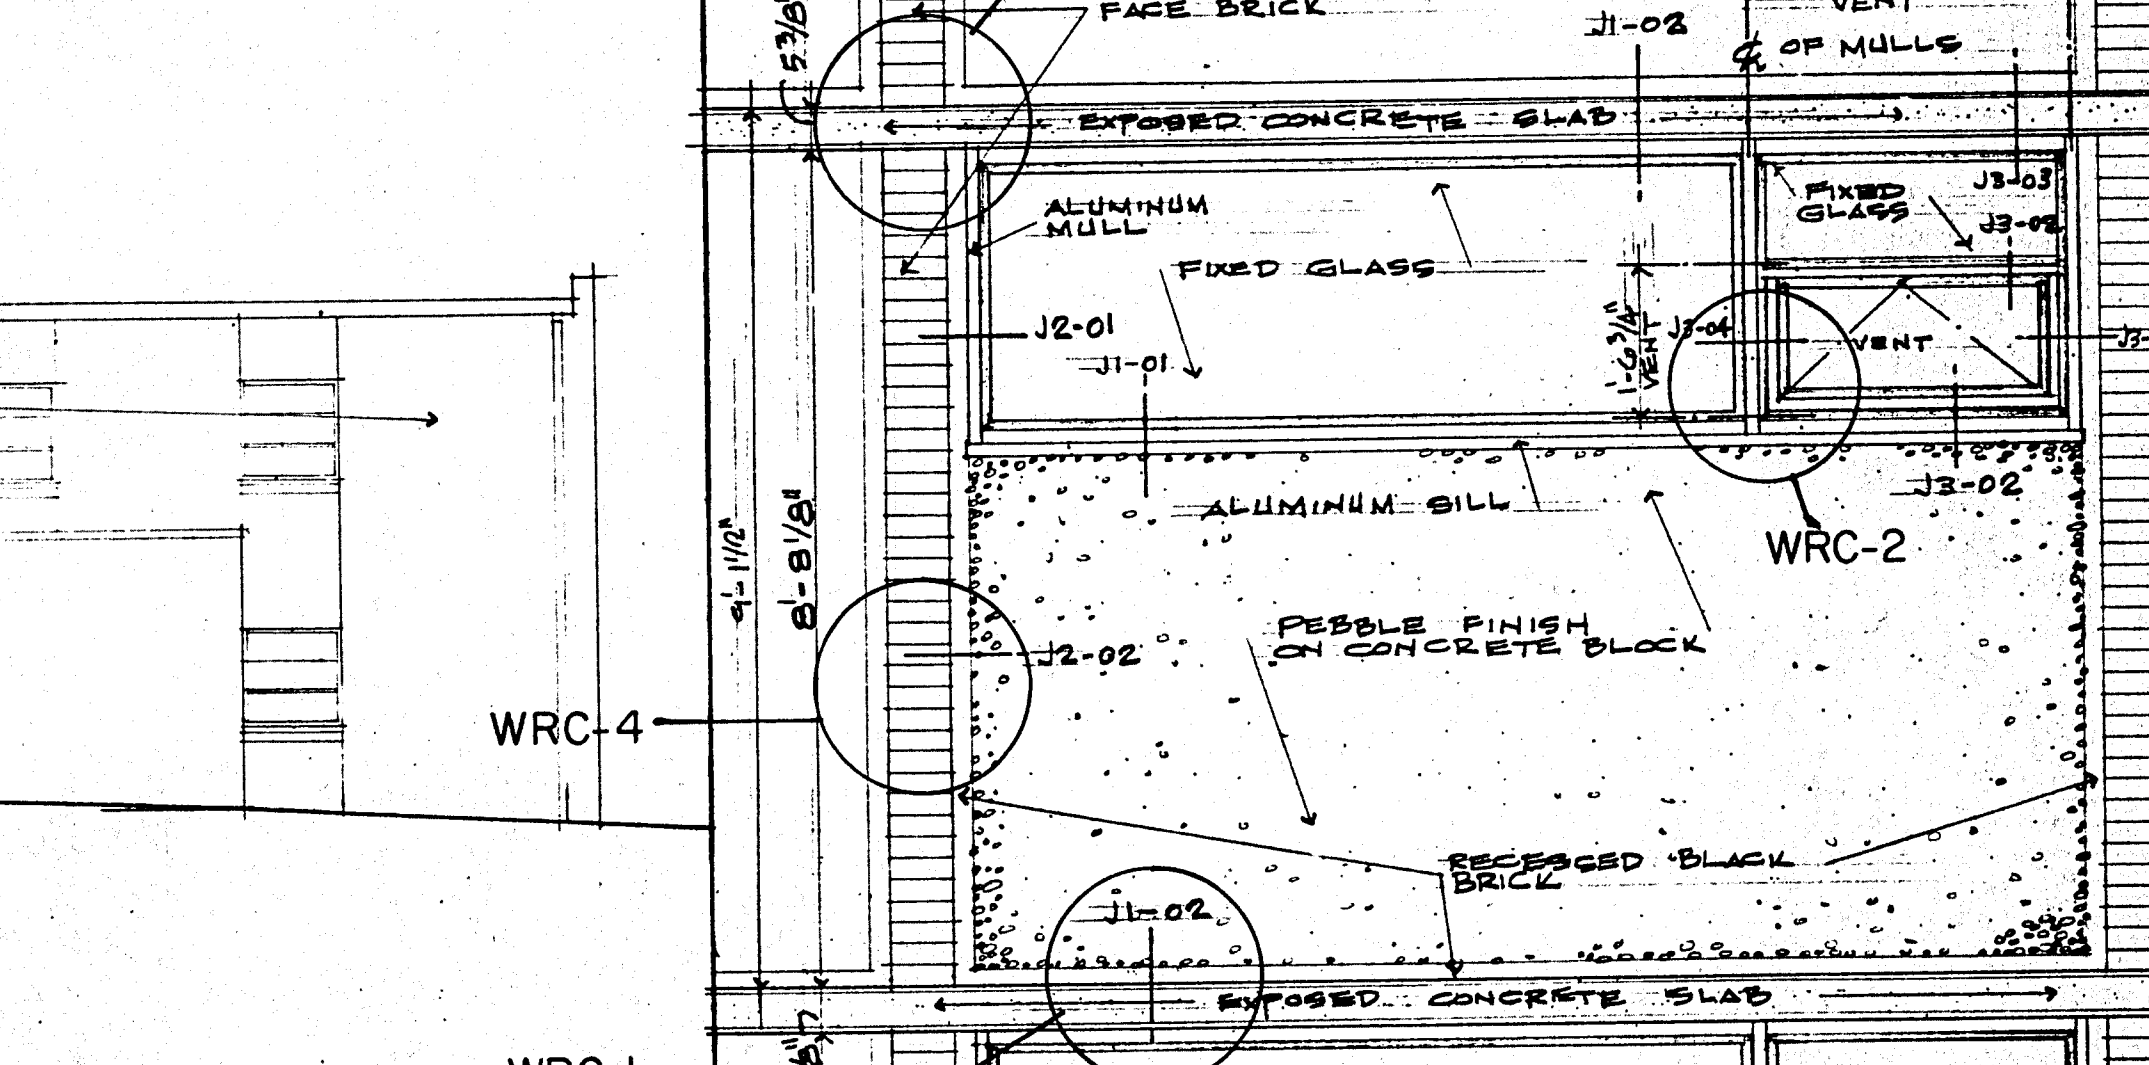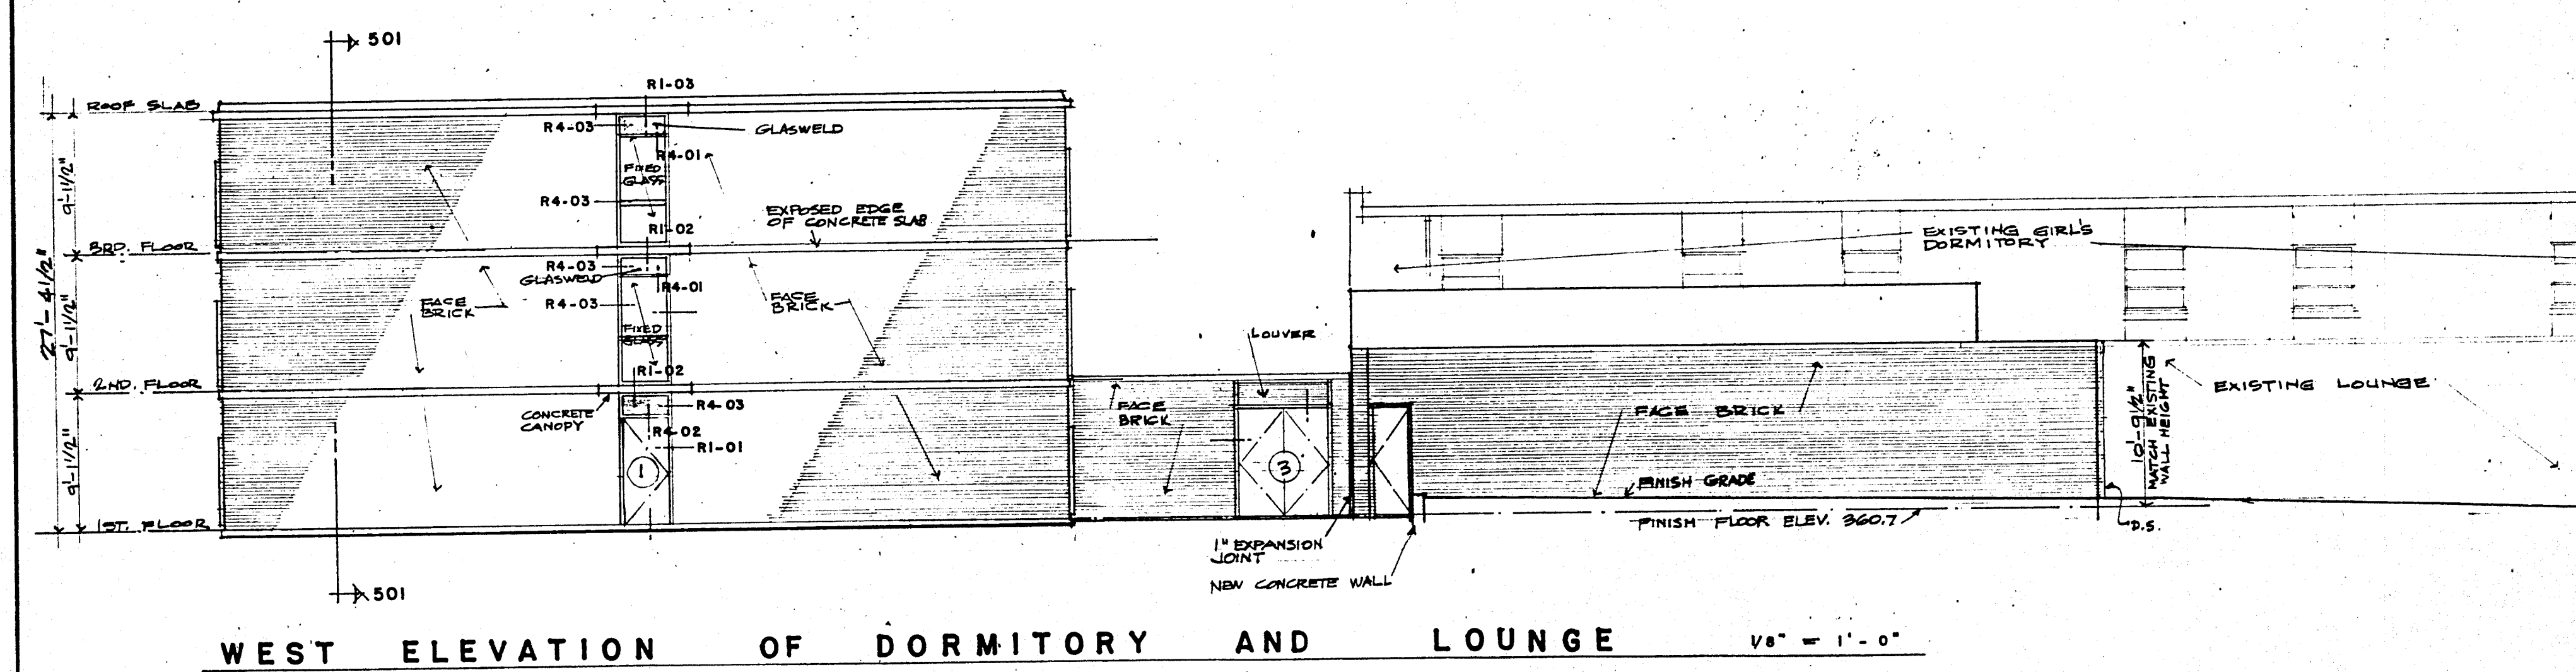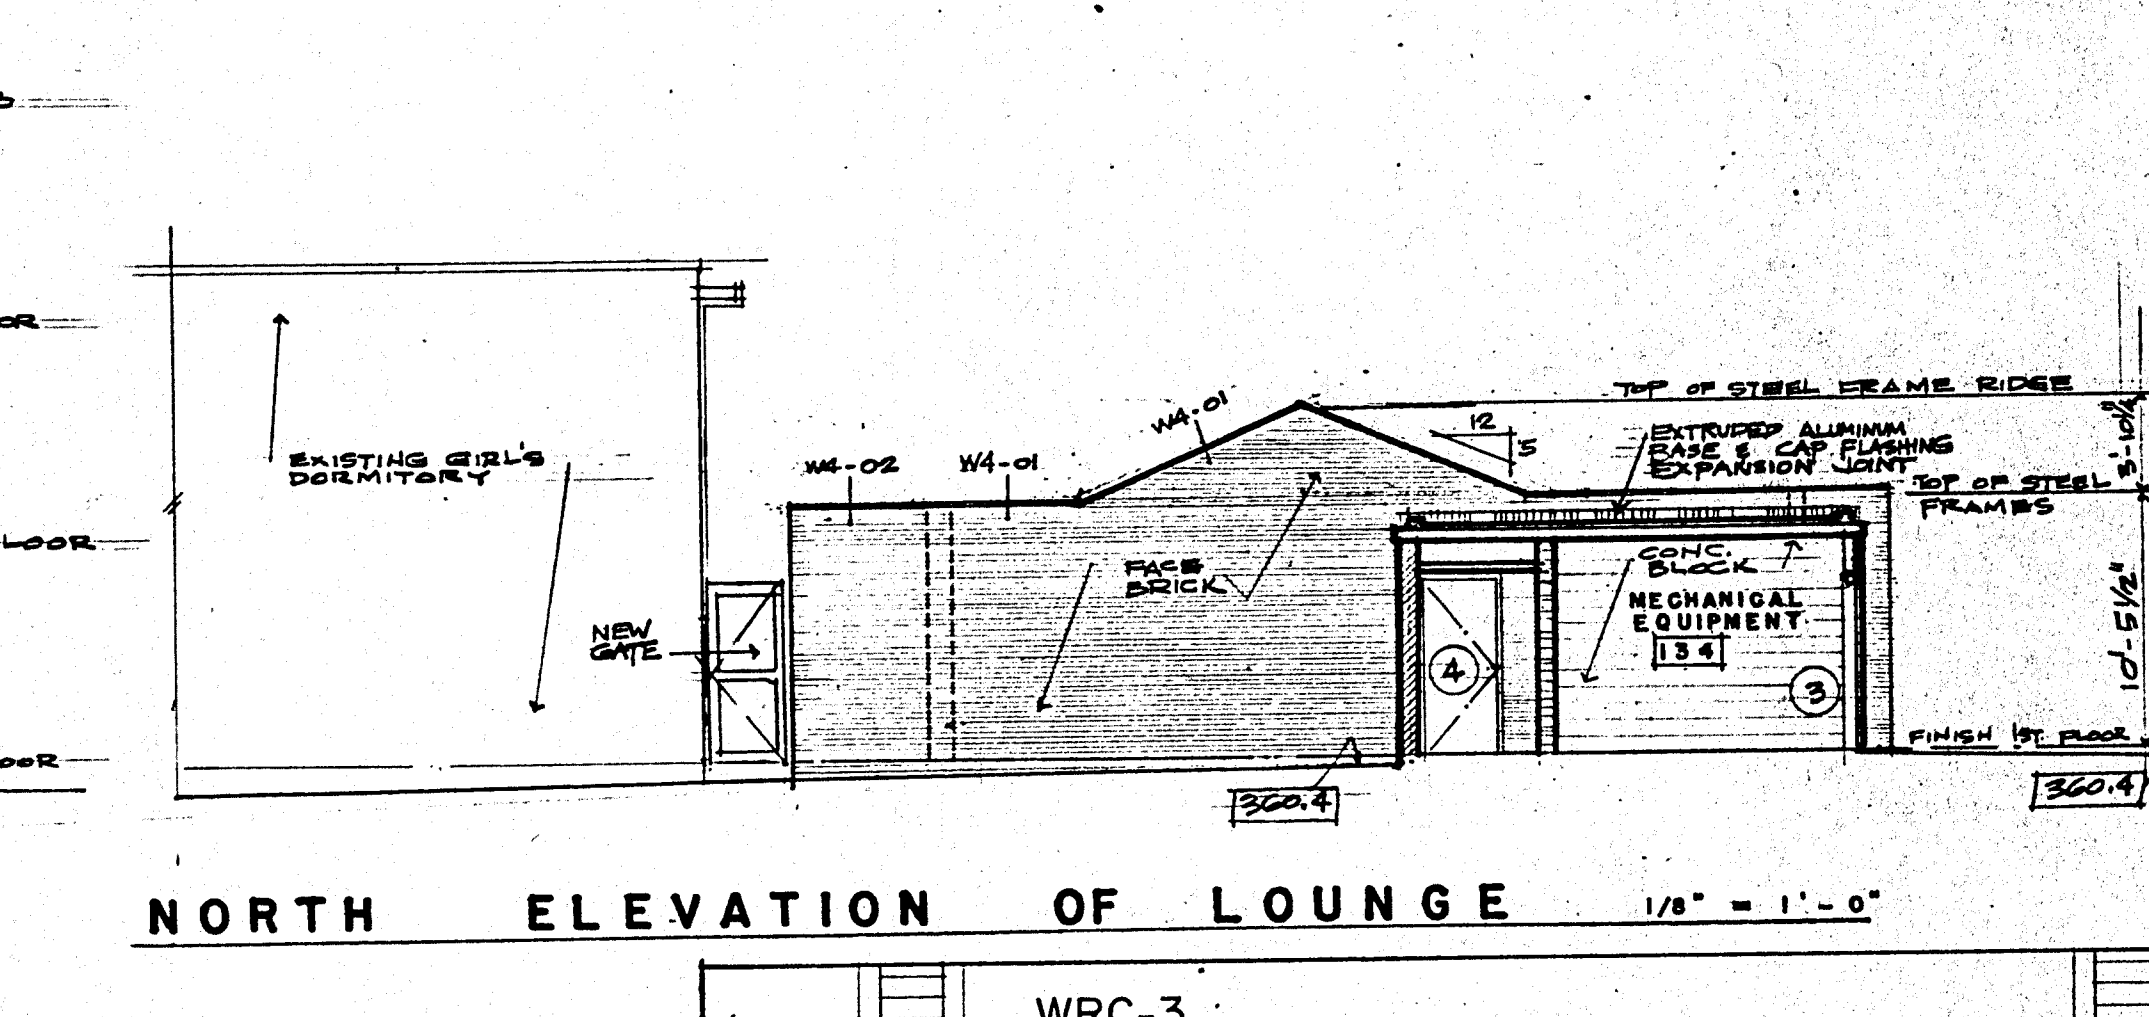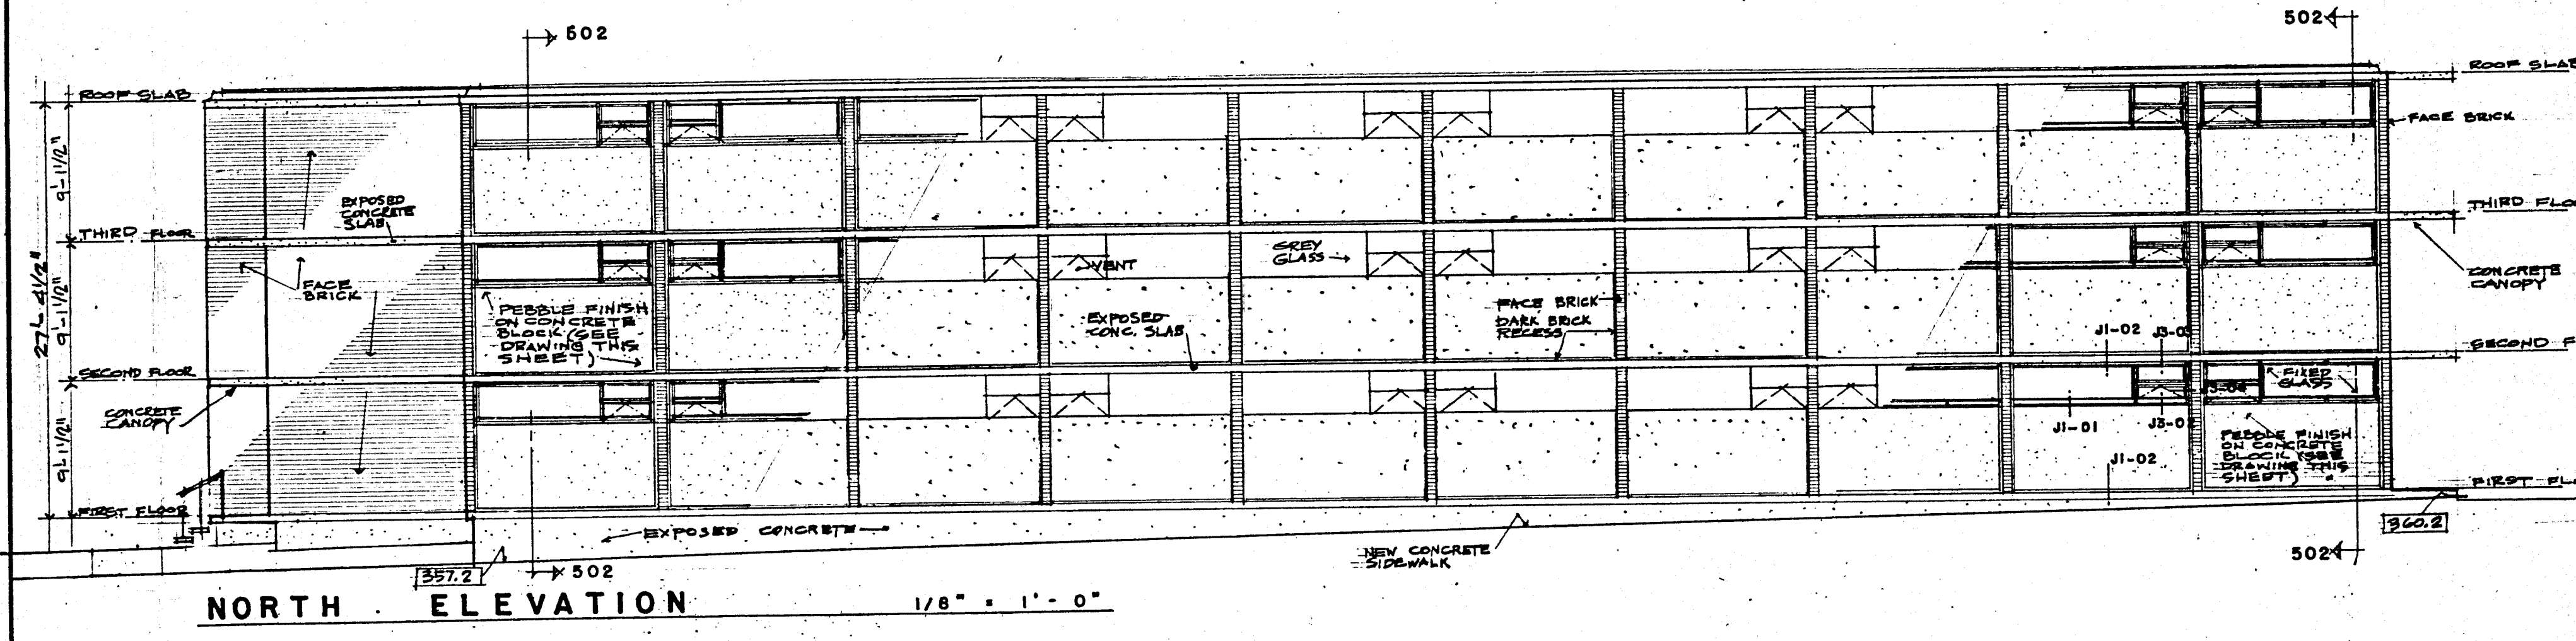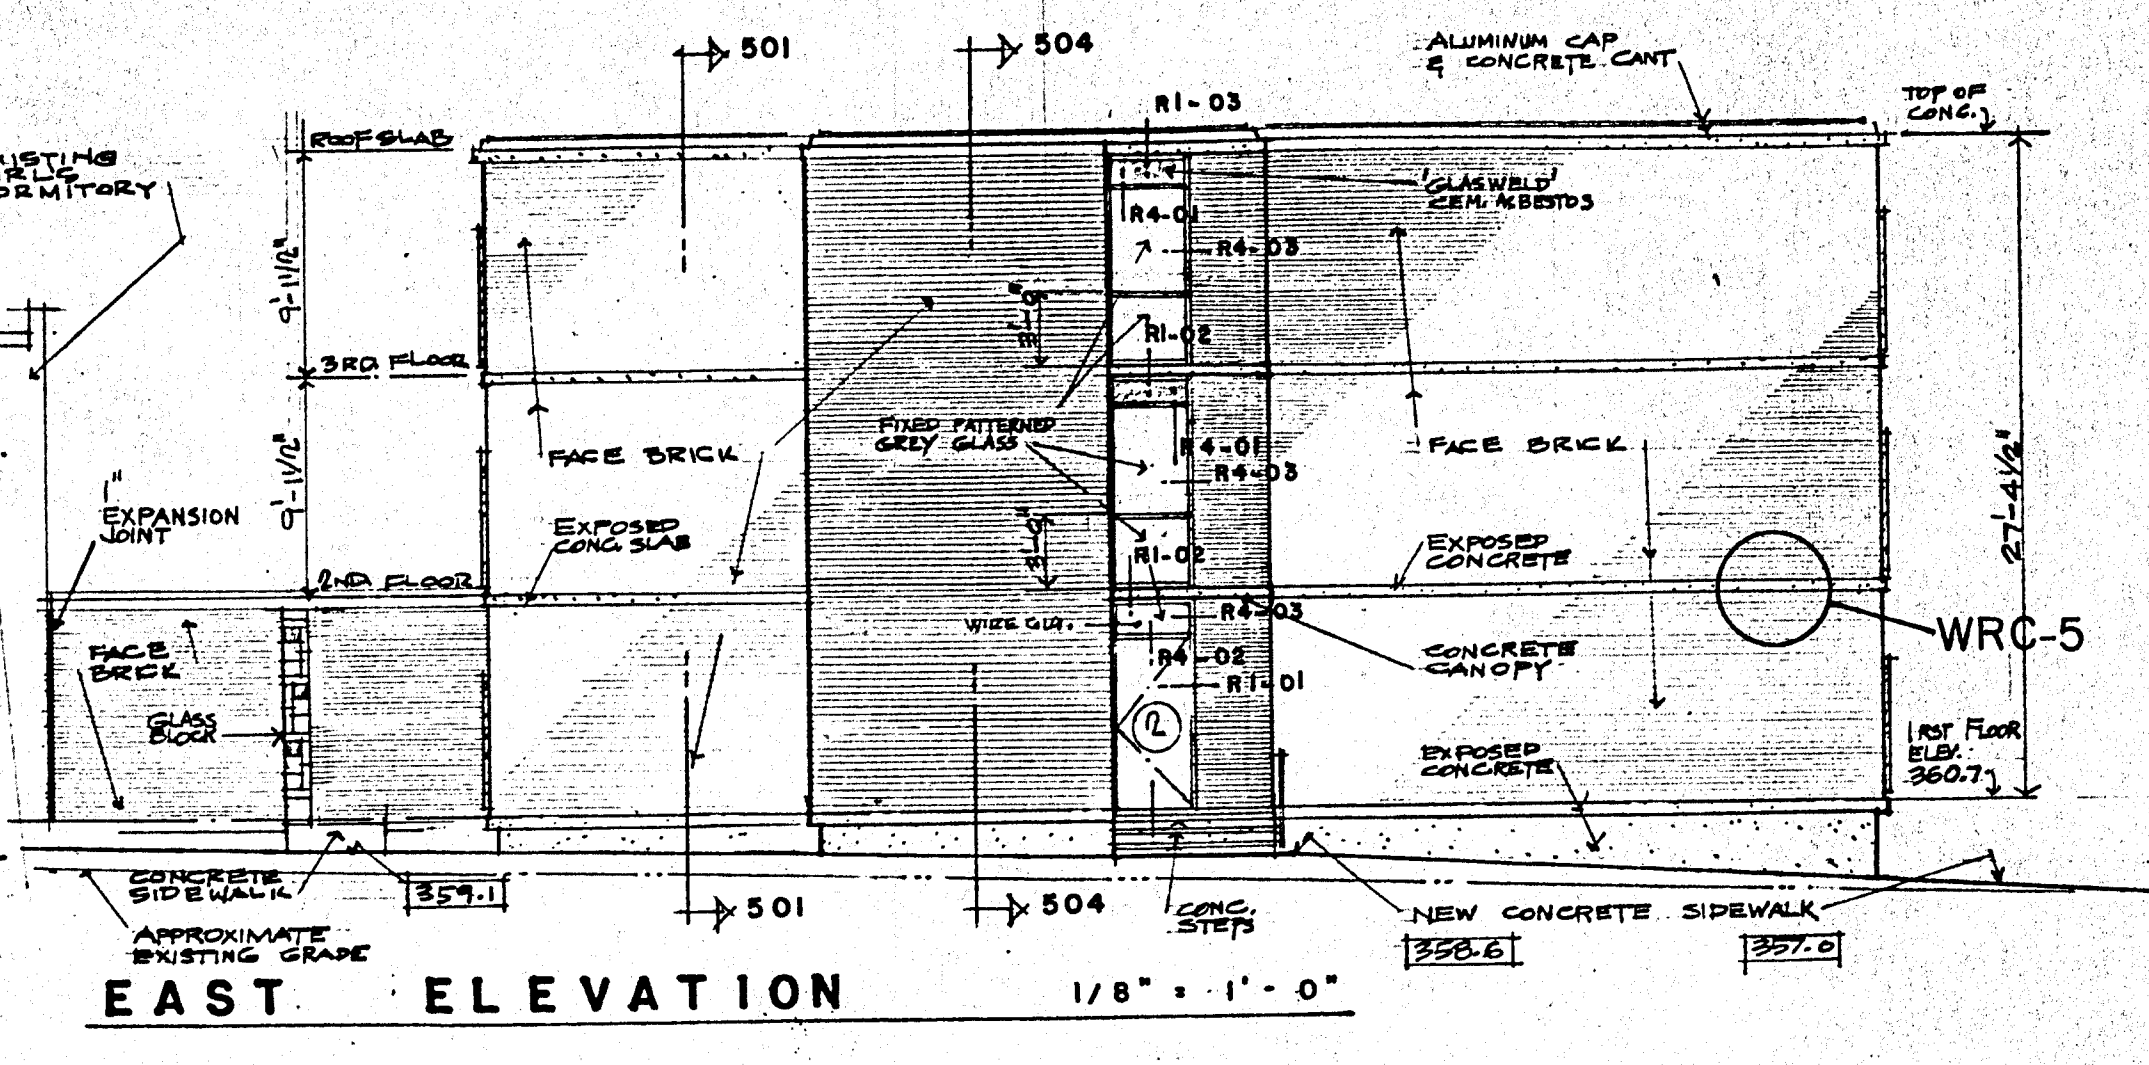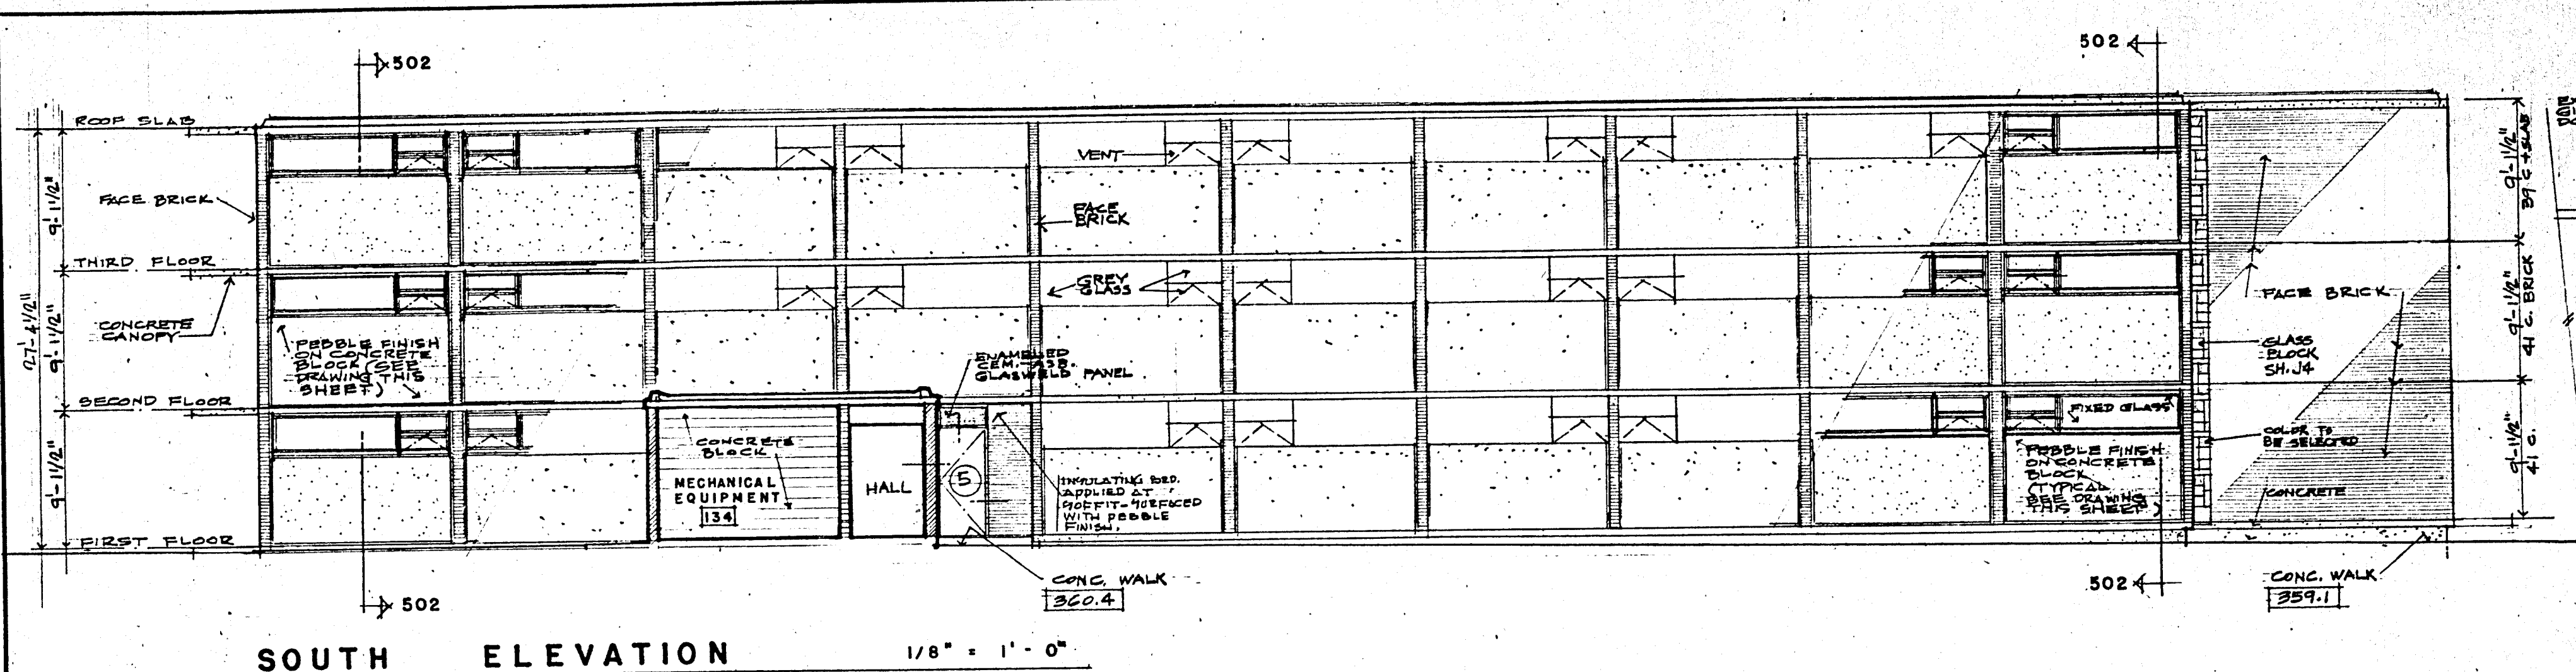


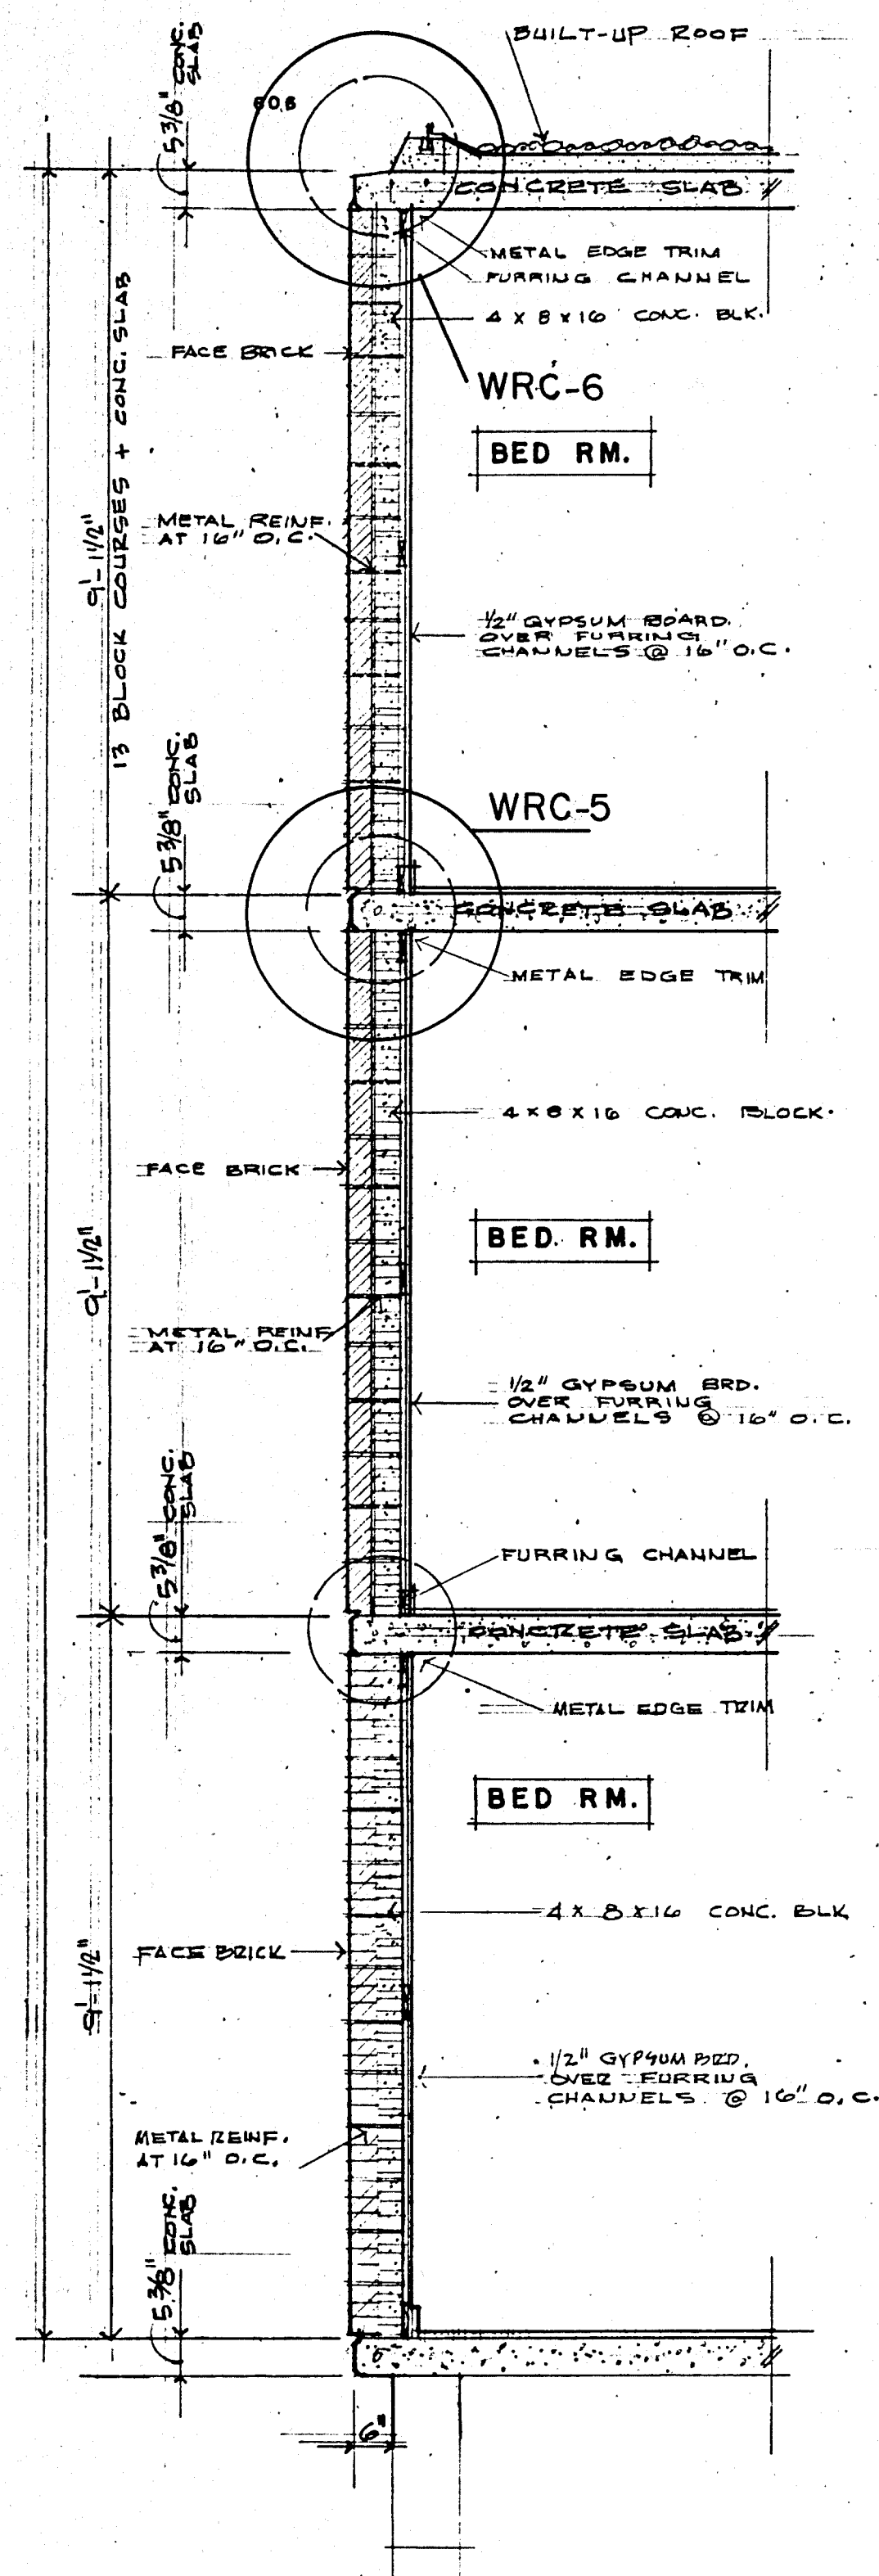


501 SECTION THRU EXT. EAST AND WEST WALLS
SECTIONS
1/2" = 1'-0"

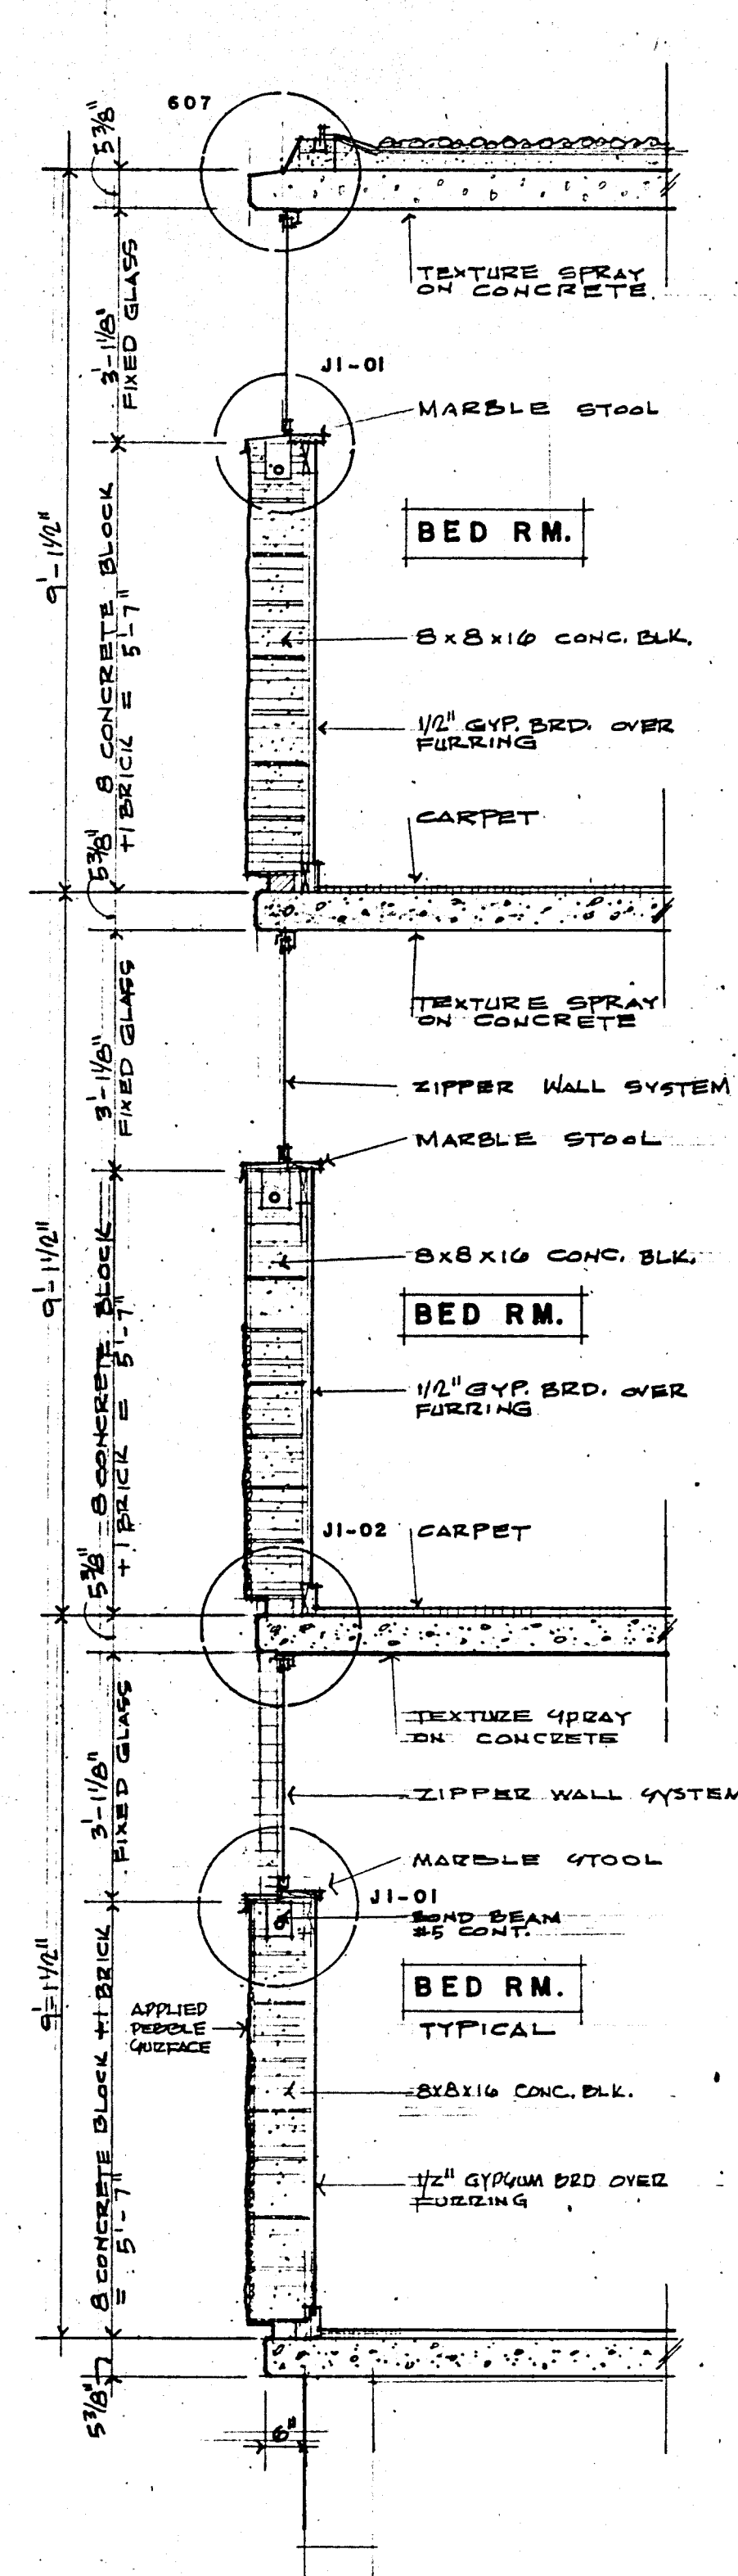


502 SECTION THRU EXT. NORTH AND SOUTH WALLS

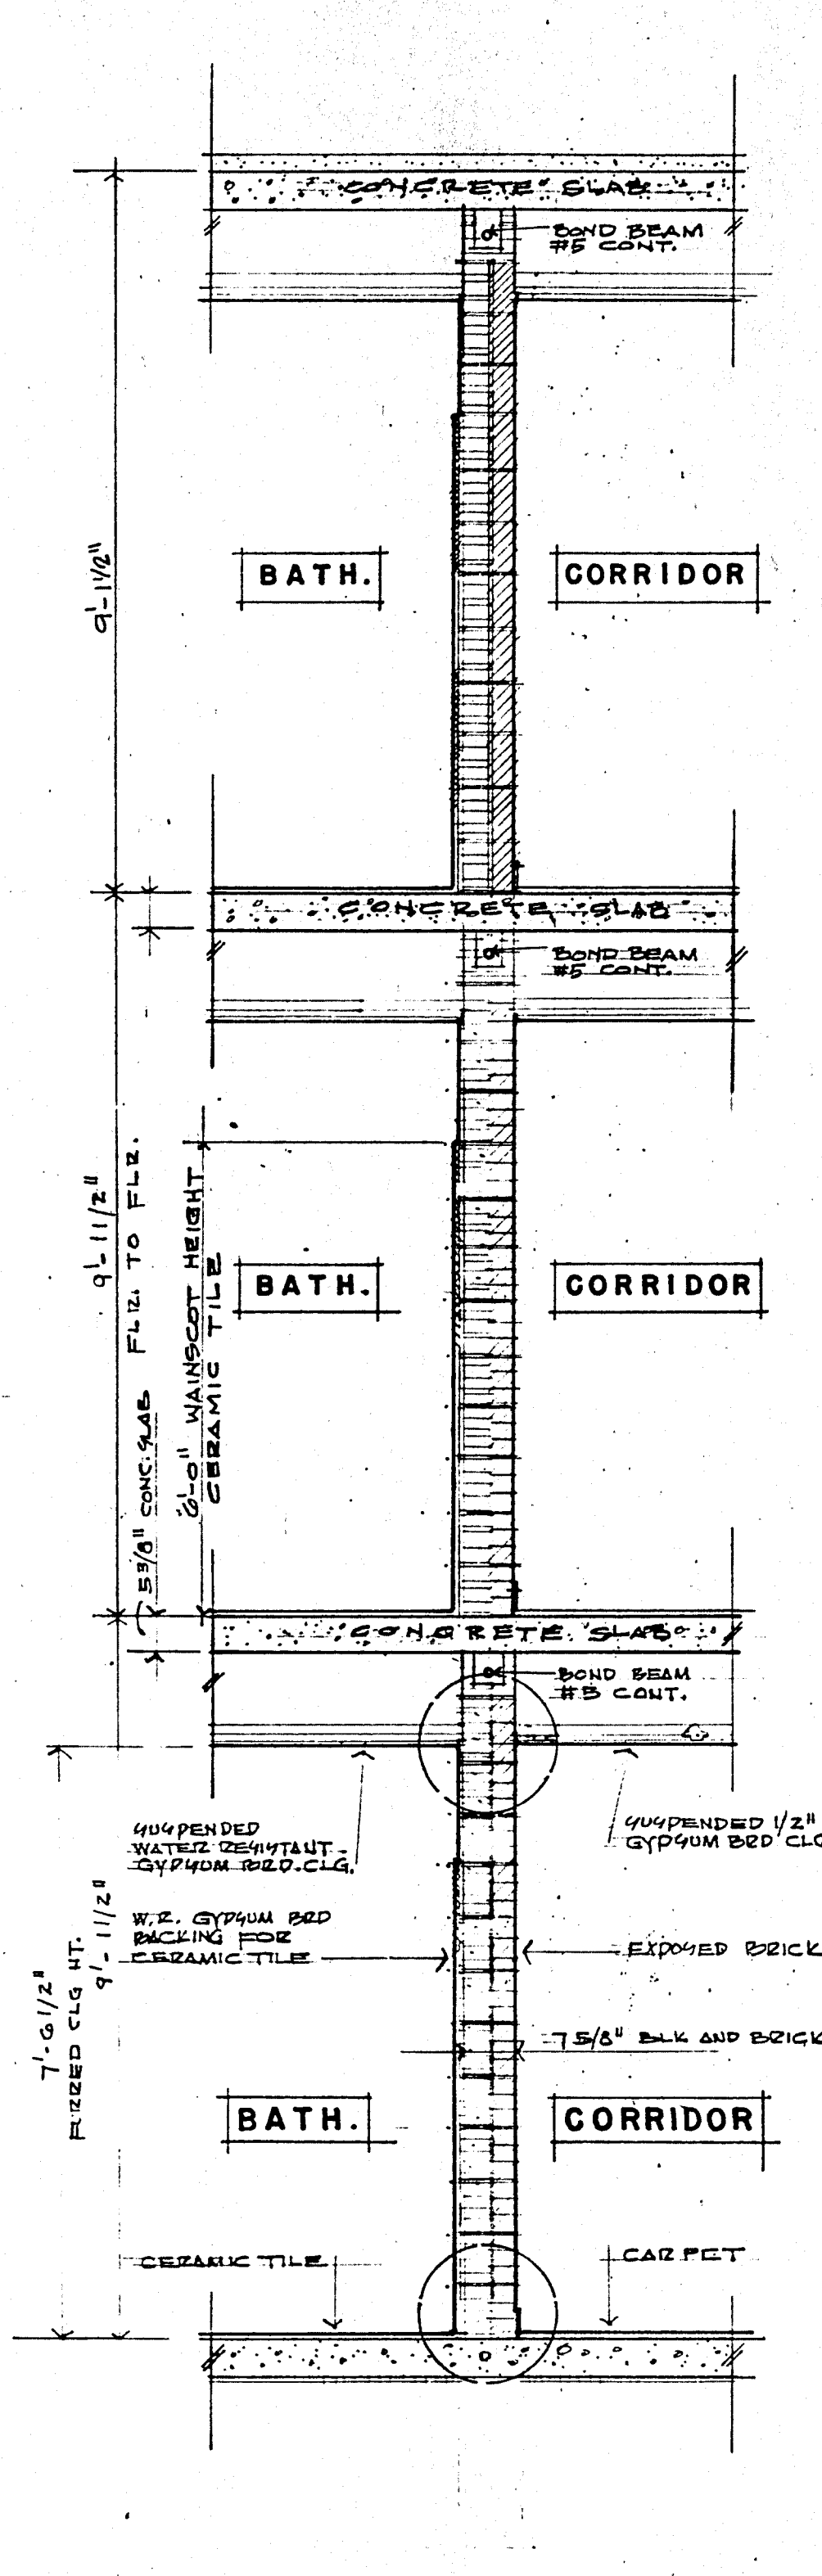


503 SECTION THRU CORRIDOR WALL AT EXPOSED BRICK

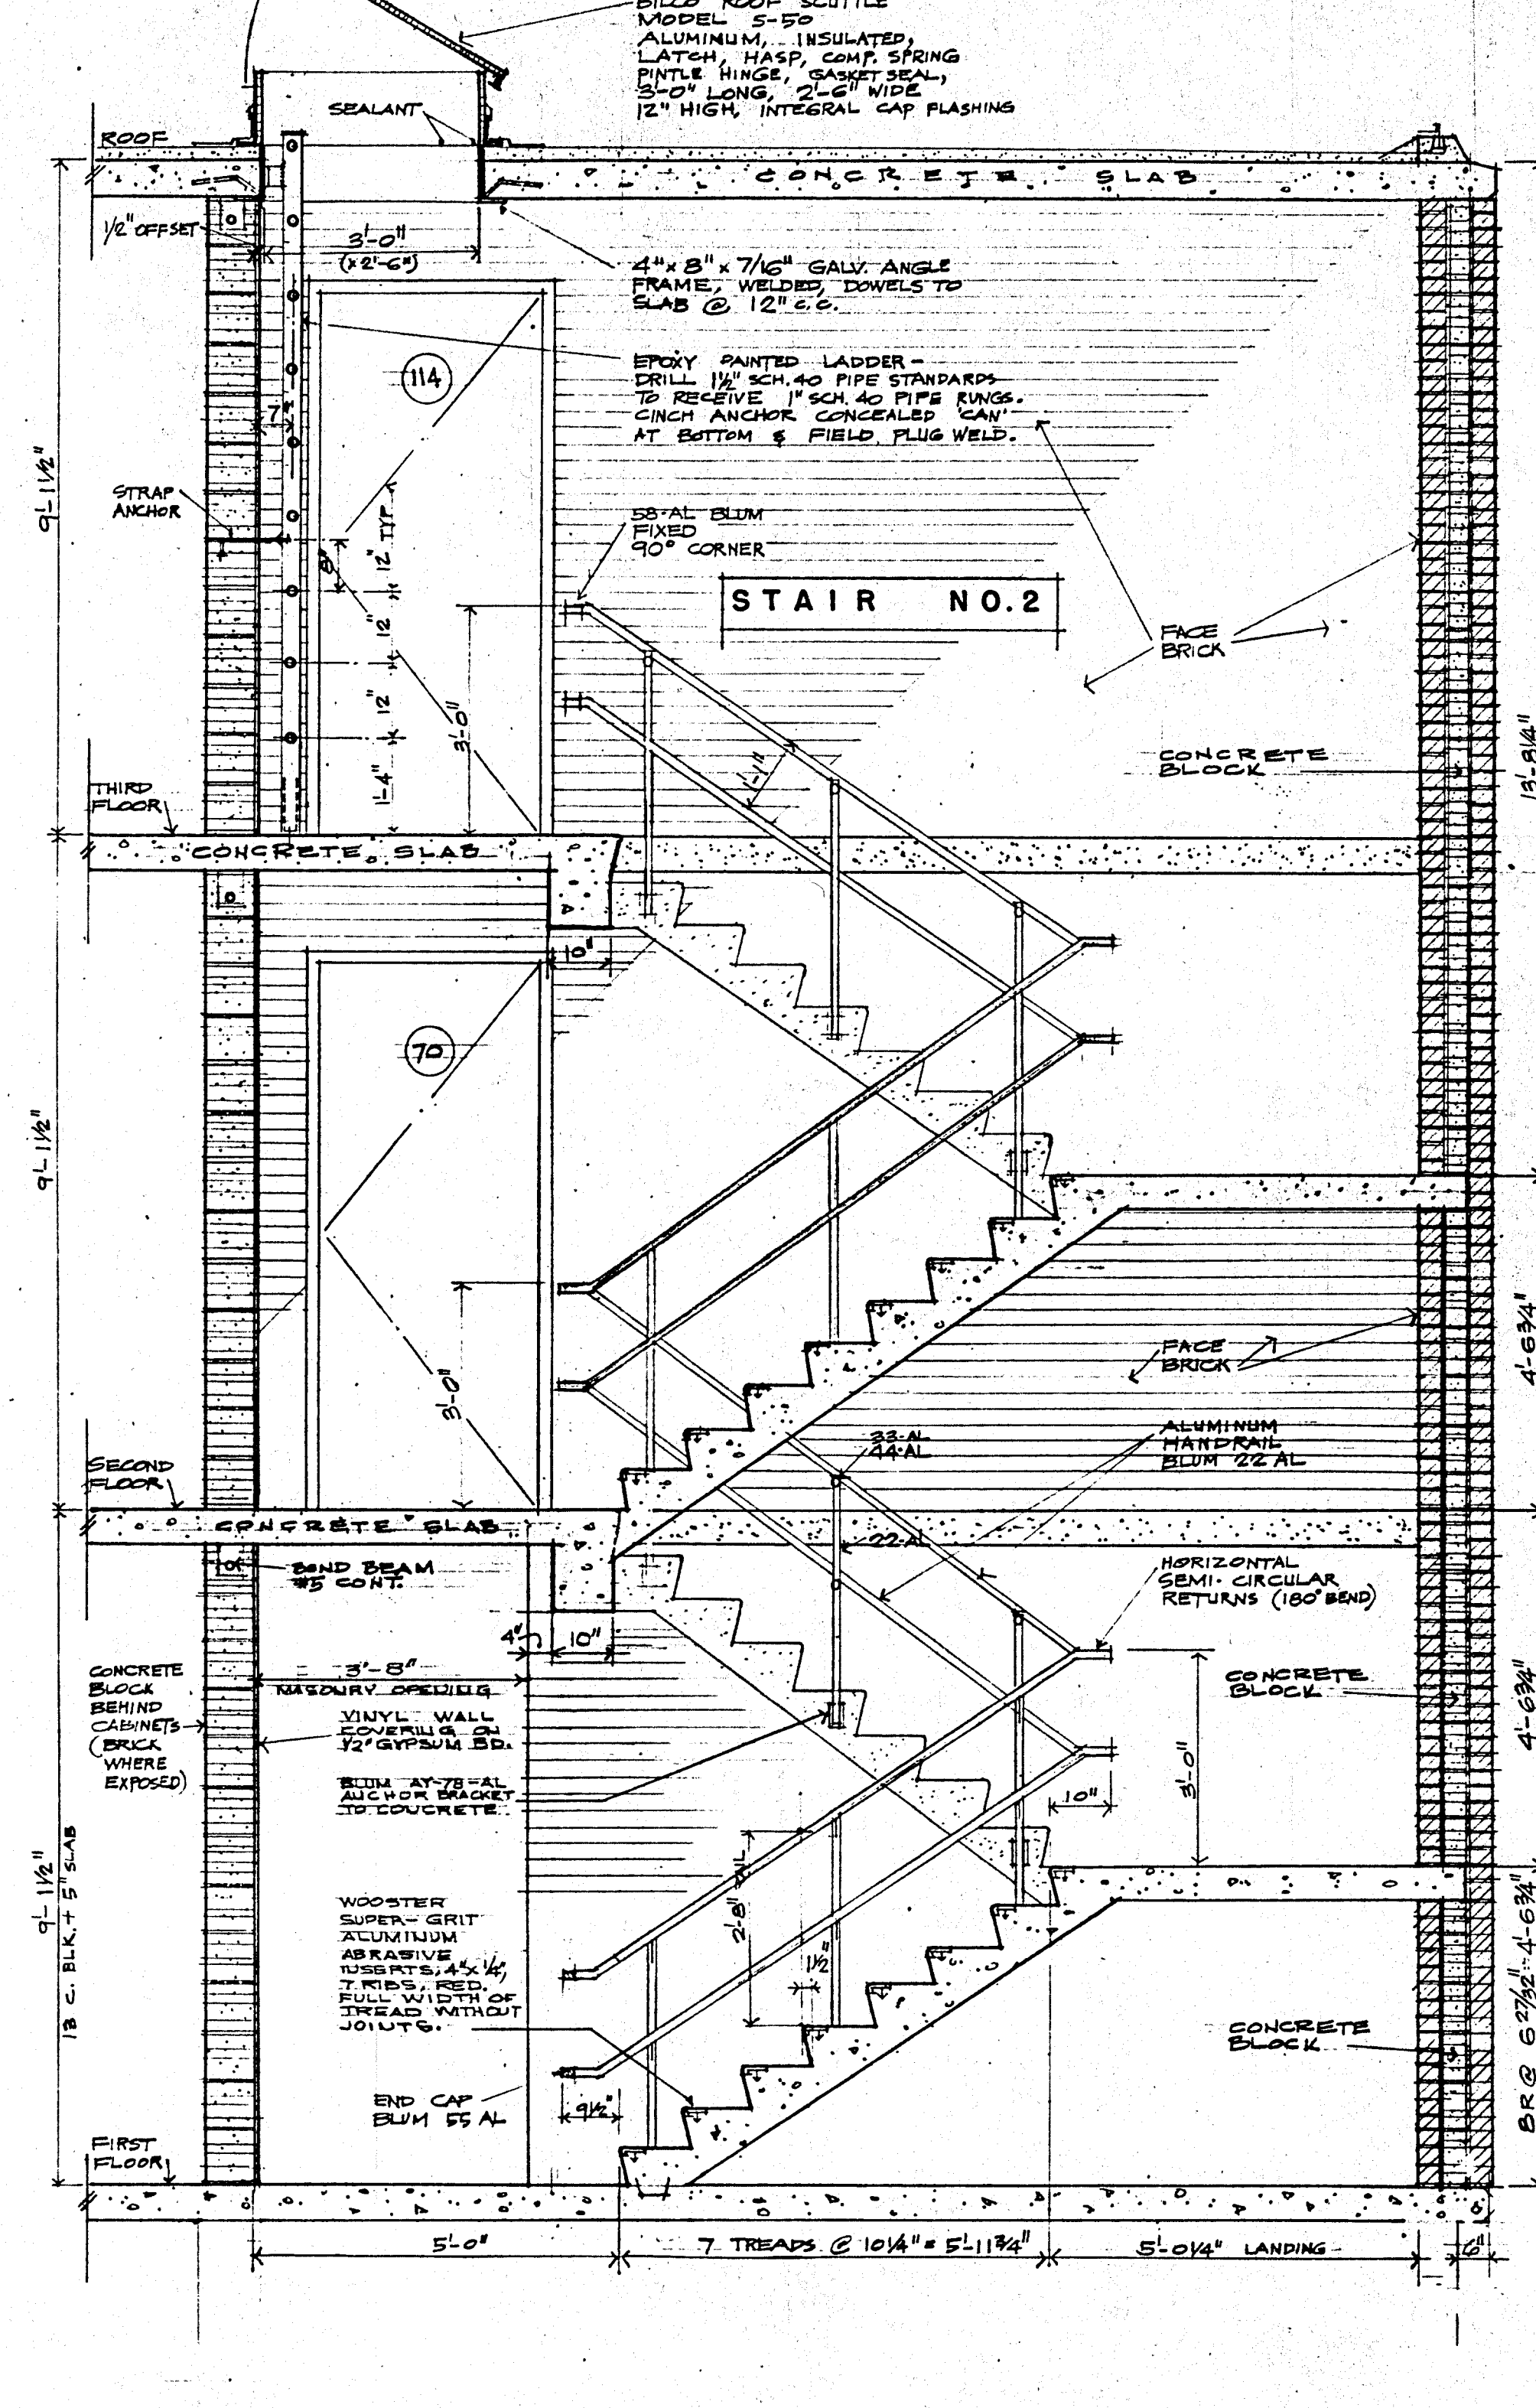


504 SECTION THRU STAIR NO. 2

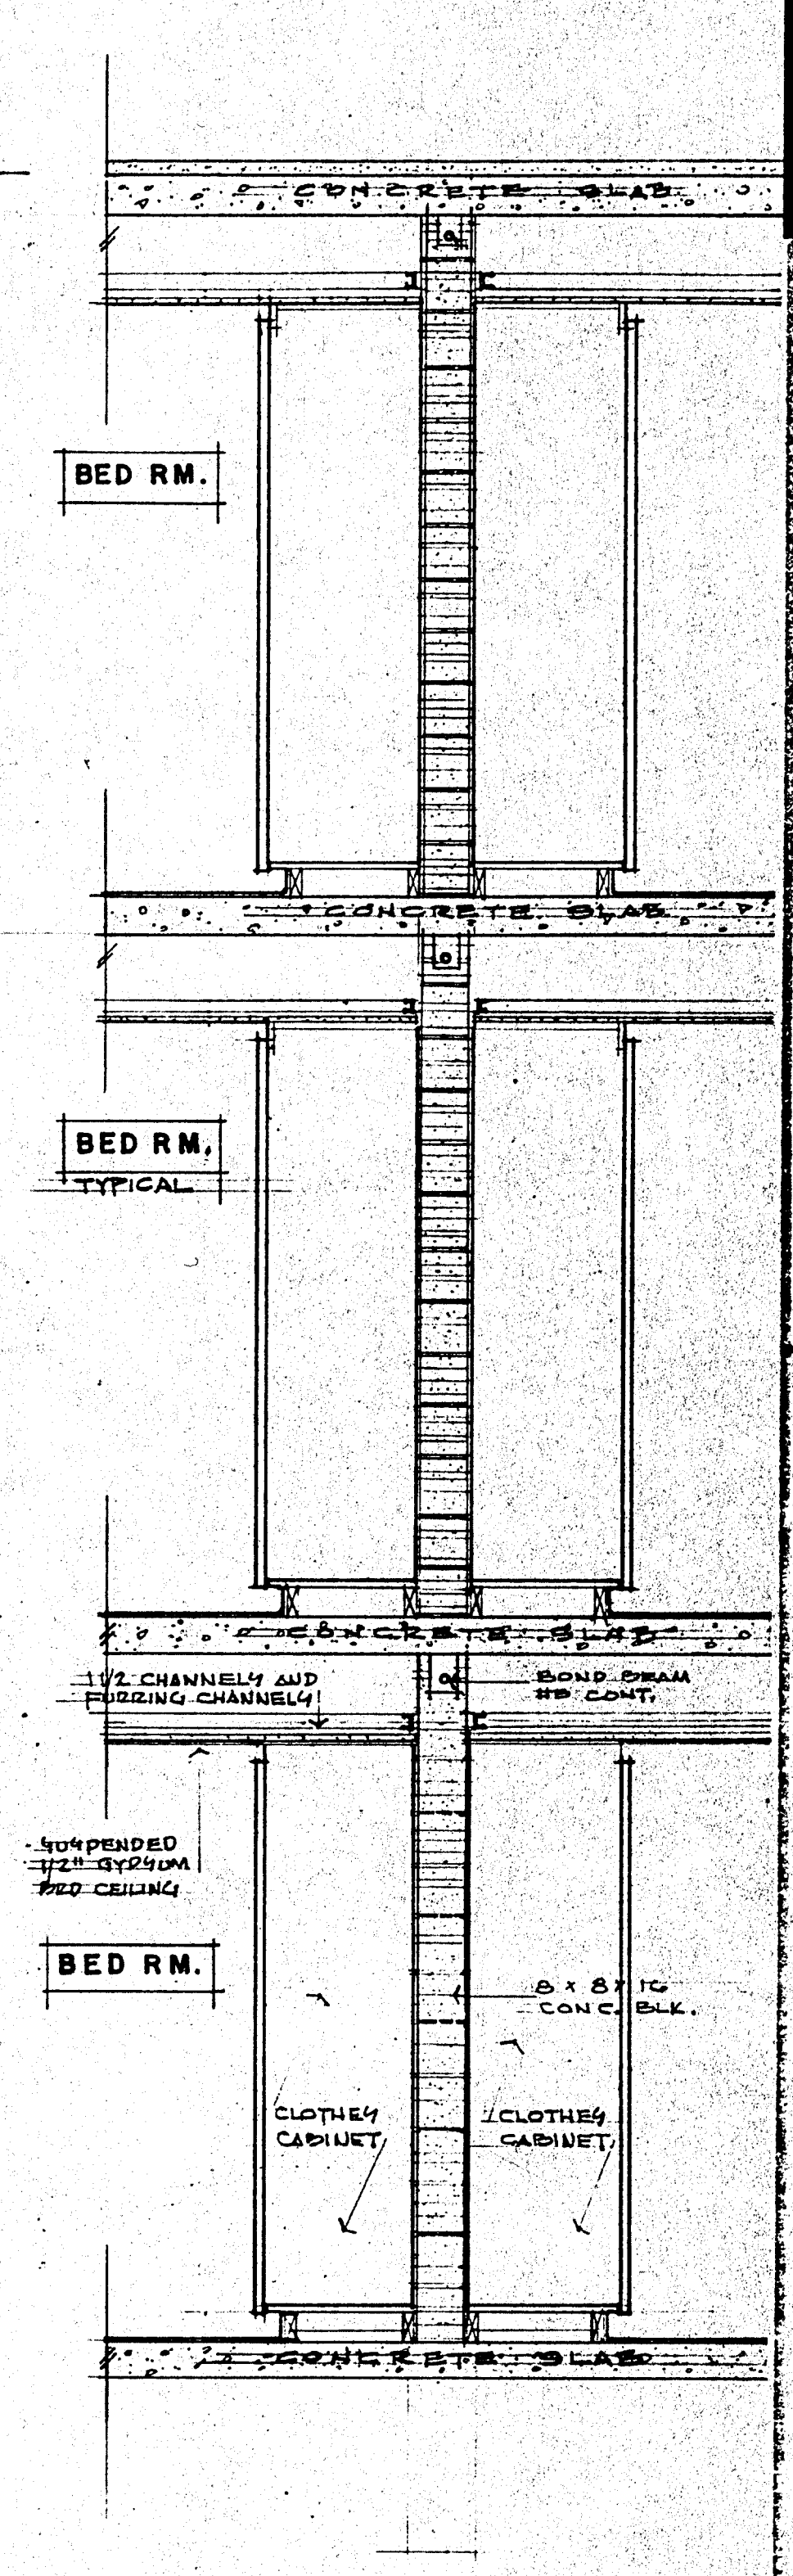


505 SECTION THRU TYP. WALL BETWEEN RMS. AT CLOTHES CAB.

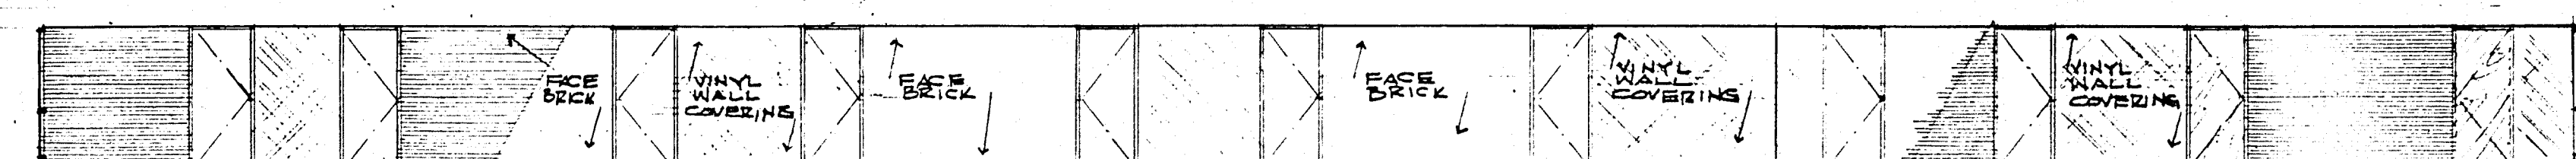


ELEVATION OF SECOND & THIRD FLOOR CORRIDOR SOUTH WALL (SOUTH WALL OF FIRST FLOOR CORRIDOR SIMILAR)
1/8" = 1'-0"

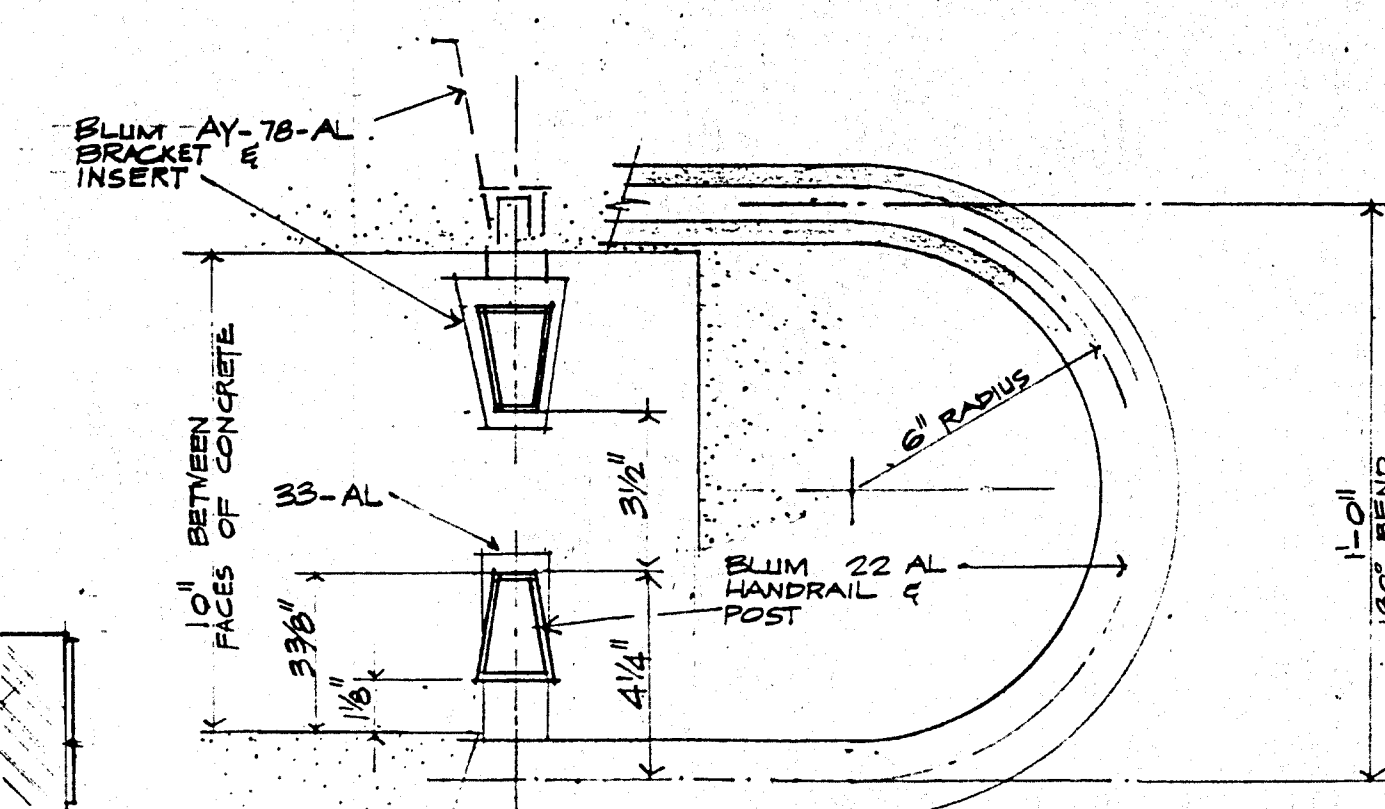


506 HANDRAIL PLAN
3/8" = 1'-0"

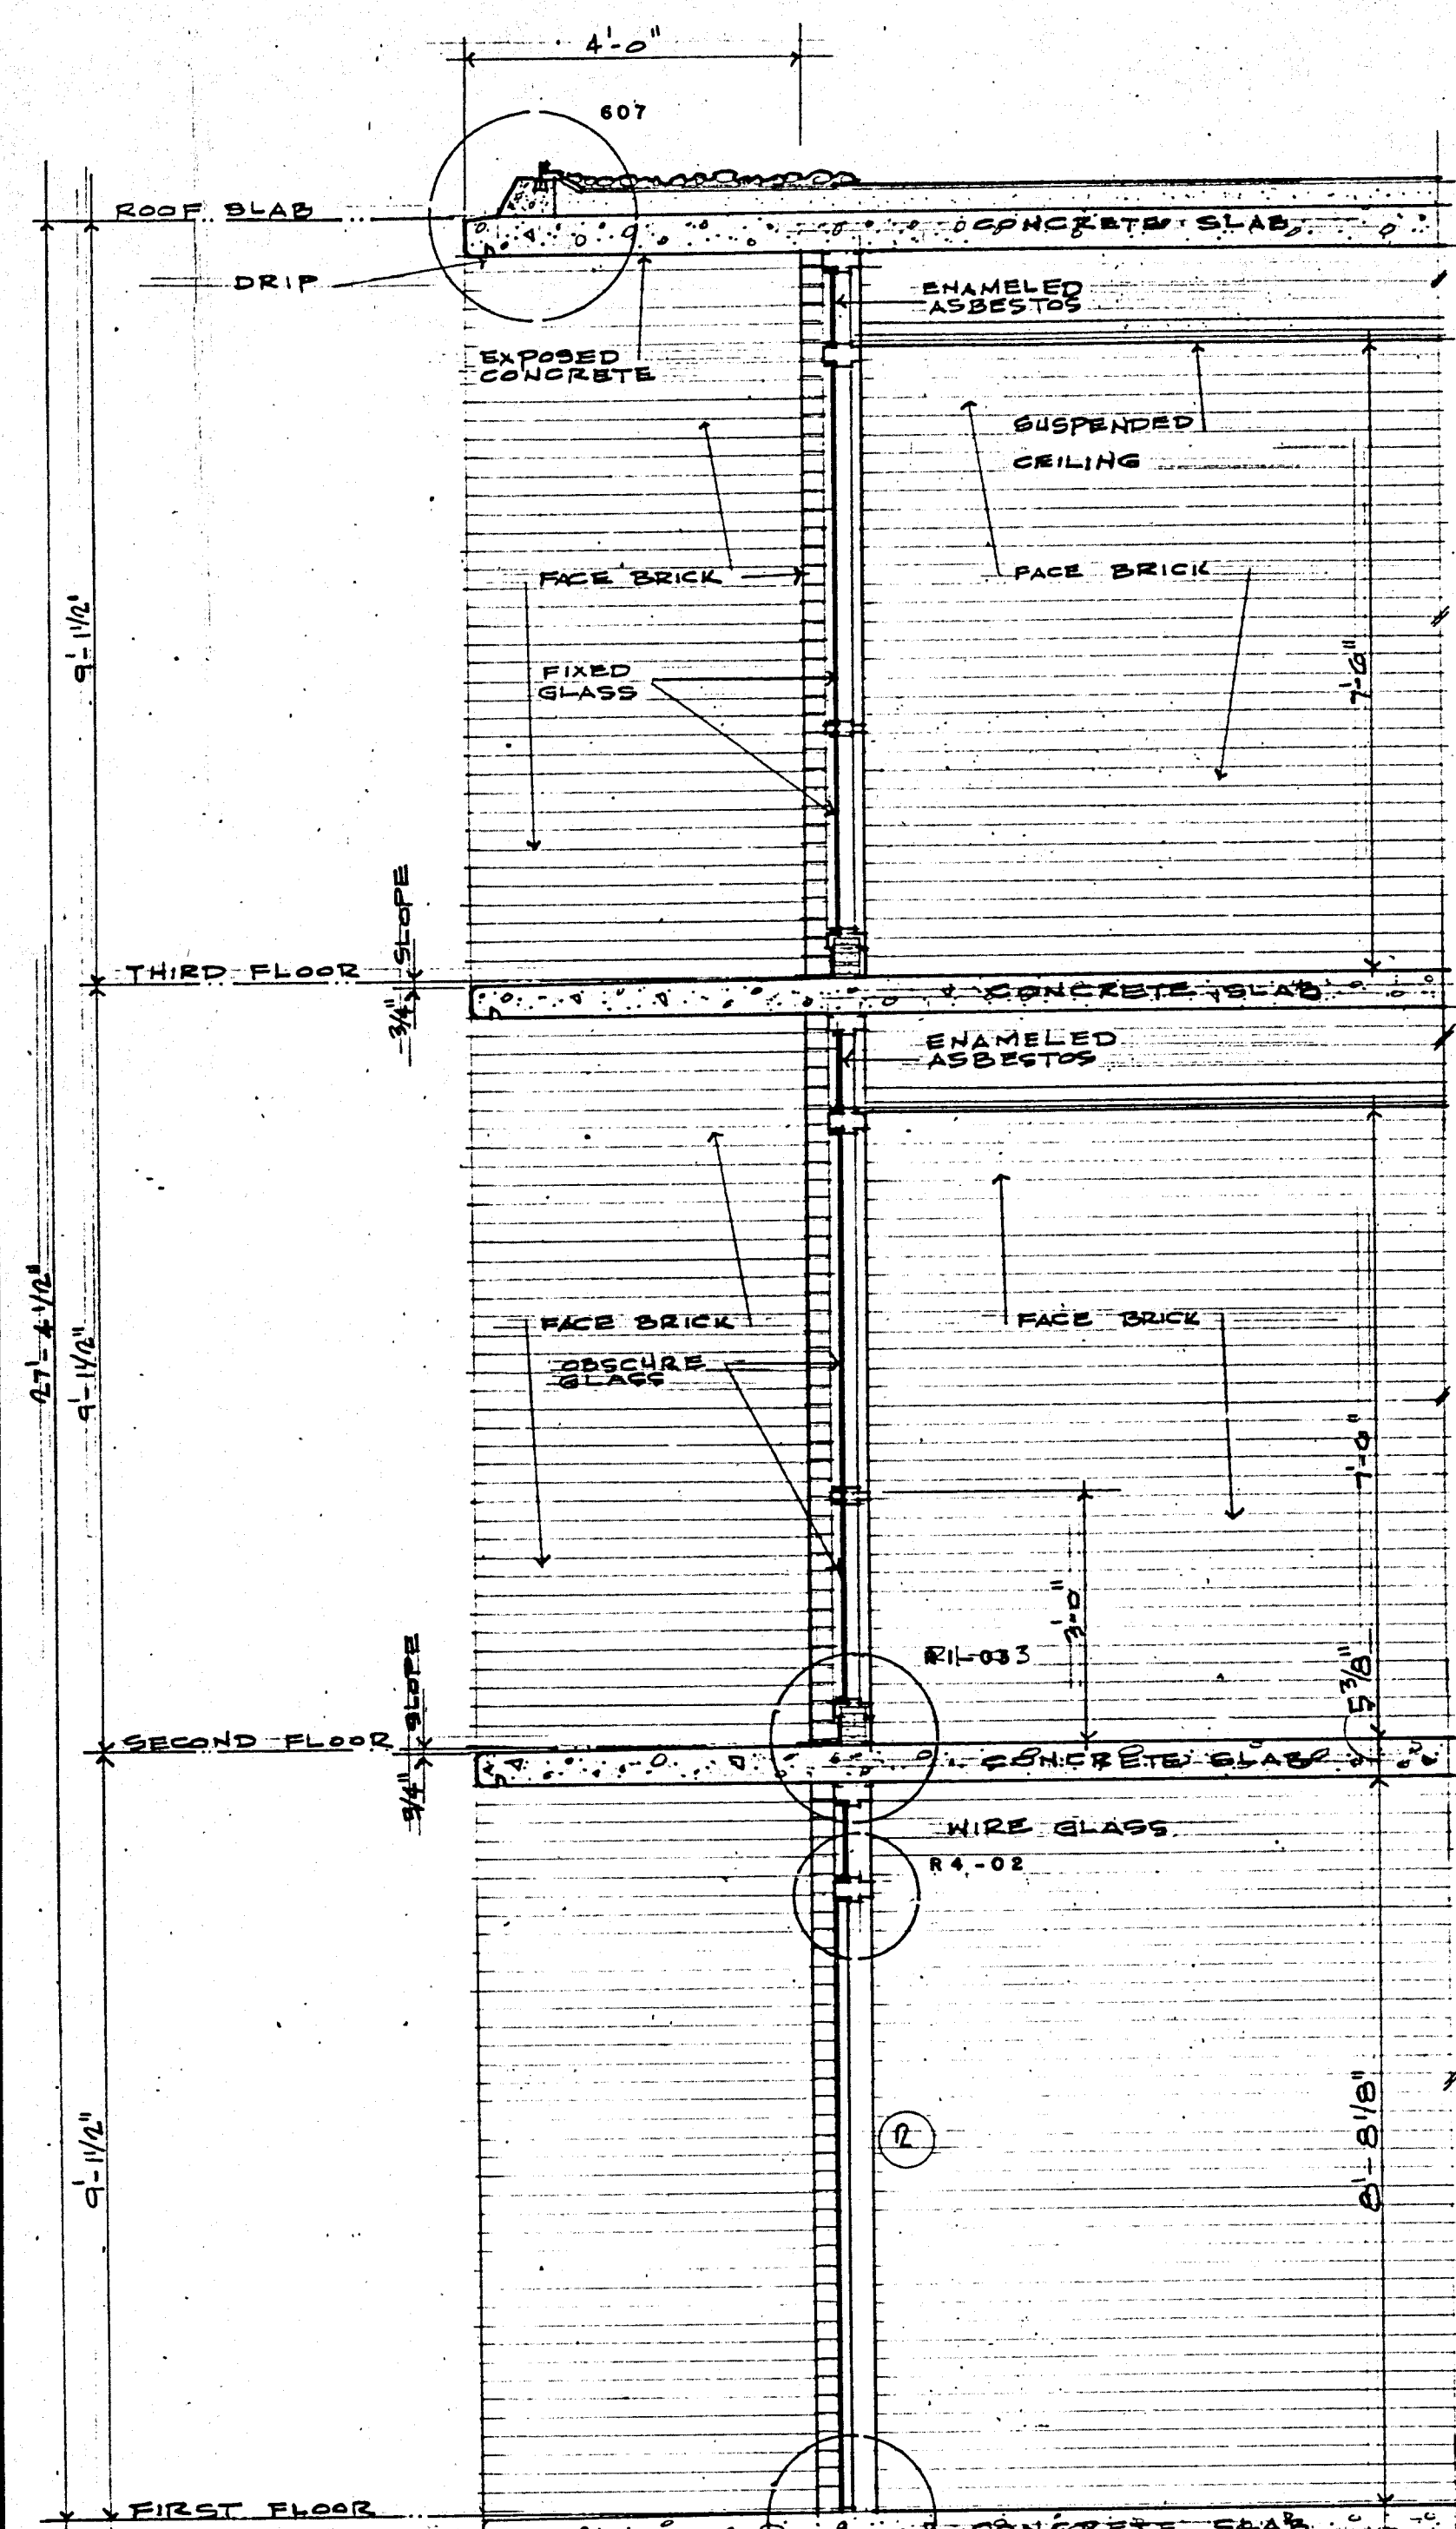


601 SECTION THRU EAST ENTRANCE

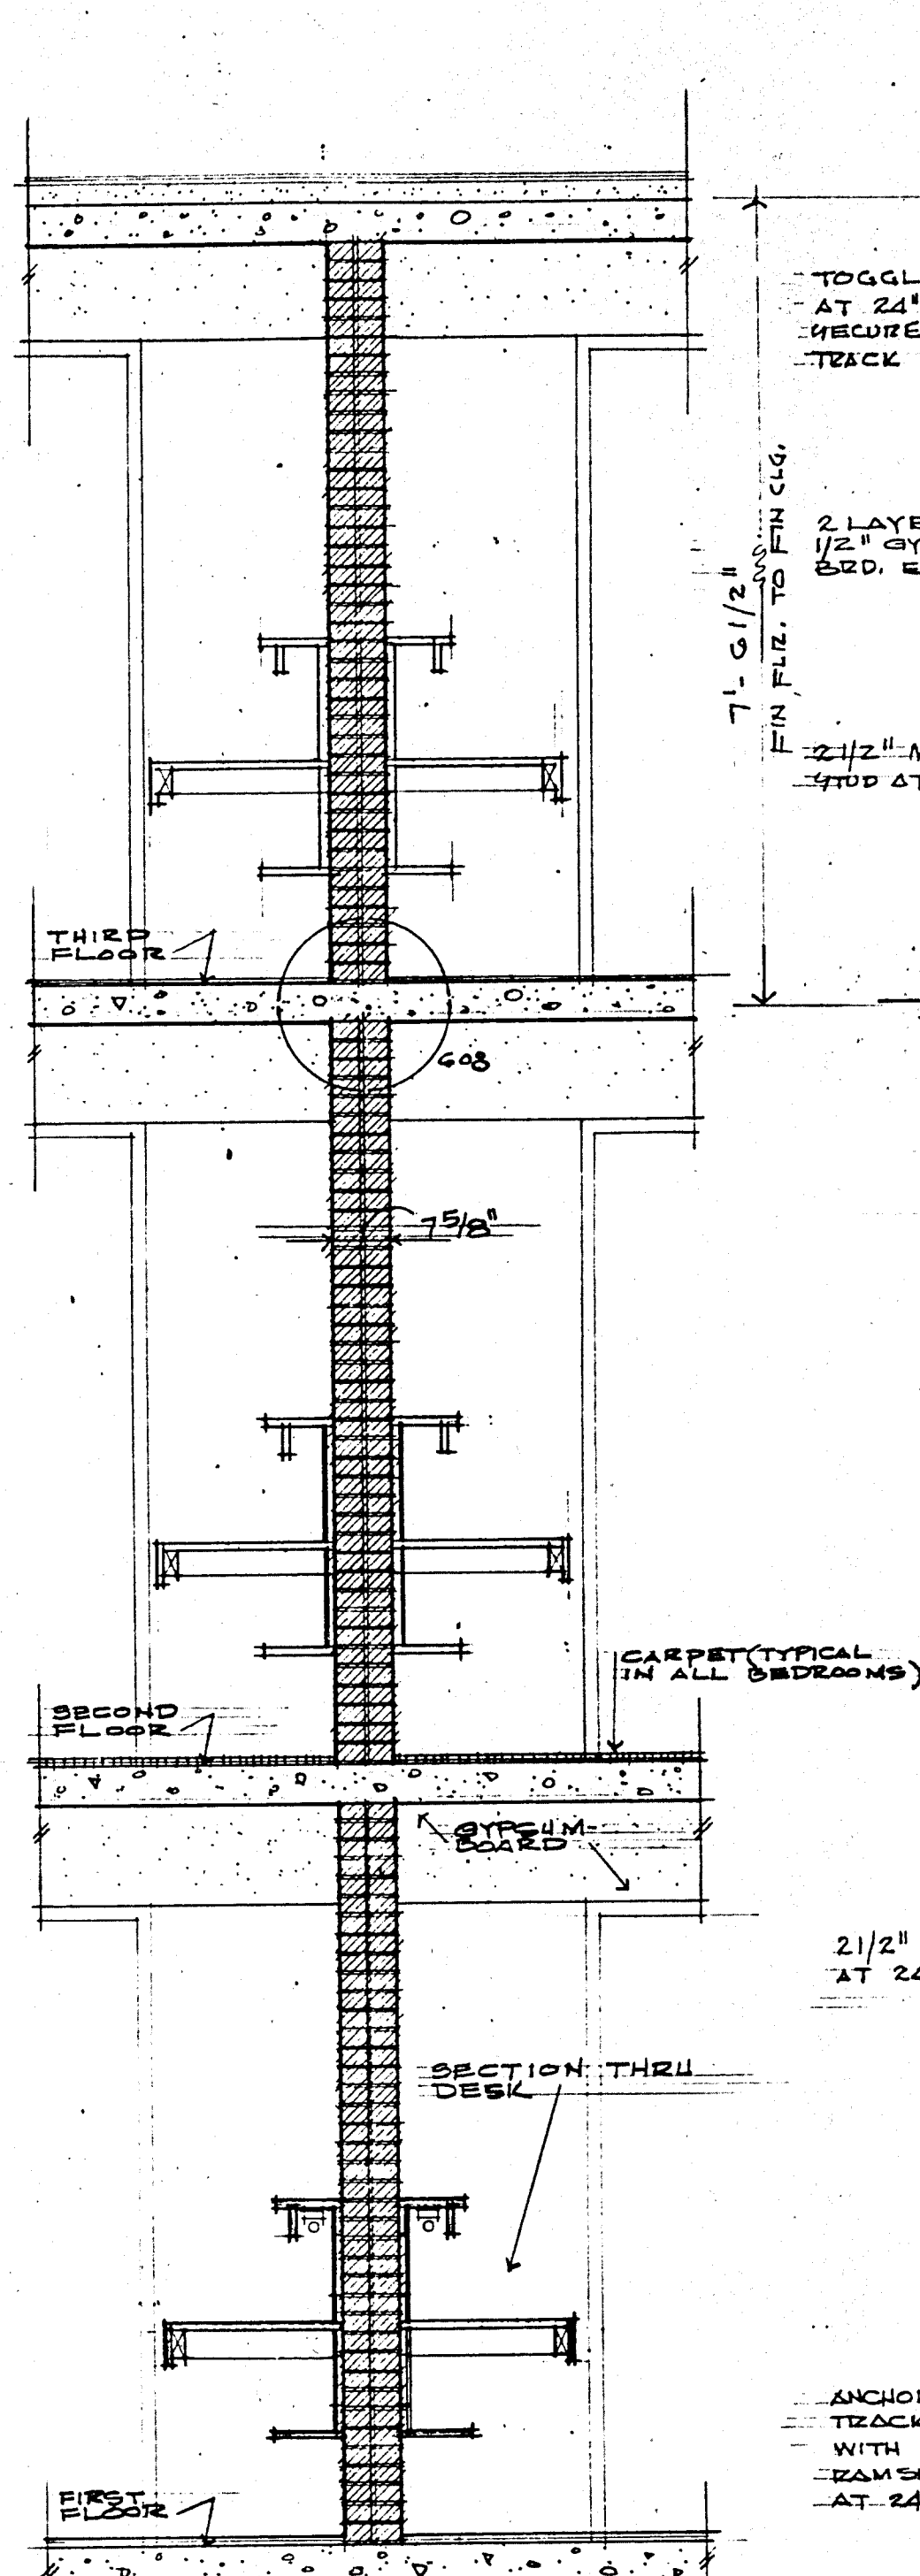


602 SECTION THRU TYPICAL BEDROOM BRICK WALL

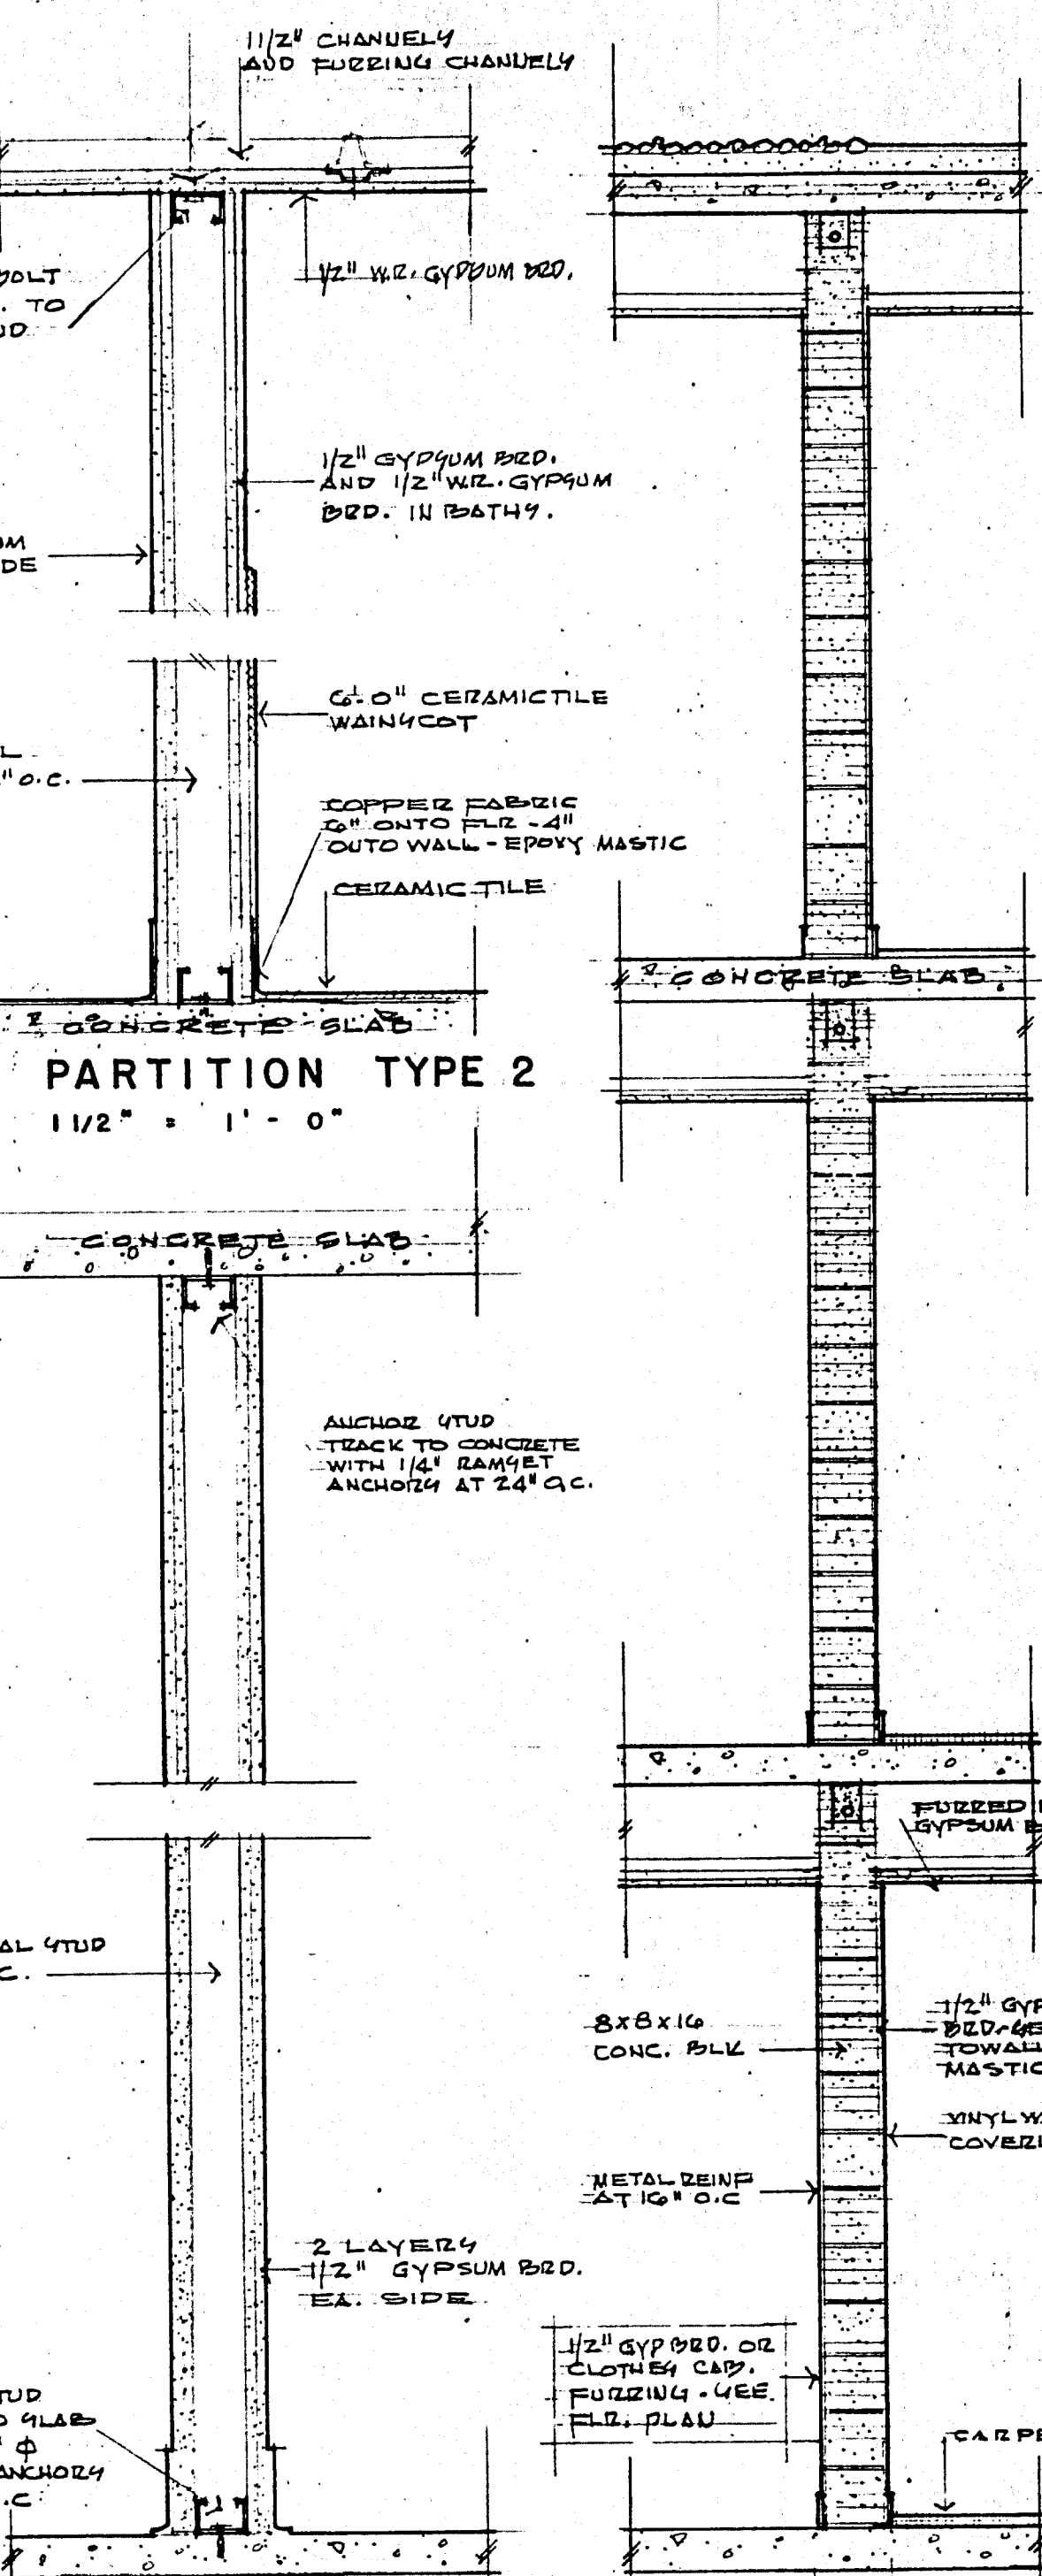


603 TYPE I PARTITION

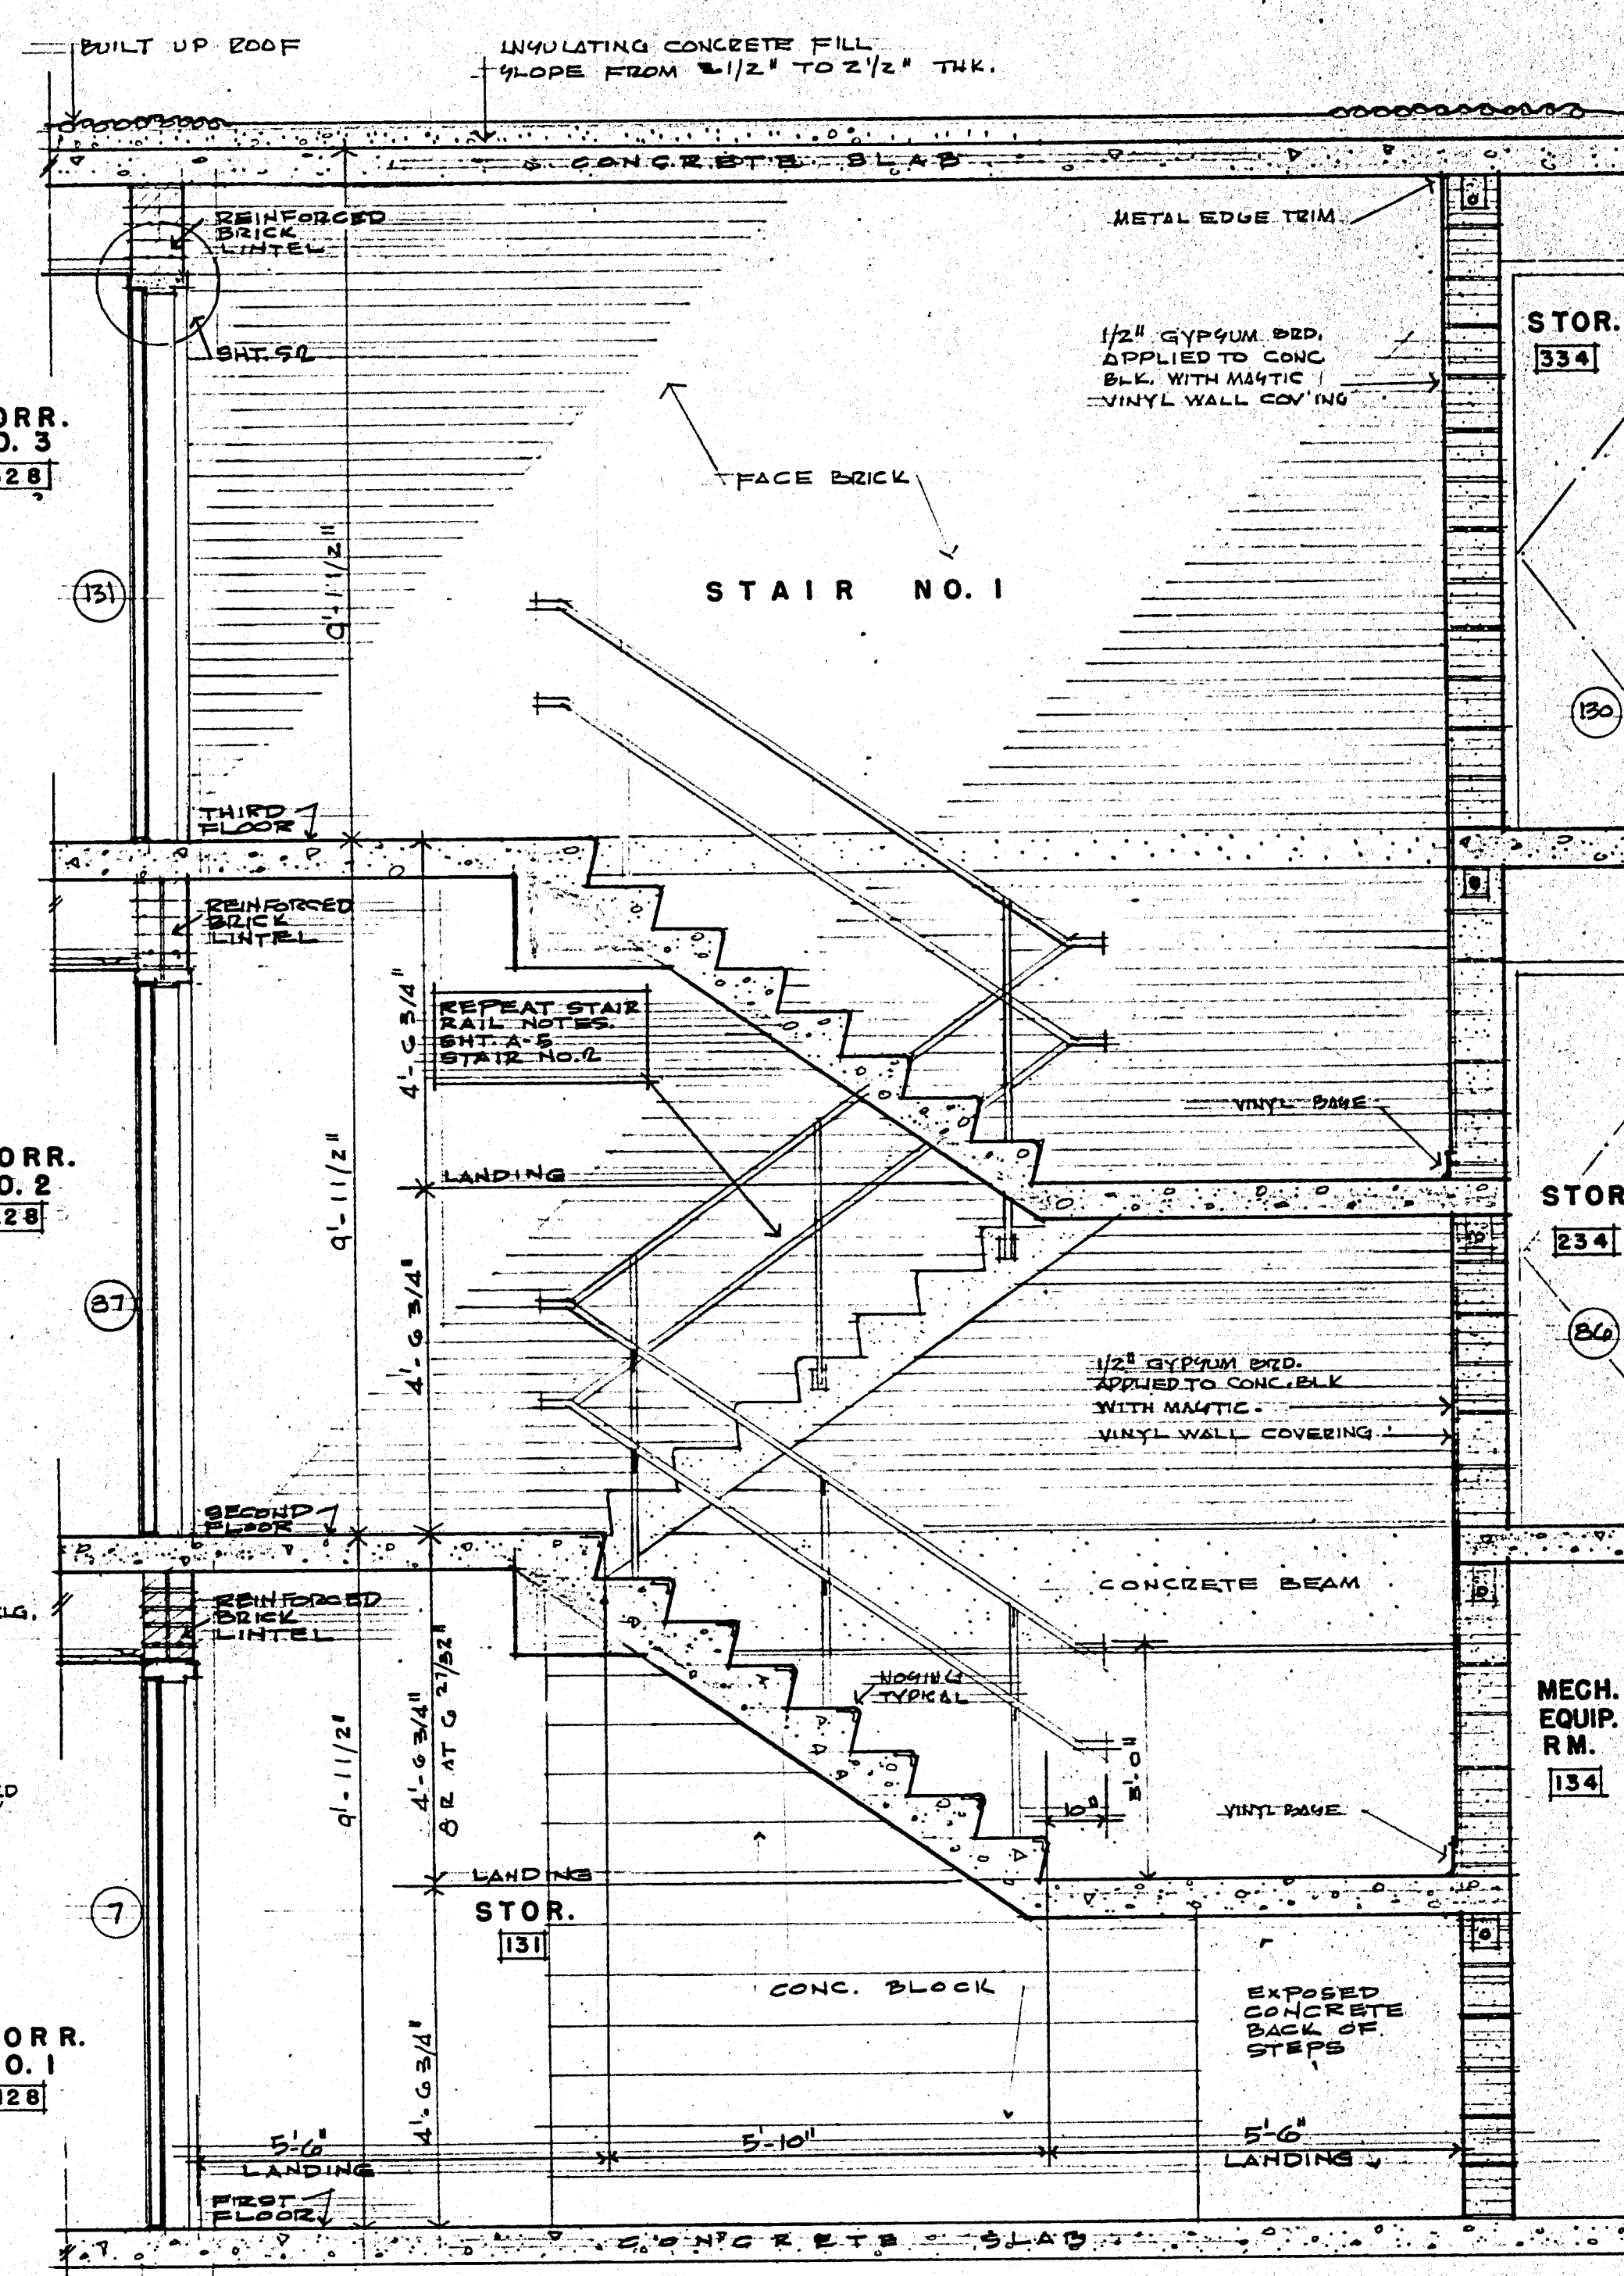


605 SECTION THRU STAIR NO. 1

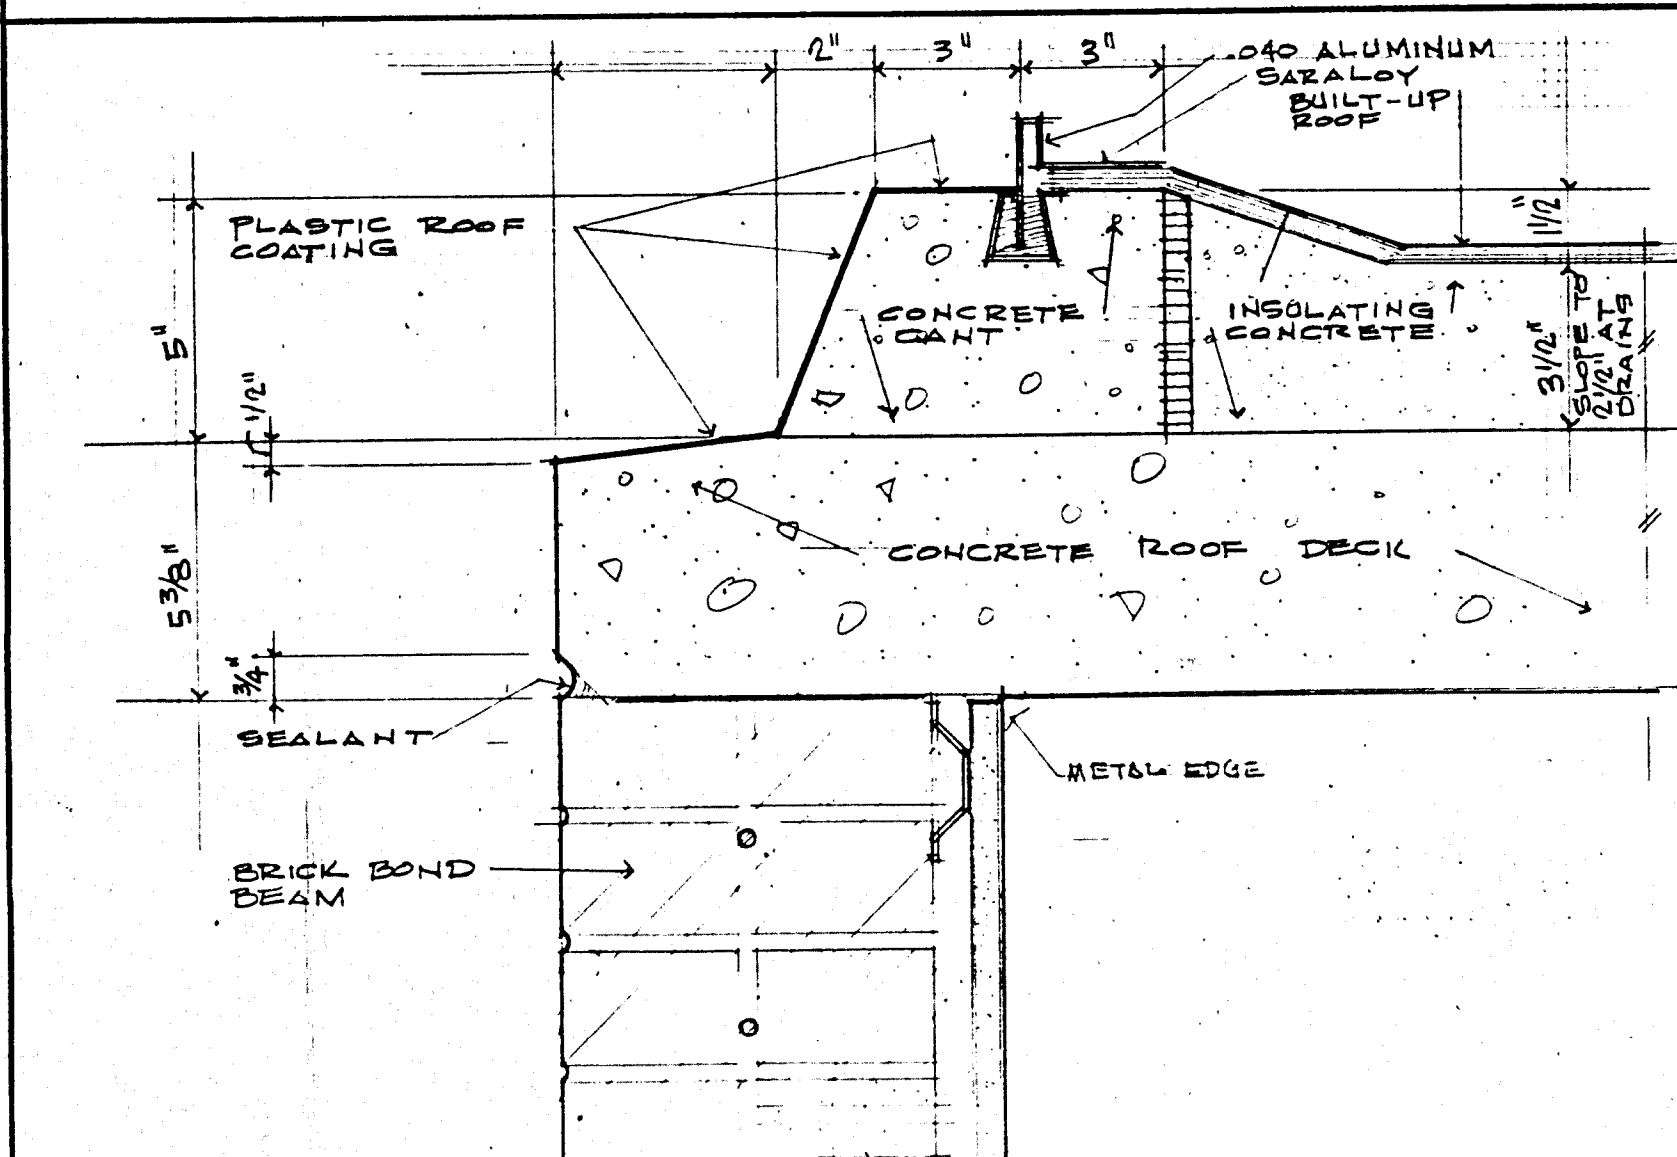


606 ROOF FLASHING DETAIL AT MASONRY WALL 3" x 1'-0"

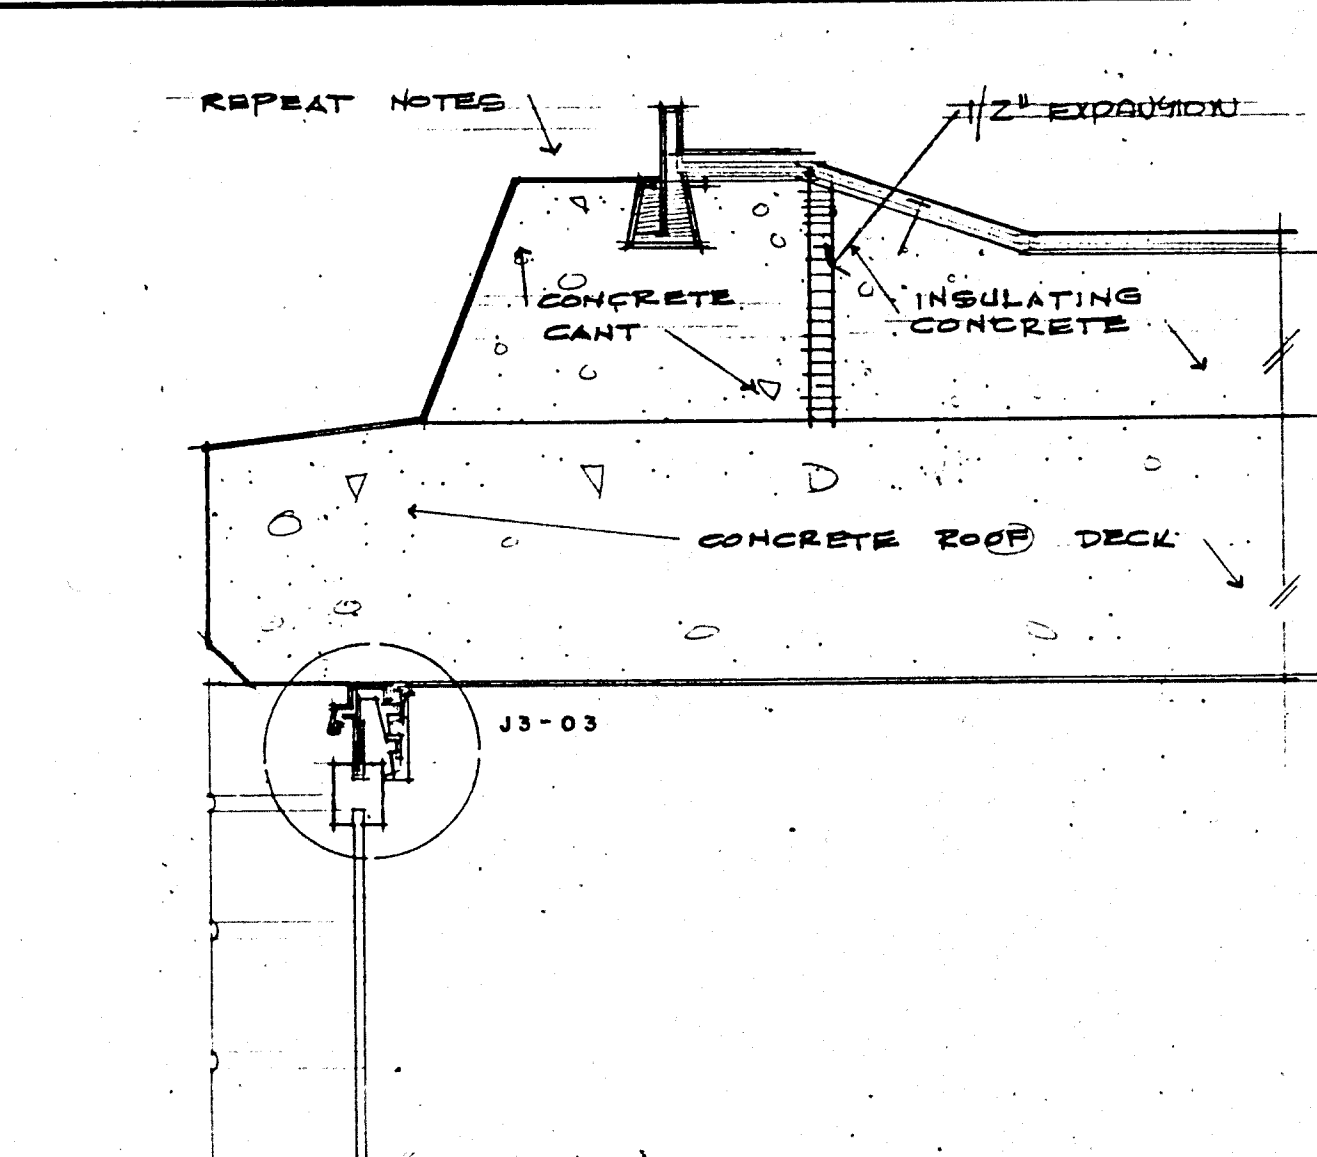

607 ROOF FLASHING DETAIL AT FIXED GLASS 3" x 1'-0"

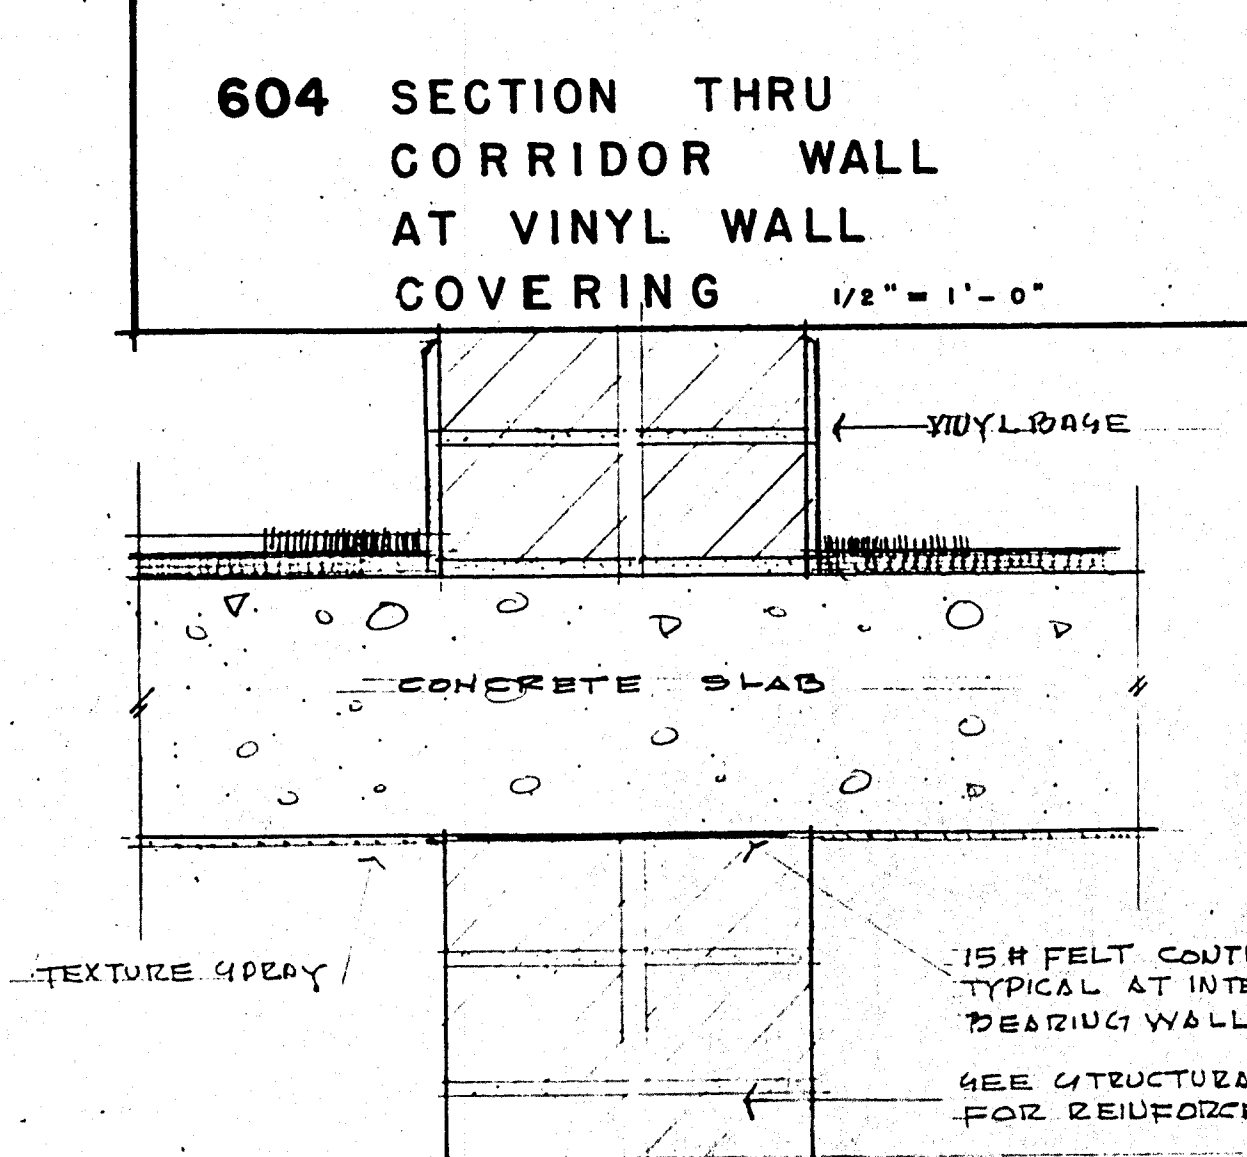

608 TYPICAL DETAIL AT INTERIOR LOAD BEARING PARTITION 3" x 1'-0"

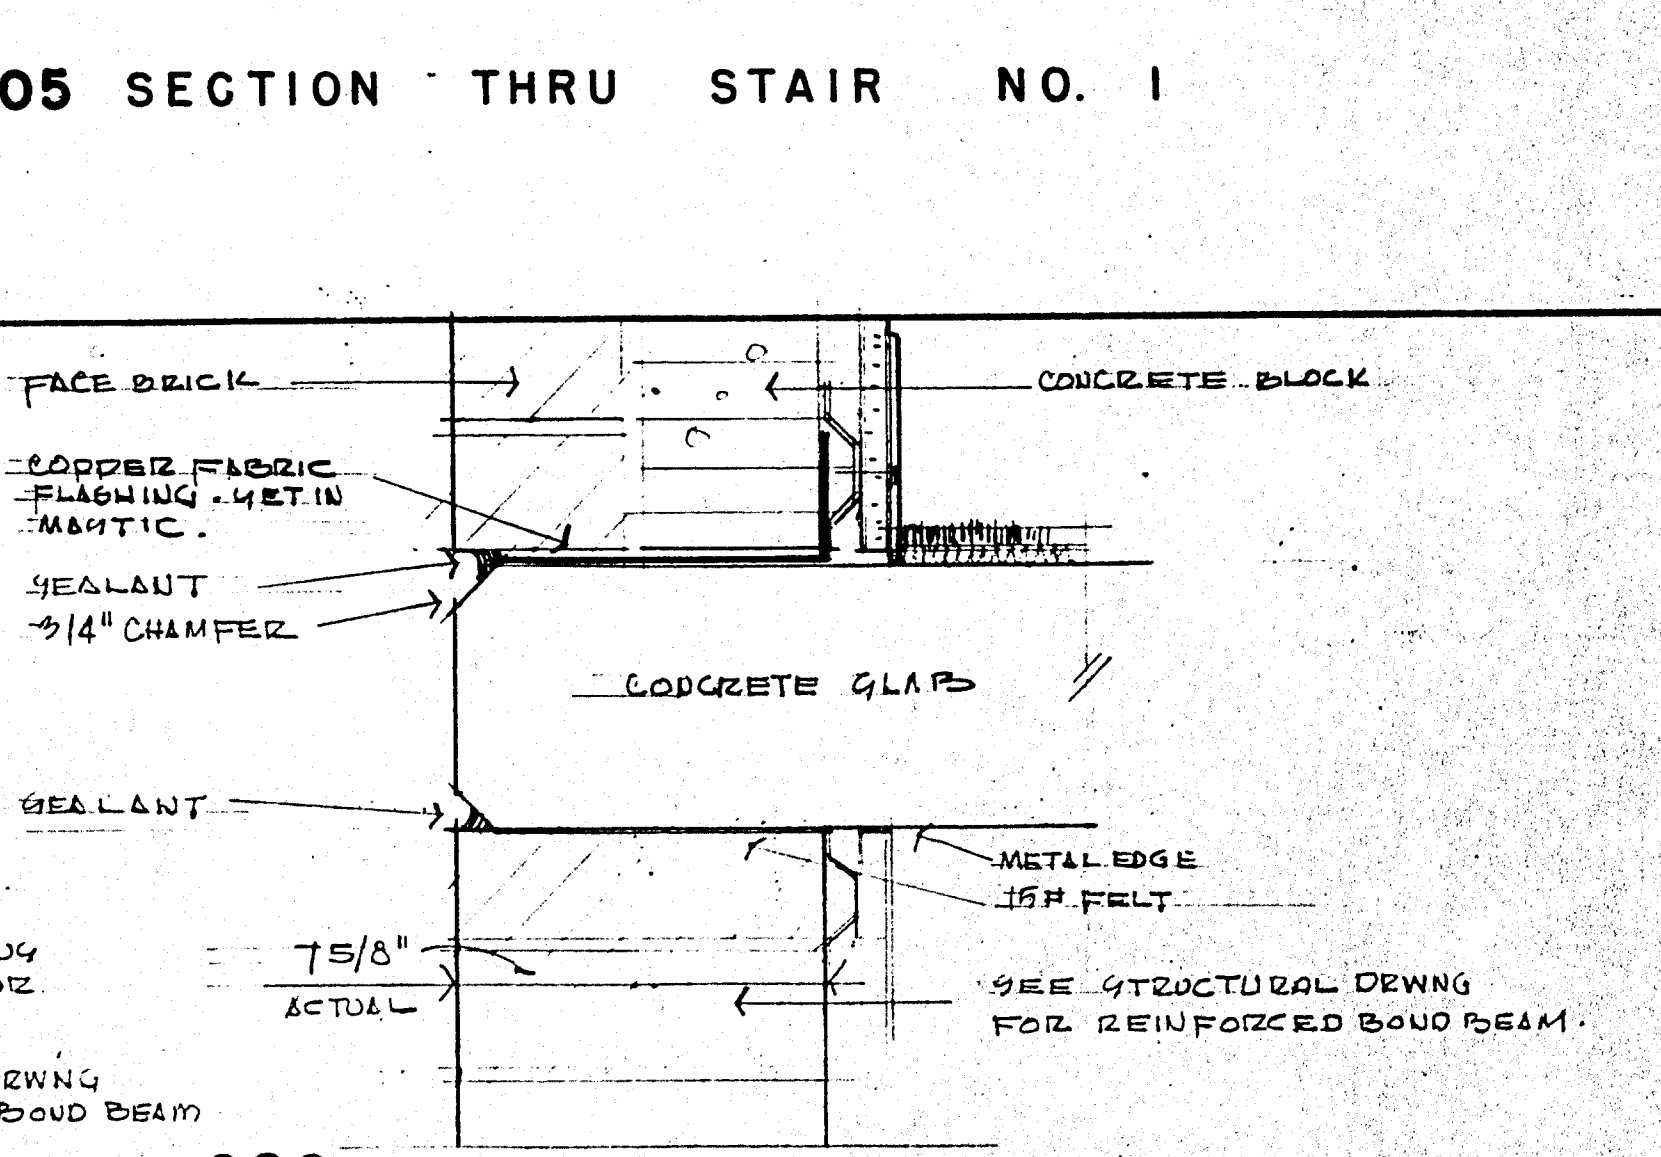



609 TYPICAL DETAIL AT SLAB AND EXTERIOR LOAD BEARING WALL 3" x 1'-0"

The Allen/Rife Partnership

EXTERIOR RESTORATION
WOMEN'S DORMITORIES
KILGORE COLLEGE

DAVIS ANNEX

A6

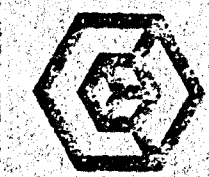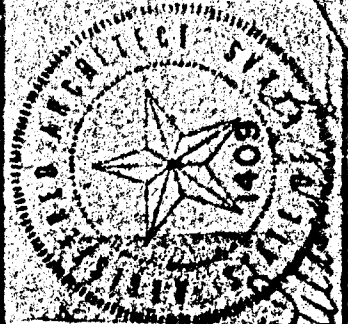


The Allen/Rule
Partnership

EXTERIOR RESTORATION
WOMEN'S DORMITORIES
KILGORE COLLEGE

HIGH-RISE


A2

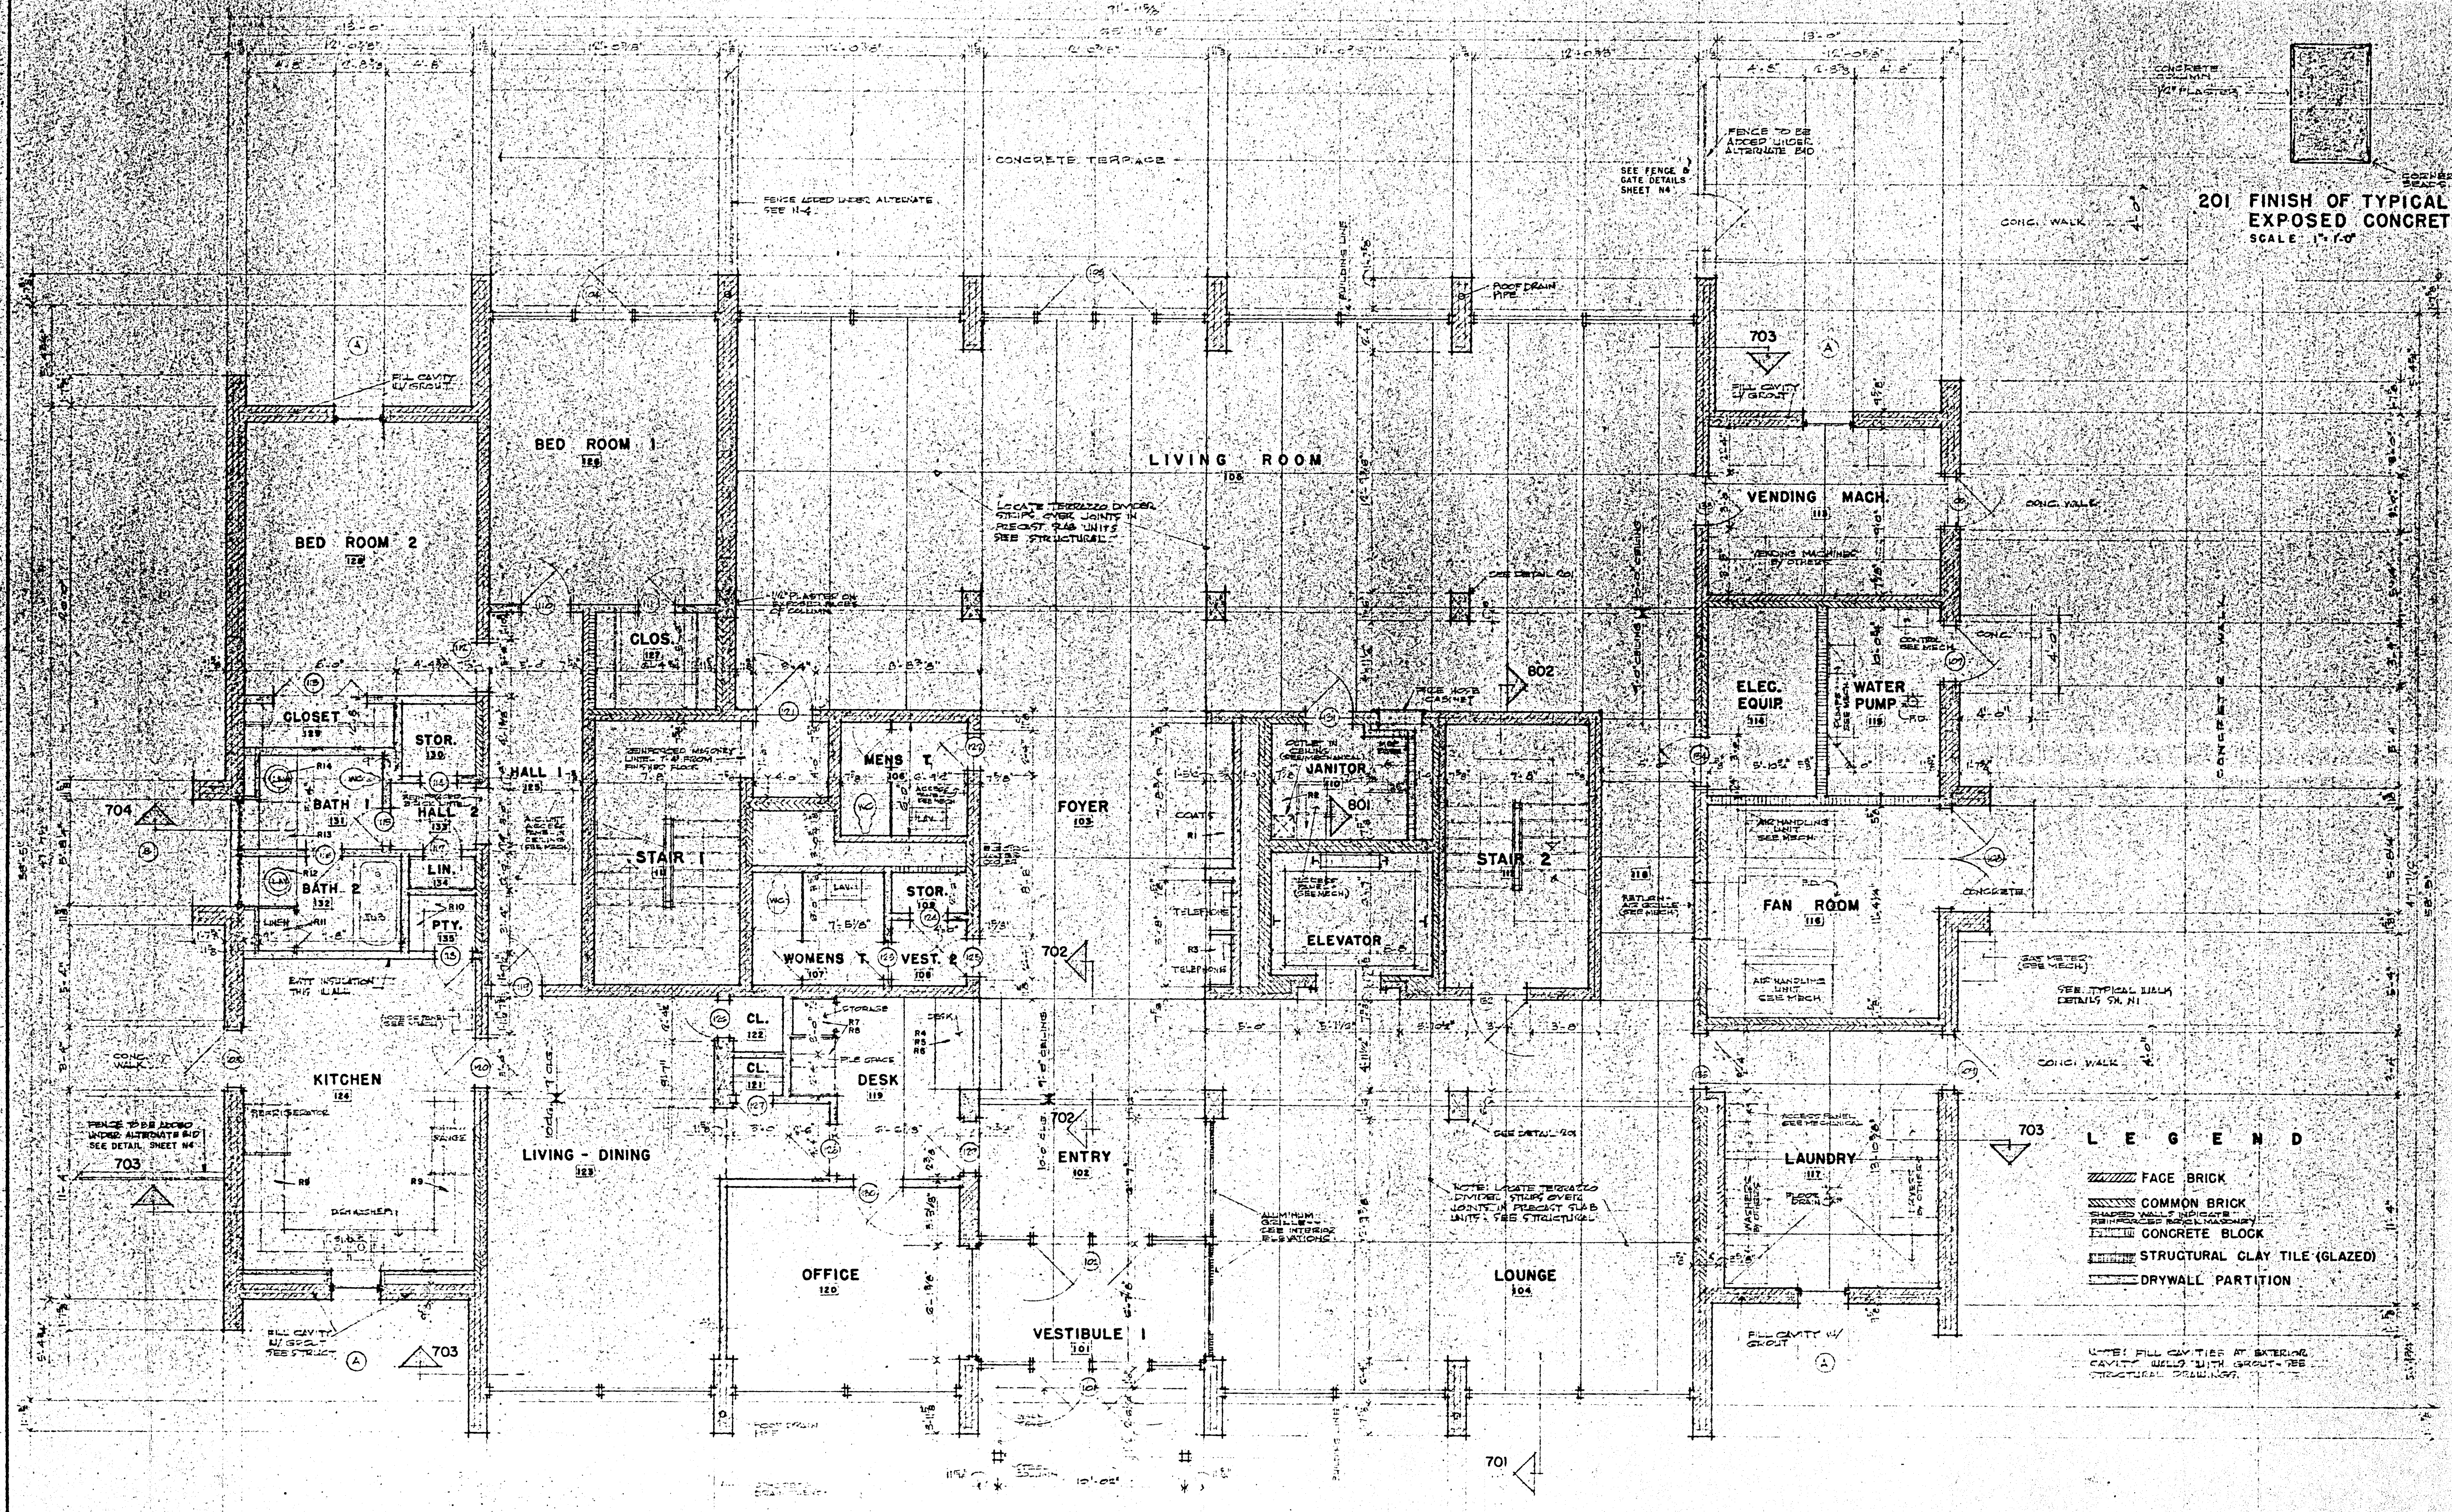


201 FINISH OF TYPICAL
EXPOSED CONCRETE
SCALE 1" = 1'-0"

- LEGEND
- FACE BRICK
 - COMMON BRICK
 - SHAPED WALLS INDICATE
 - CONCRETE BLOCK
 - STRUCTURAL CLAY TILE (GLAZED)
 - DRYWALL PARTITION

FIRST FLOOR PLAN
SCALE 1/4" = 1'-0"

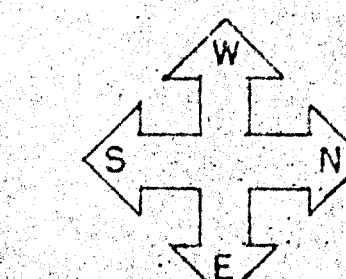

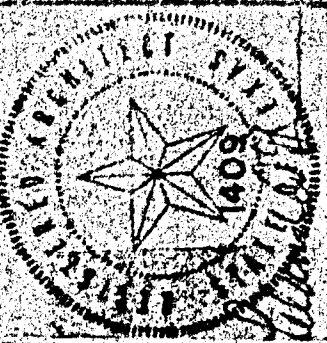


The Allen/Enie
Partnership

Architects/Planners Incorporated
1000 Regency Place Longview, Texas 75601 / 214/753-5502

EXTERIOR RESTORATION
WOMEN'S DORMITORIES
KILGORE COLLEGE

HIGH-RISE

A3

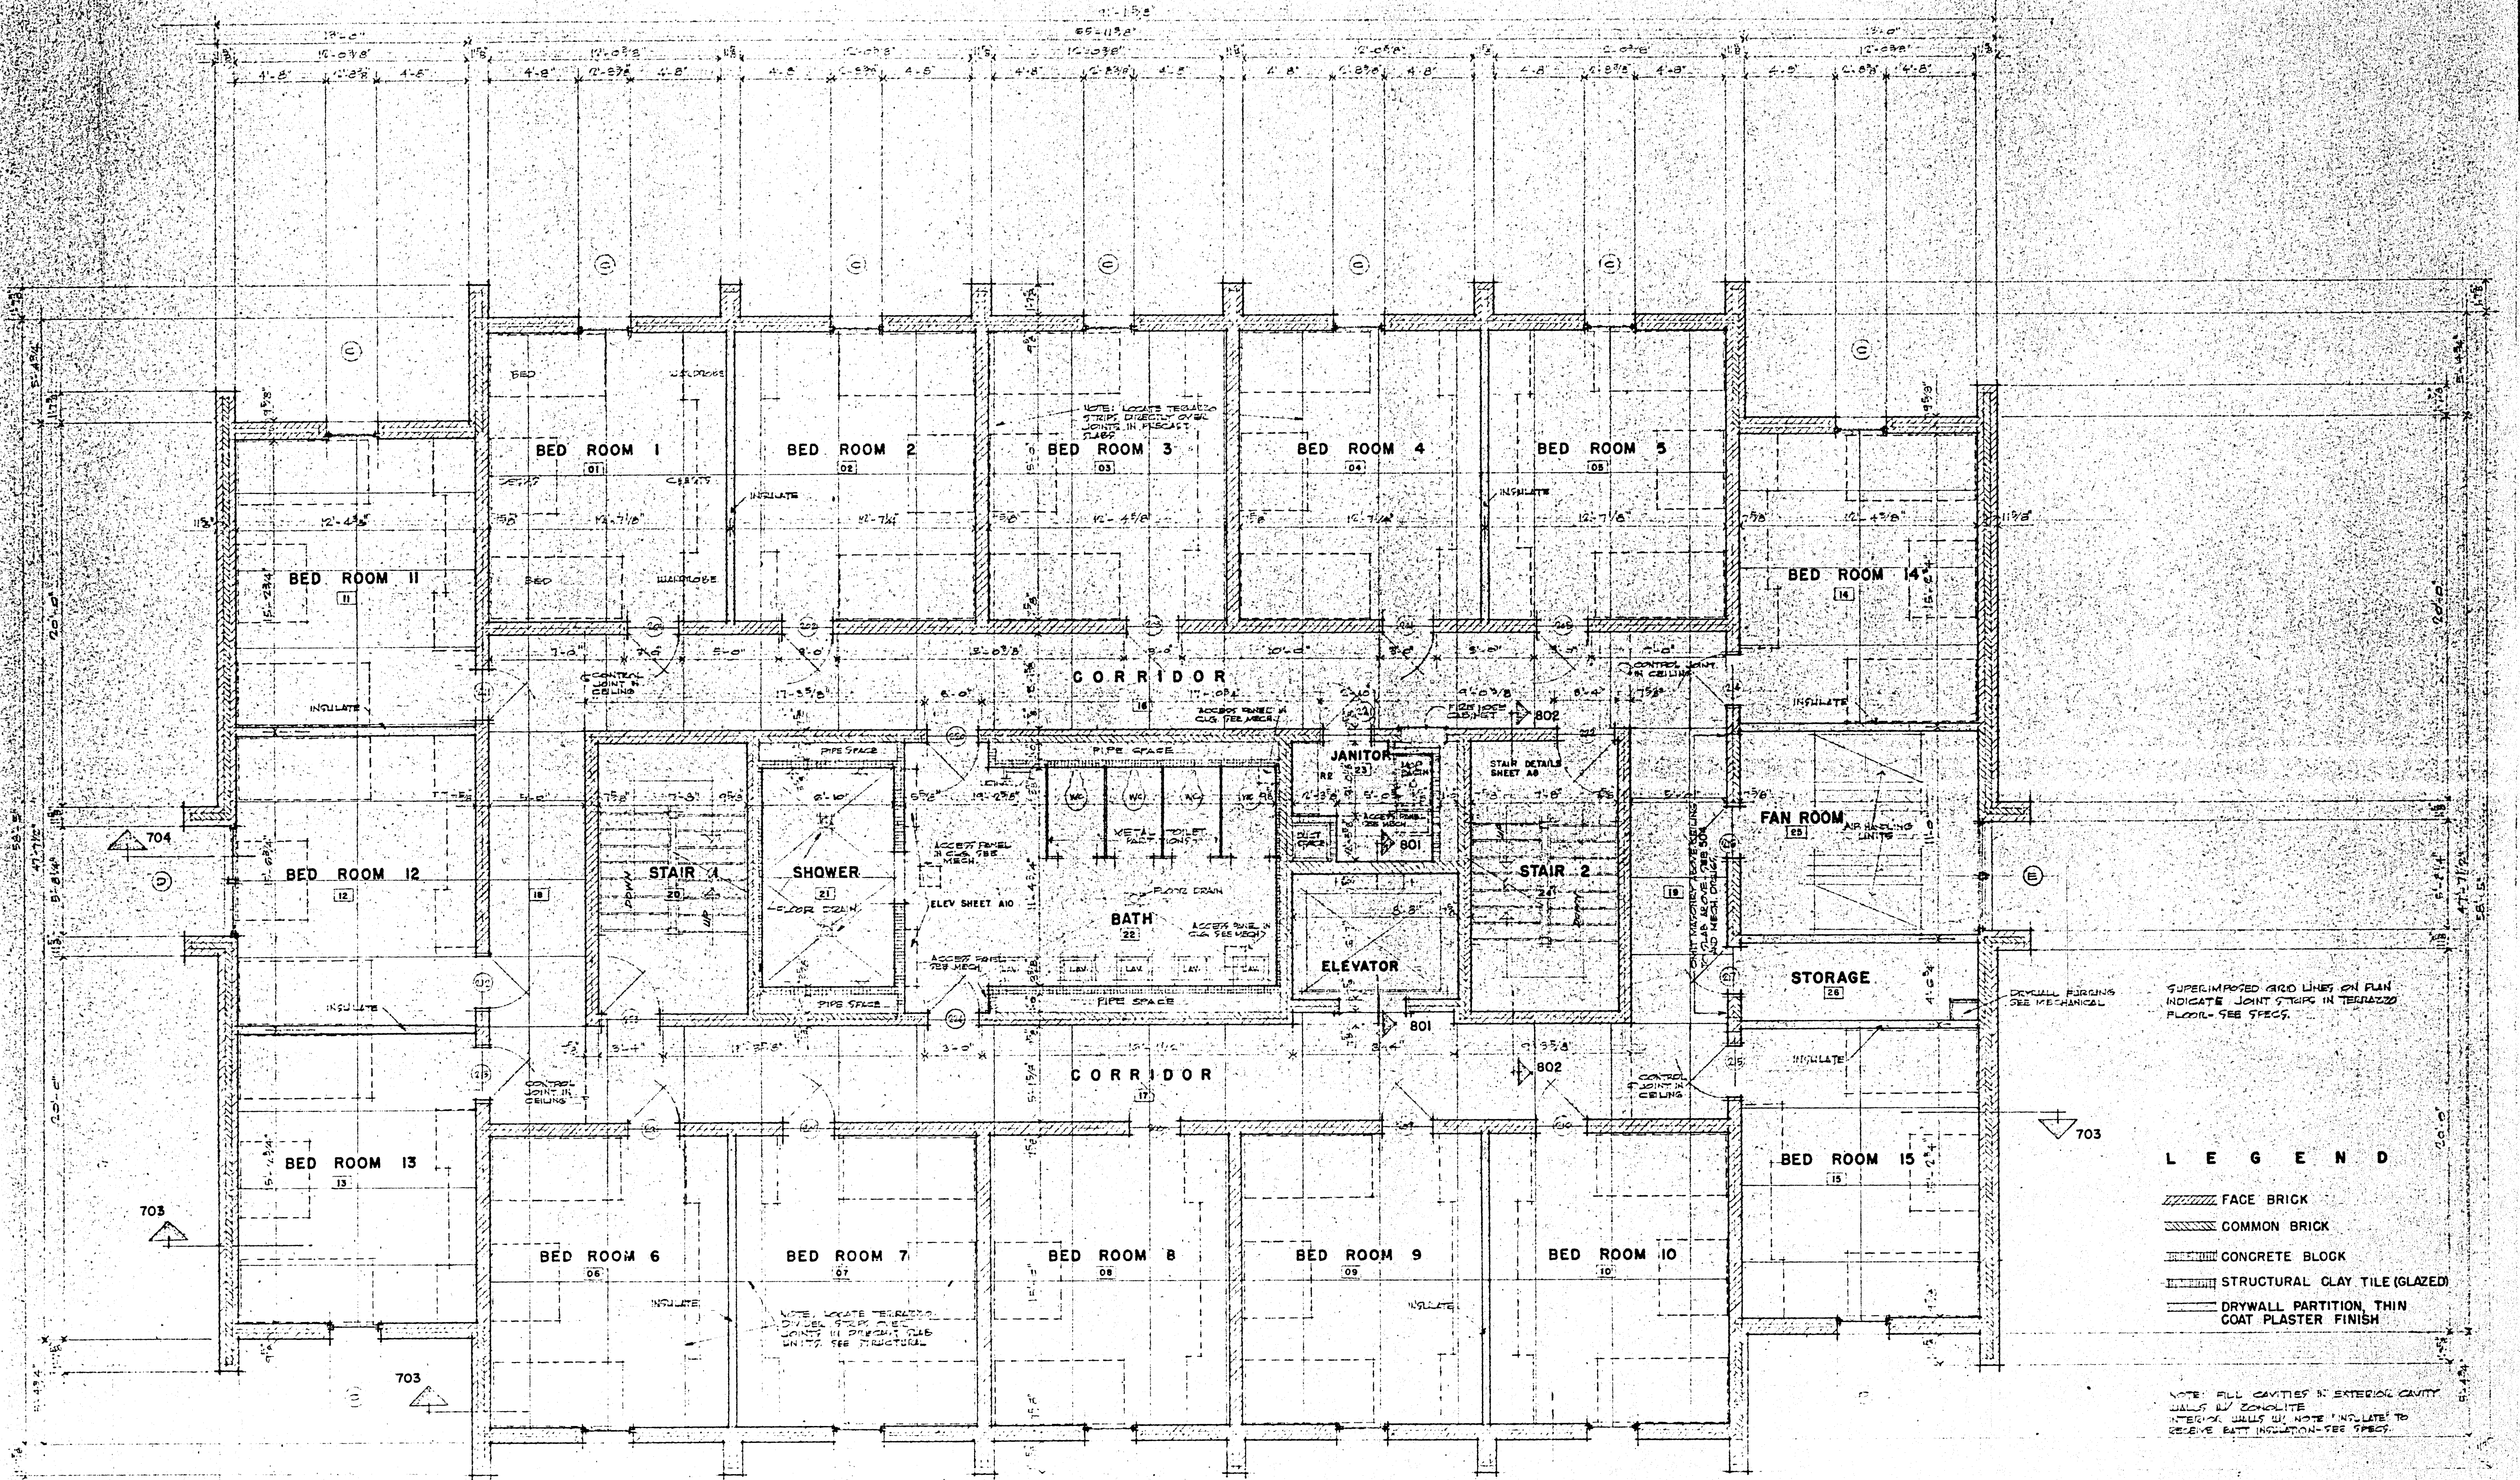


SUPERIMPOSED GRID LINES ON PLAN
INDICATE JOINT STRIPS IN TERRAZZO
FLOORING - SEE SPEC.


- LEGEND
- FACE BRICK
 - COMMON BRICK
 - CONCRETE BLOCK
 - STRUCTURAL CLAY TILE (GLAZED)
 - DRYWALL PARTITION, THIN
COAT PLASTER FINISH

NOTE: ALL CAVITIES IN EXTERIOR CAVITY
WALLS BY CONCRETE
INTERIOR WALLS BY NOTE "INSULATE TO
RECEIVE BATT INSULATION - SEE SPEC."

NOTE: DOORS AND ROOMS IDENTICAL
ON FLOORS 2 THRU 8. FIRST NUMBER
OF ROOM MARK TO CHANGE AT EACH FLOOR.
FOR EXAMPLE: DOOR MARK 201111111111
ON 2ND FLOOR, SAME DOOR ON
3RD FLOOR WOULD BE 301111111111.
SIMILAR - THAT IS, 011111111111 SEE SPEC. ETC.




PLAN OF FLOORS 2 THRU 8
SCALE 1/4" = 1'-0"

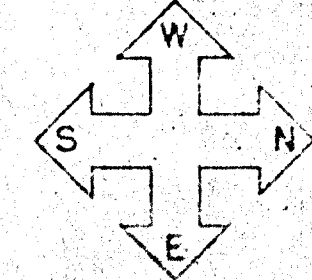

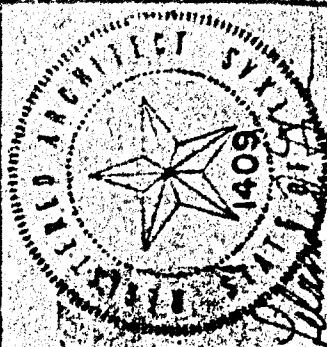

**The Allen/Ruie
Partnership**
Architects Planners Incorporated
1000 Figures Plaza Longview, Texas 75601 214/753-5502


**EXTERIOR RESTORATION
WOMEN'S DORMITORIES
KILGORE COLLEGE**

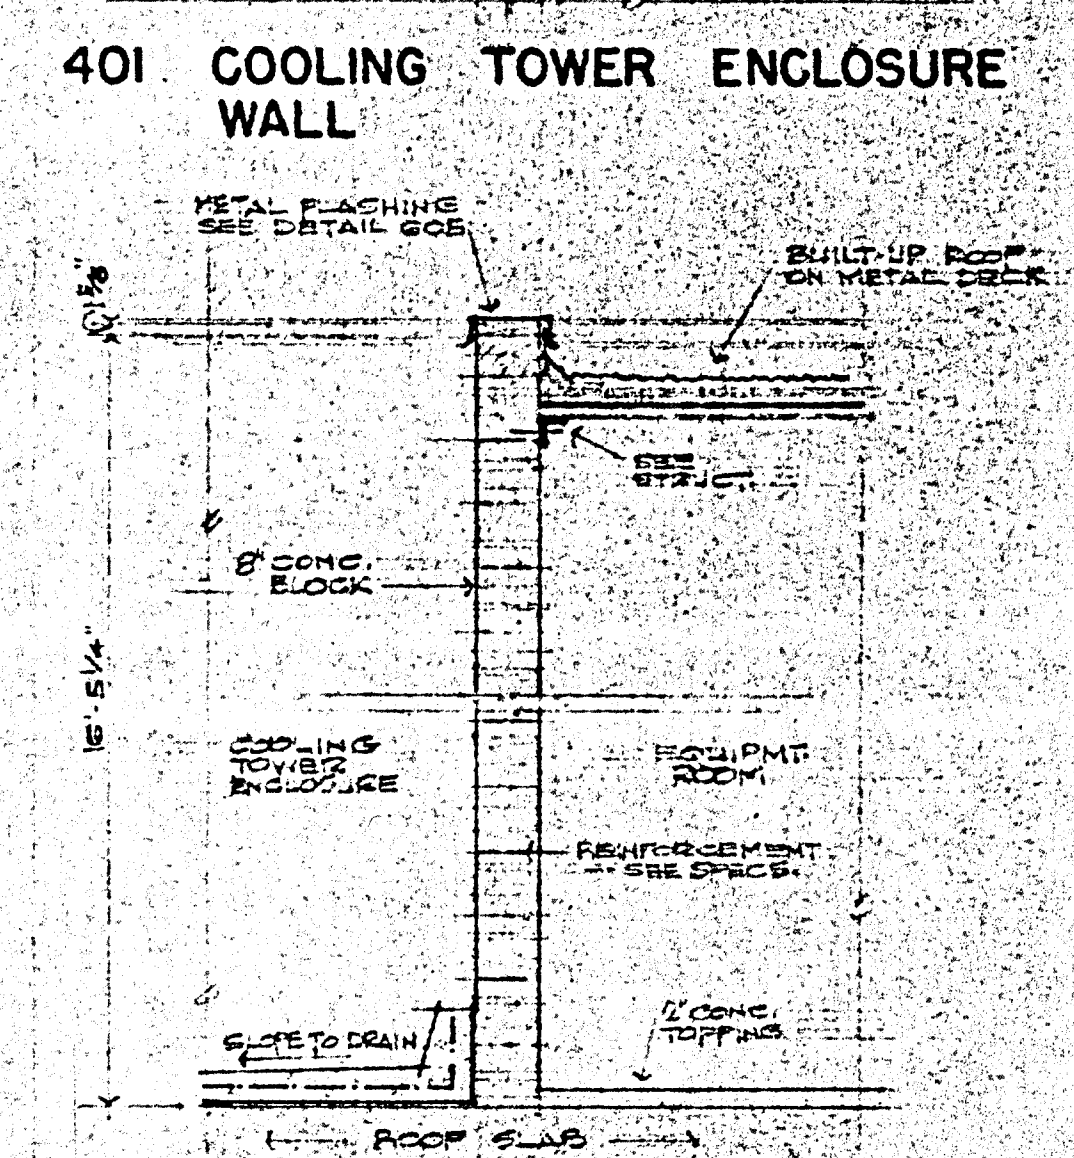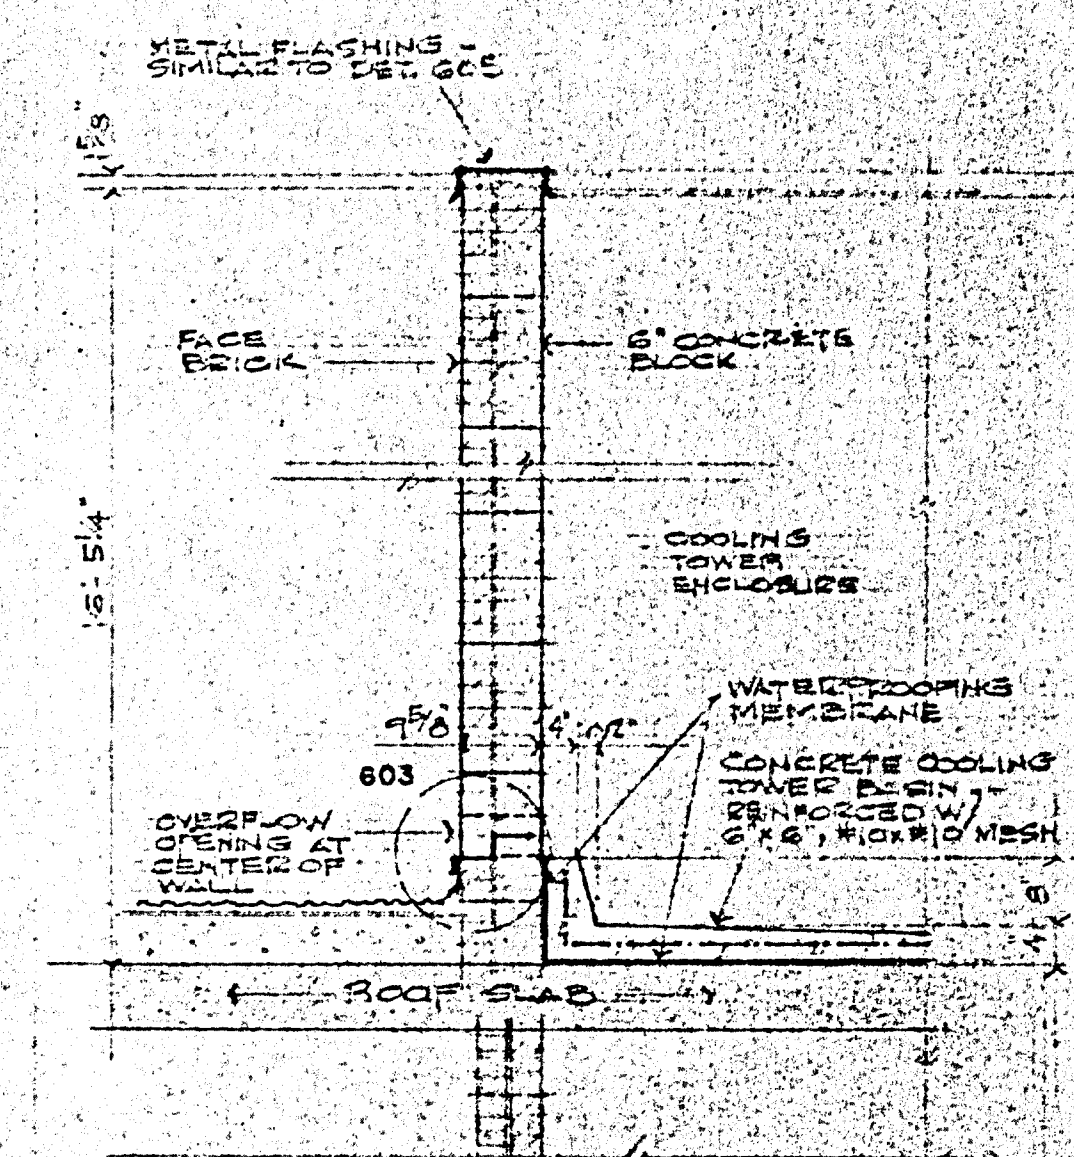
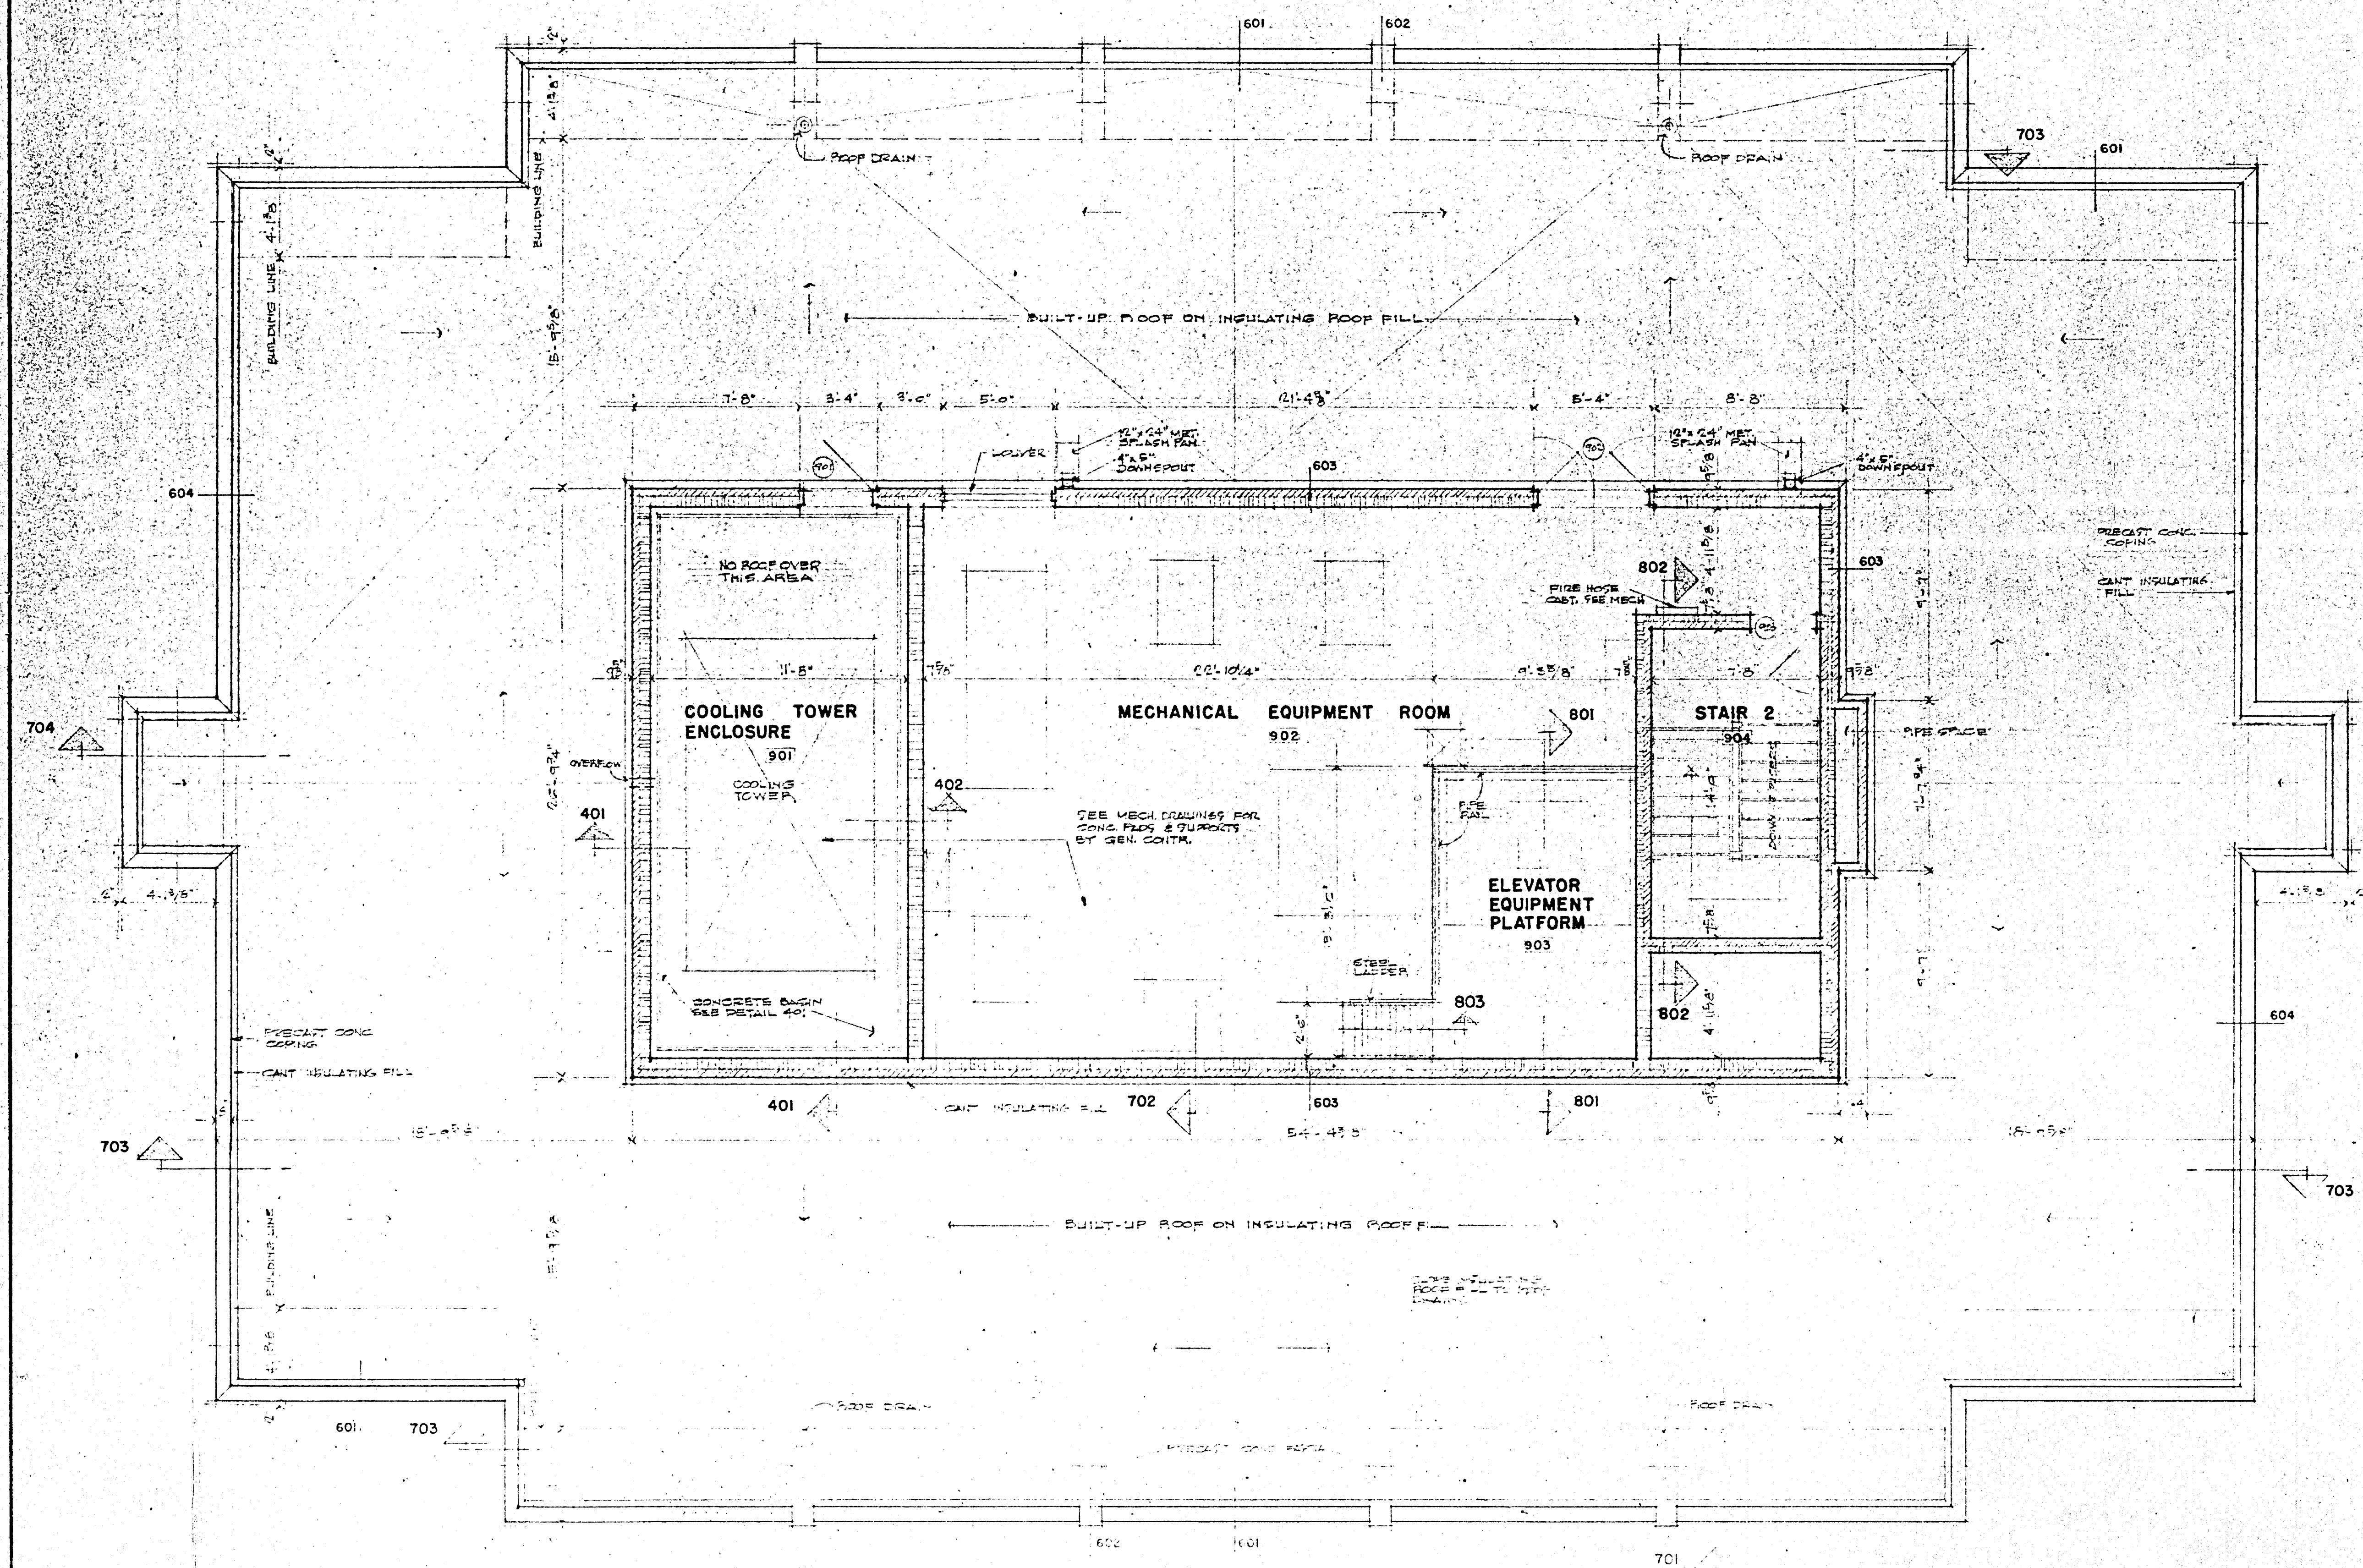


**402. WALL BETWEEN COOLING
TOWER & EQUIPMENT ROOM**
1/2" = 1'-0"

- LEGEND**
- FACE BRICK
 - COMMON BRICK
 - CONCRETE BLOCK
 - STRUCTURAL CLAY TILE (GLAZED)

PENTHOUSE PLAN
SCALE 1/4" = 1'-0"

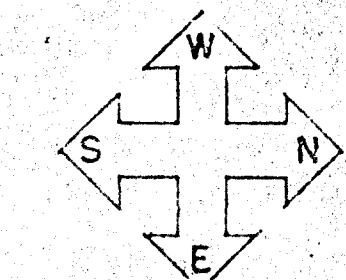

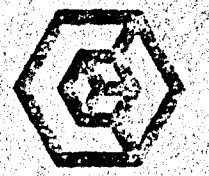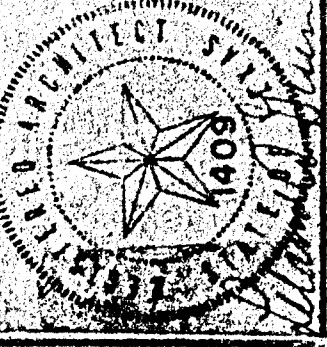


The Allen/Ruiz
Partnership

Architects/Planners Incorporated
1000 Pegasus Place Longview, Texas 75601/214753-5502

EXTERIOR RESTORATION
WOMEN'S DORMITORIES
KILGORE COLLEGE


HIGH-RISE

A5


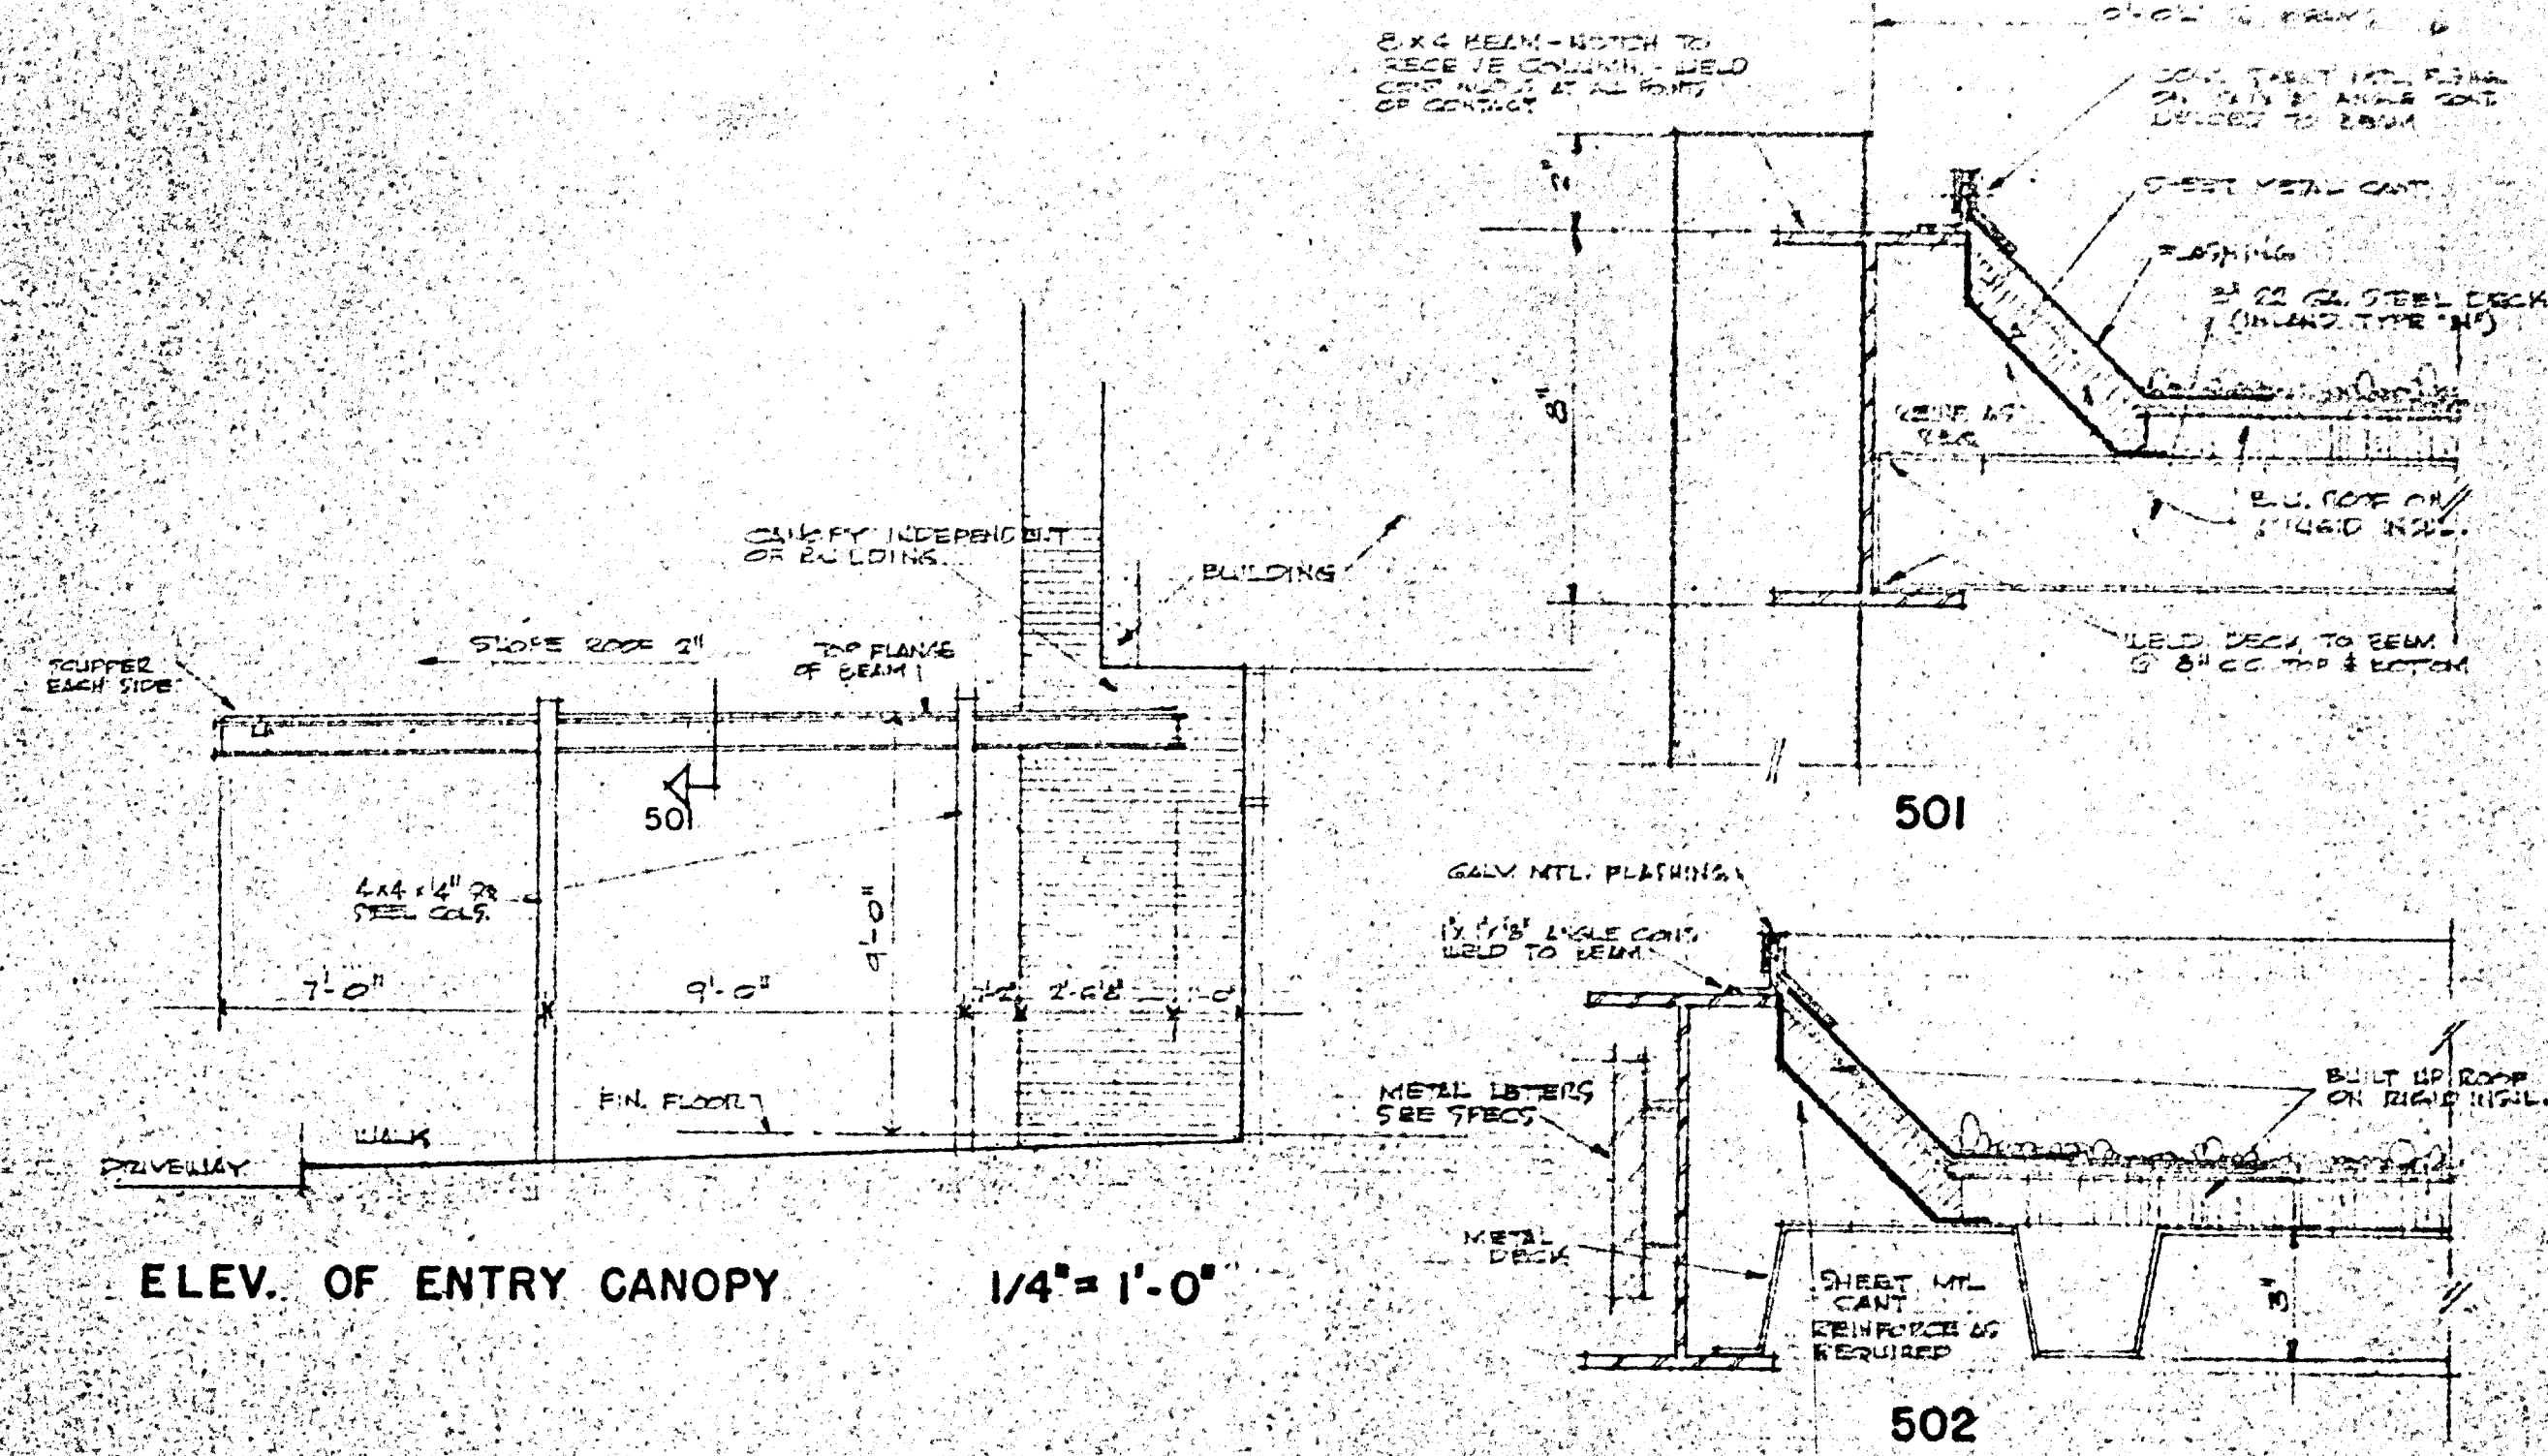


EAST ELEVATION
1/8" = 1'-0"

CANOPY SCUPPER DETAIL
SCALE 3" = 1'-0"

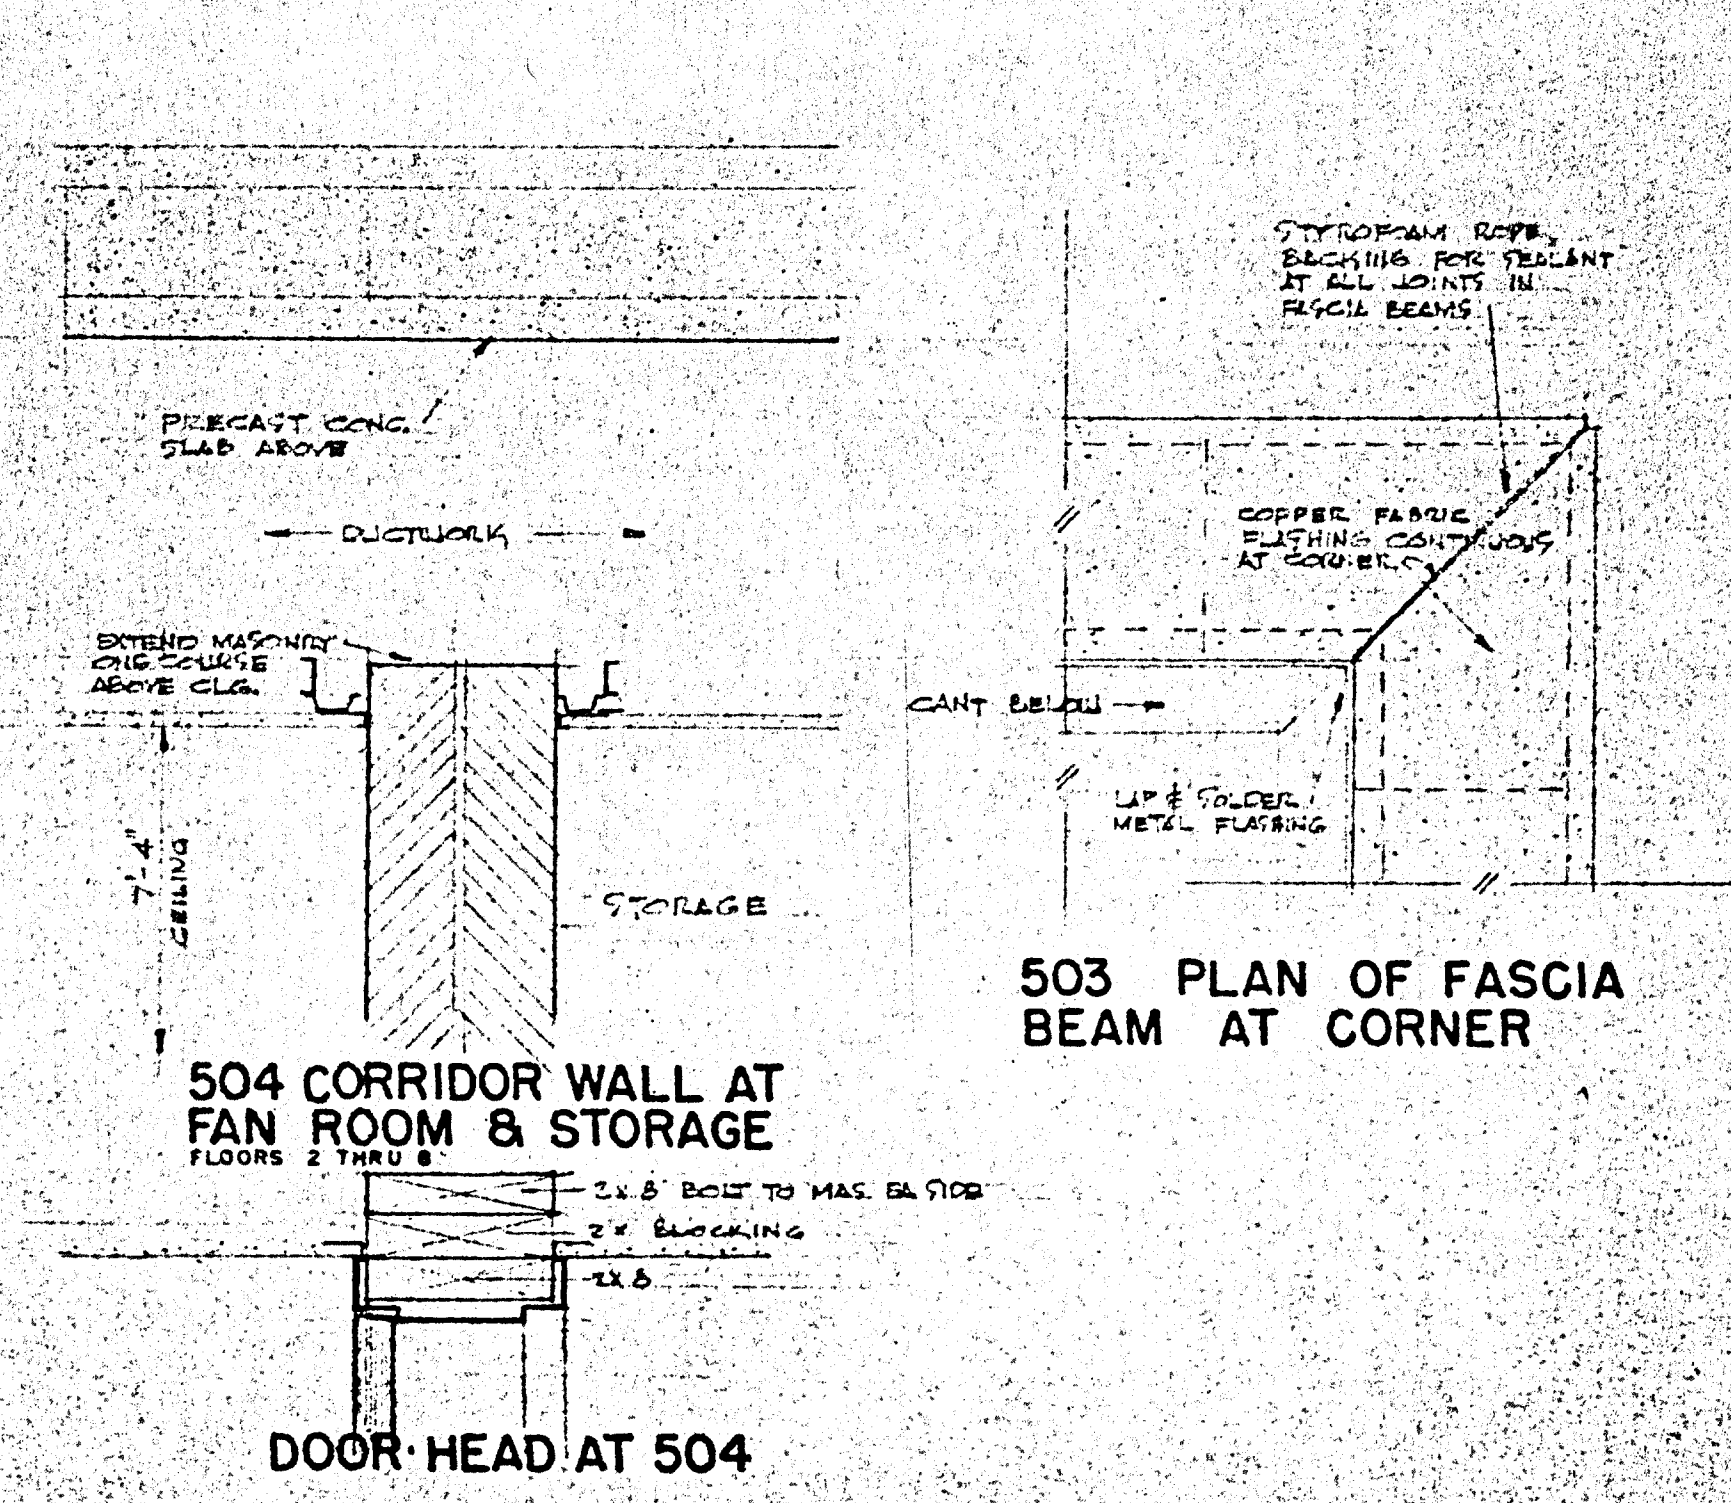

SOUTH ELEVATION
1/8" = 1'-0"

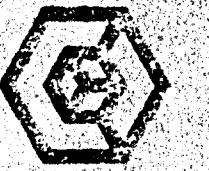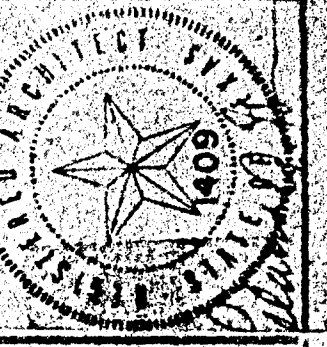


The Allen/Ruie
Partnership

EXTERIOR RESTORATION
WOMEN'S DORMITORIES
KILGORE COLLEGE

HIGH-RISE

A6

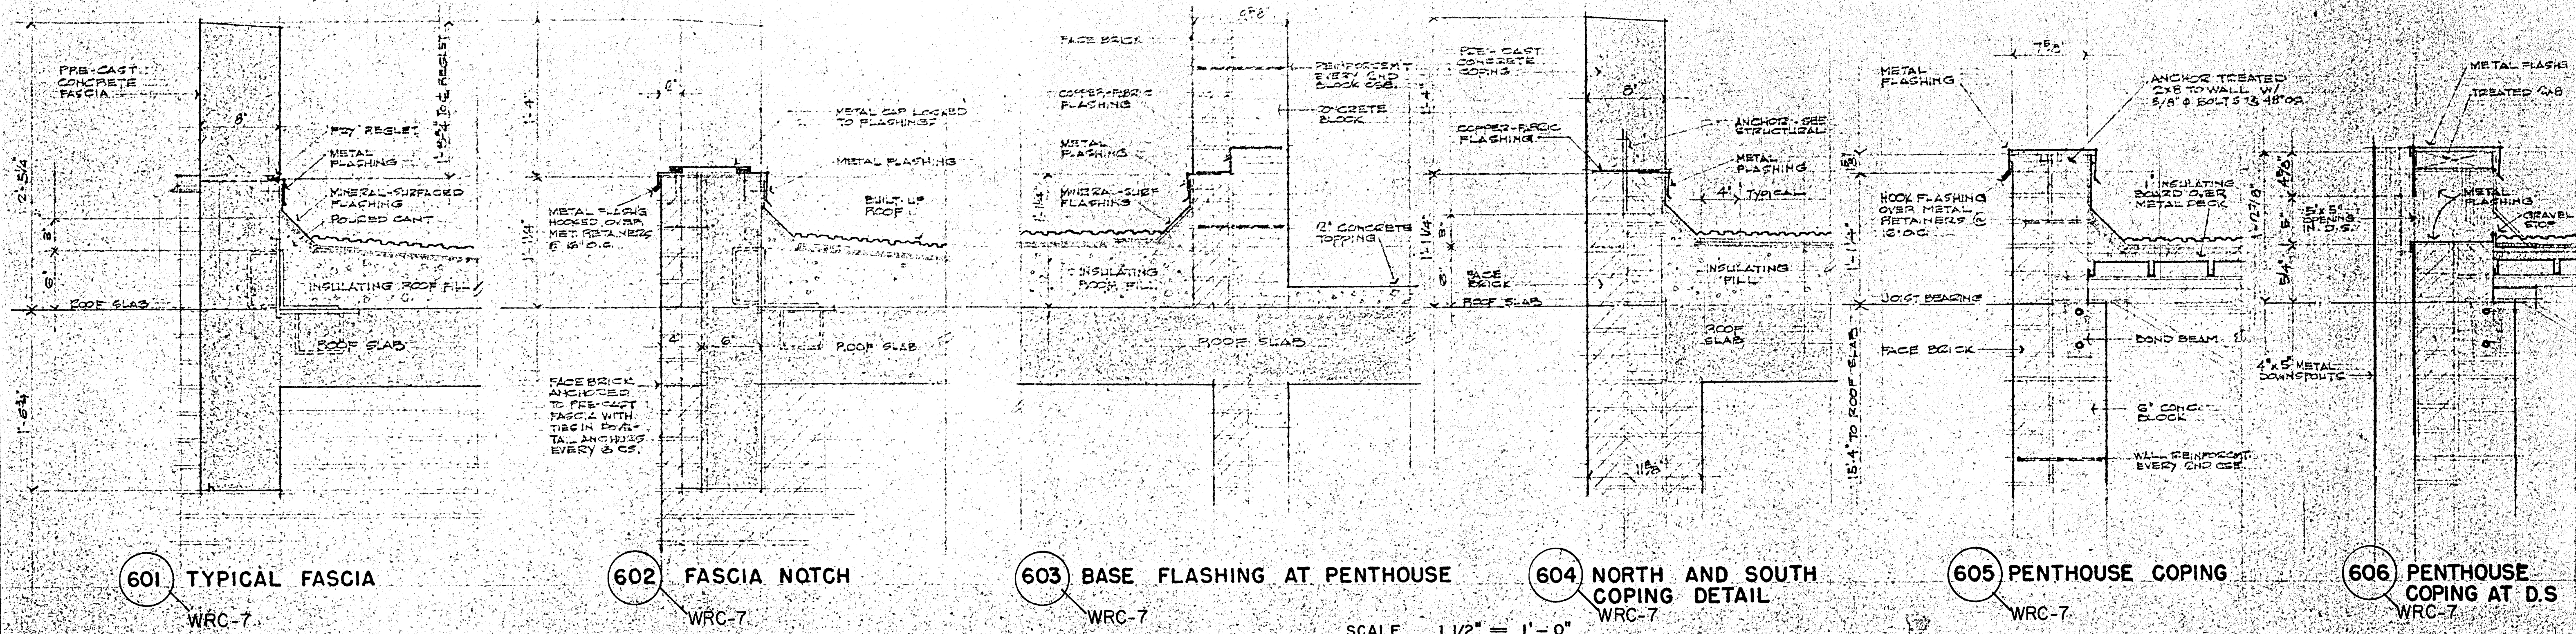

601 TYPICAL FASCIA
WRC-7

602 FASCIA NOTCH
WRC-7


603 BASE FLASHING AT PENTHOUSE
WRC-7

604 NORTH AND SOUTH
COPING DETAIL
WRC-7

605 PENTHOUSE COPING
WRC-7


606 PENTHOUSE
COPING AT D.S.
WRC-7

SCALE 1 1/2" = 1'-0"

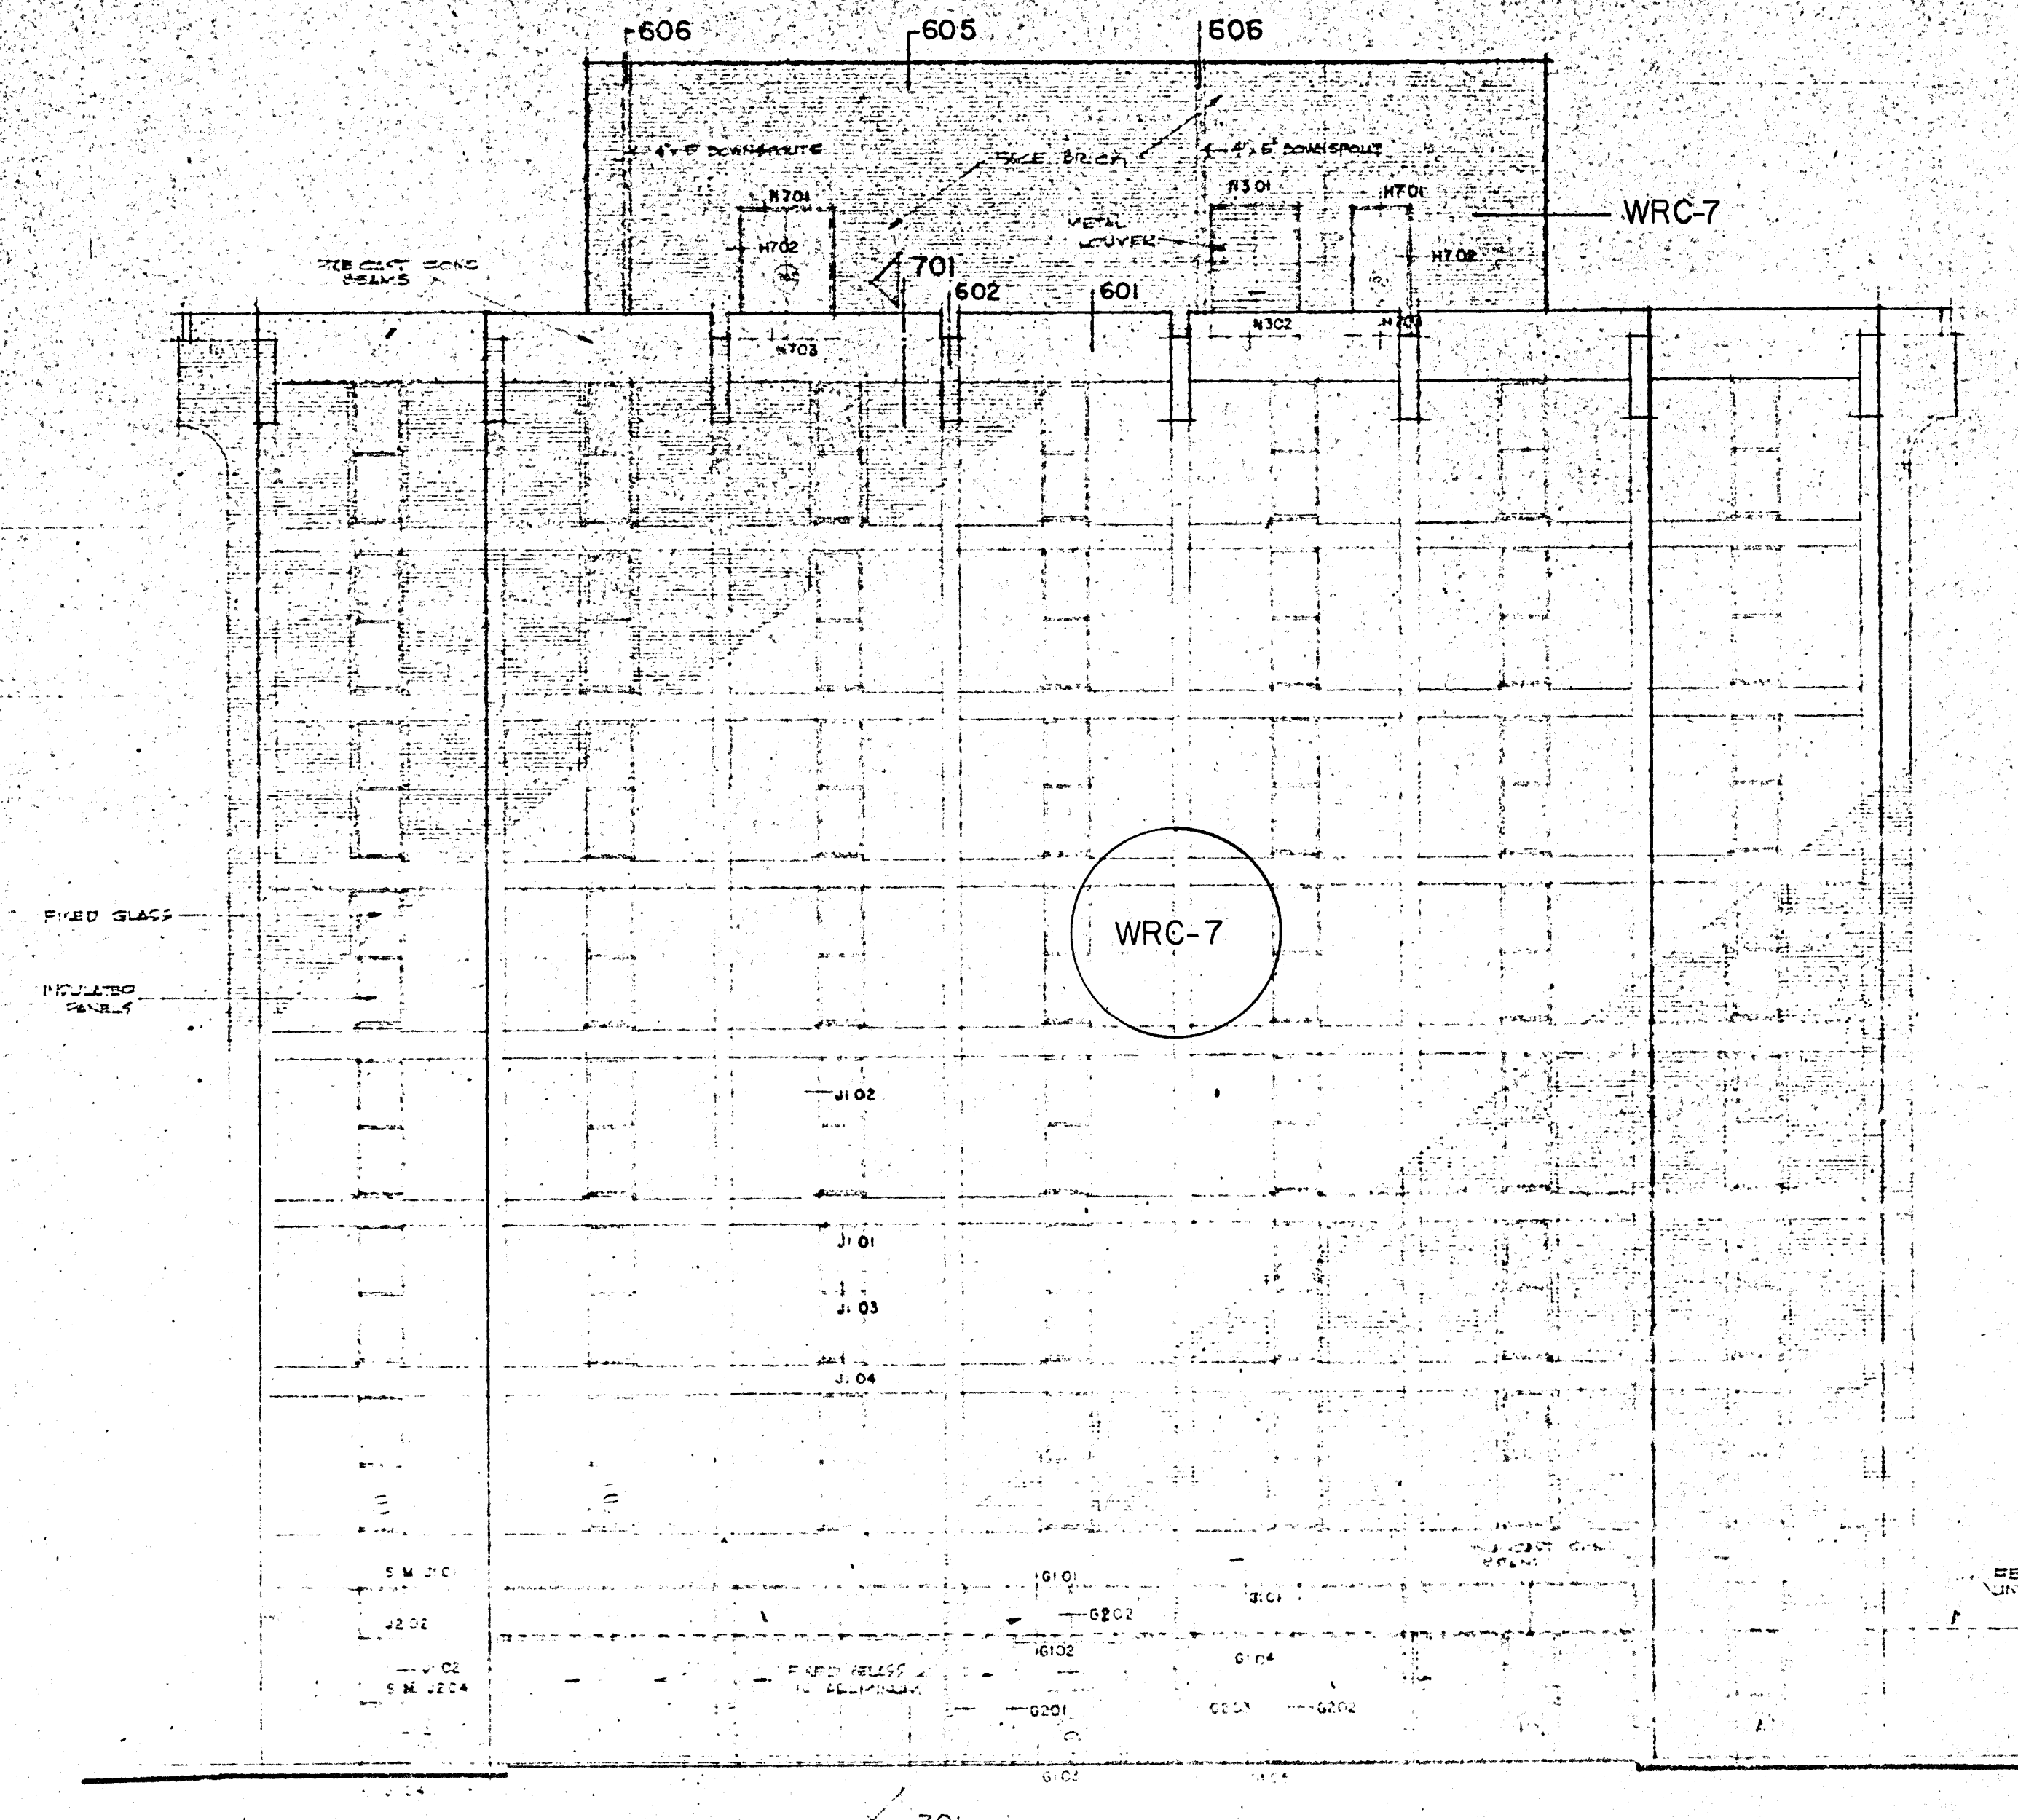


WEST ELEVATION

1/2" = 1'-0"

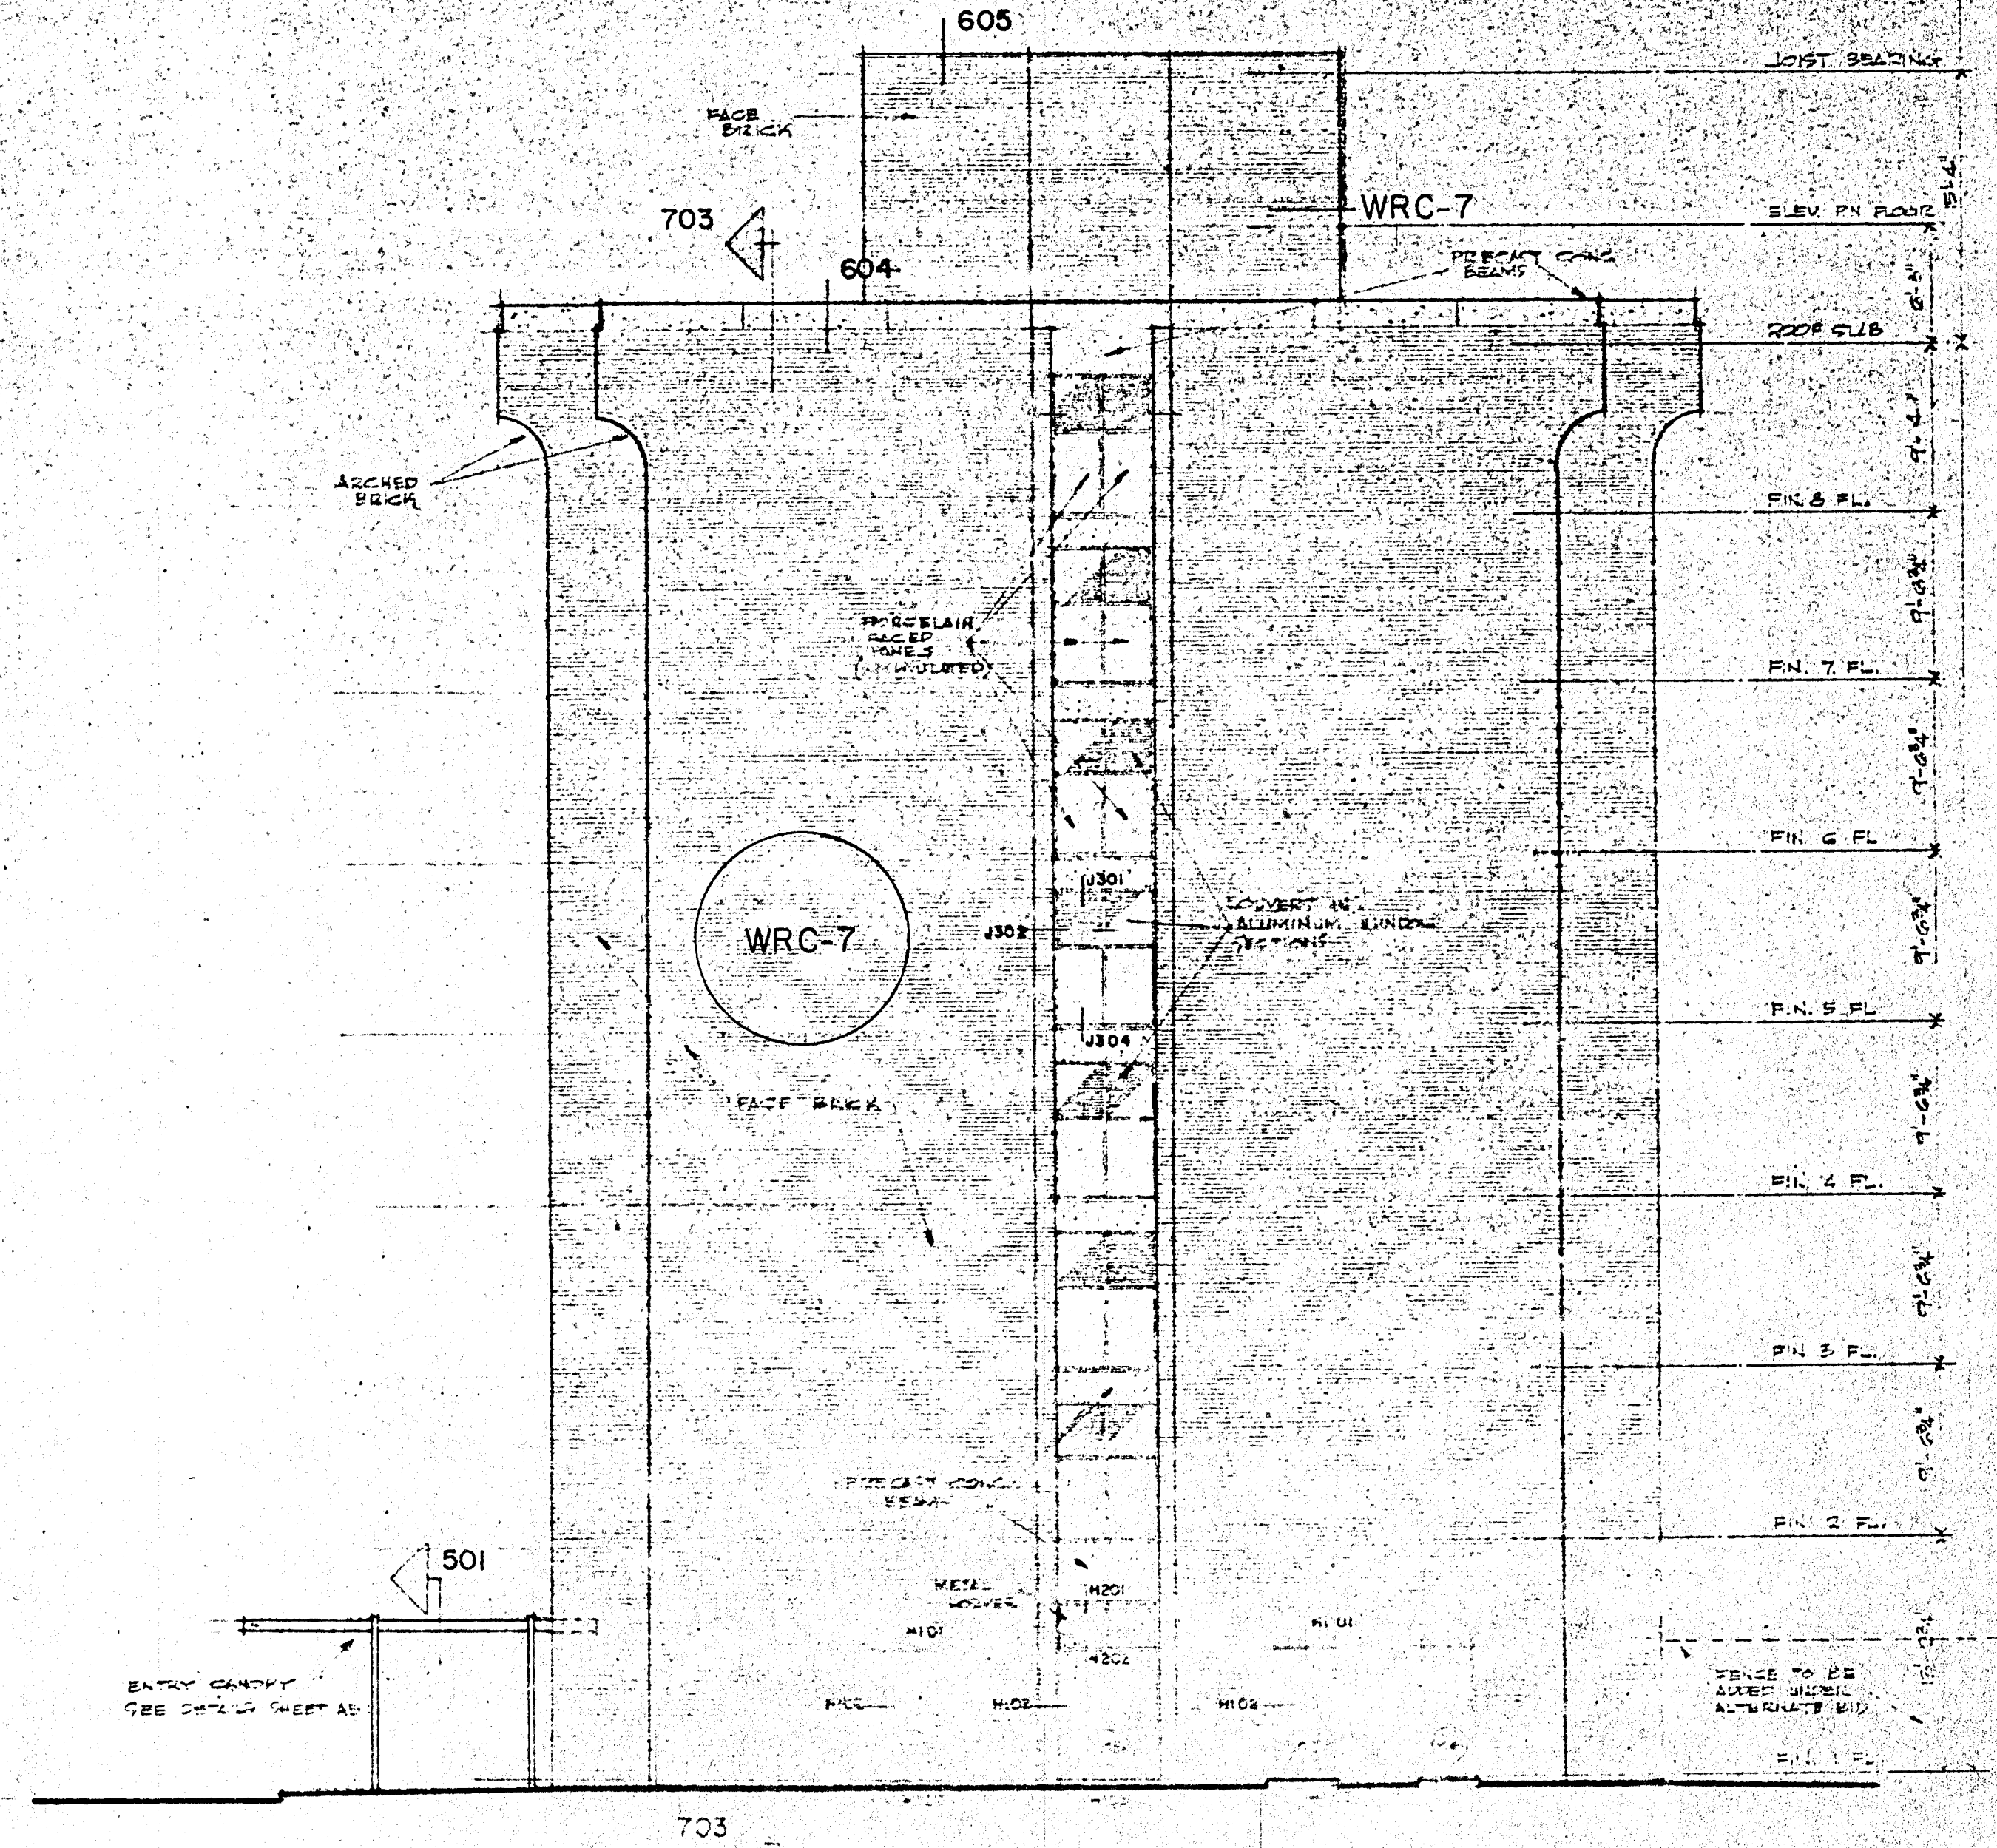


NORTH ELEVATION

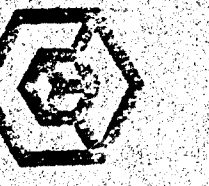

1000 Pegues Place/Longview, Texas 75007-1212

HIGH-RISE

SCALE 1/2" = 1' - 0"

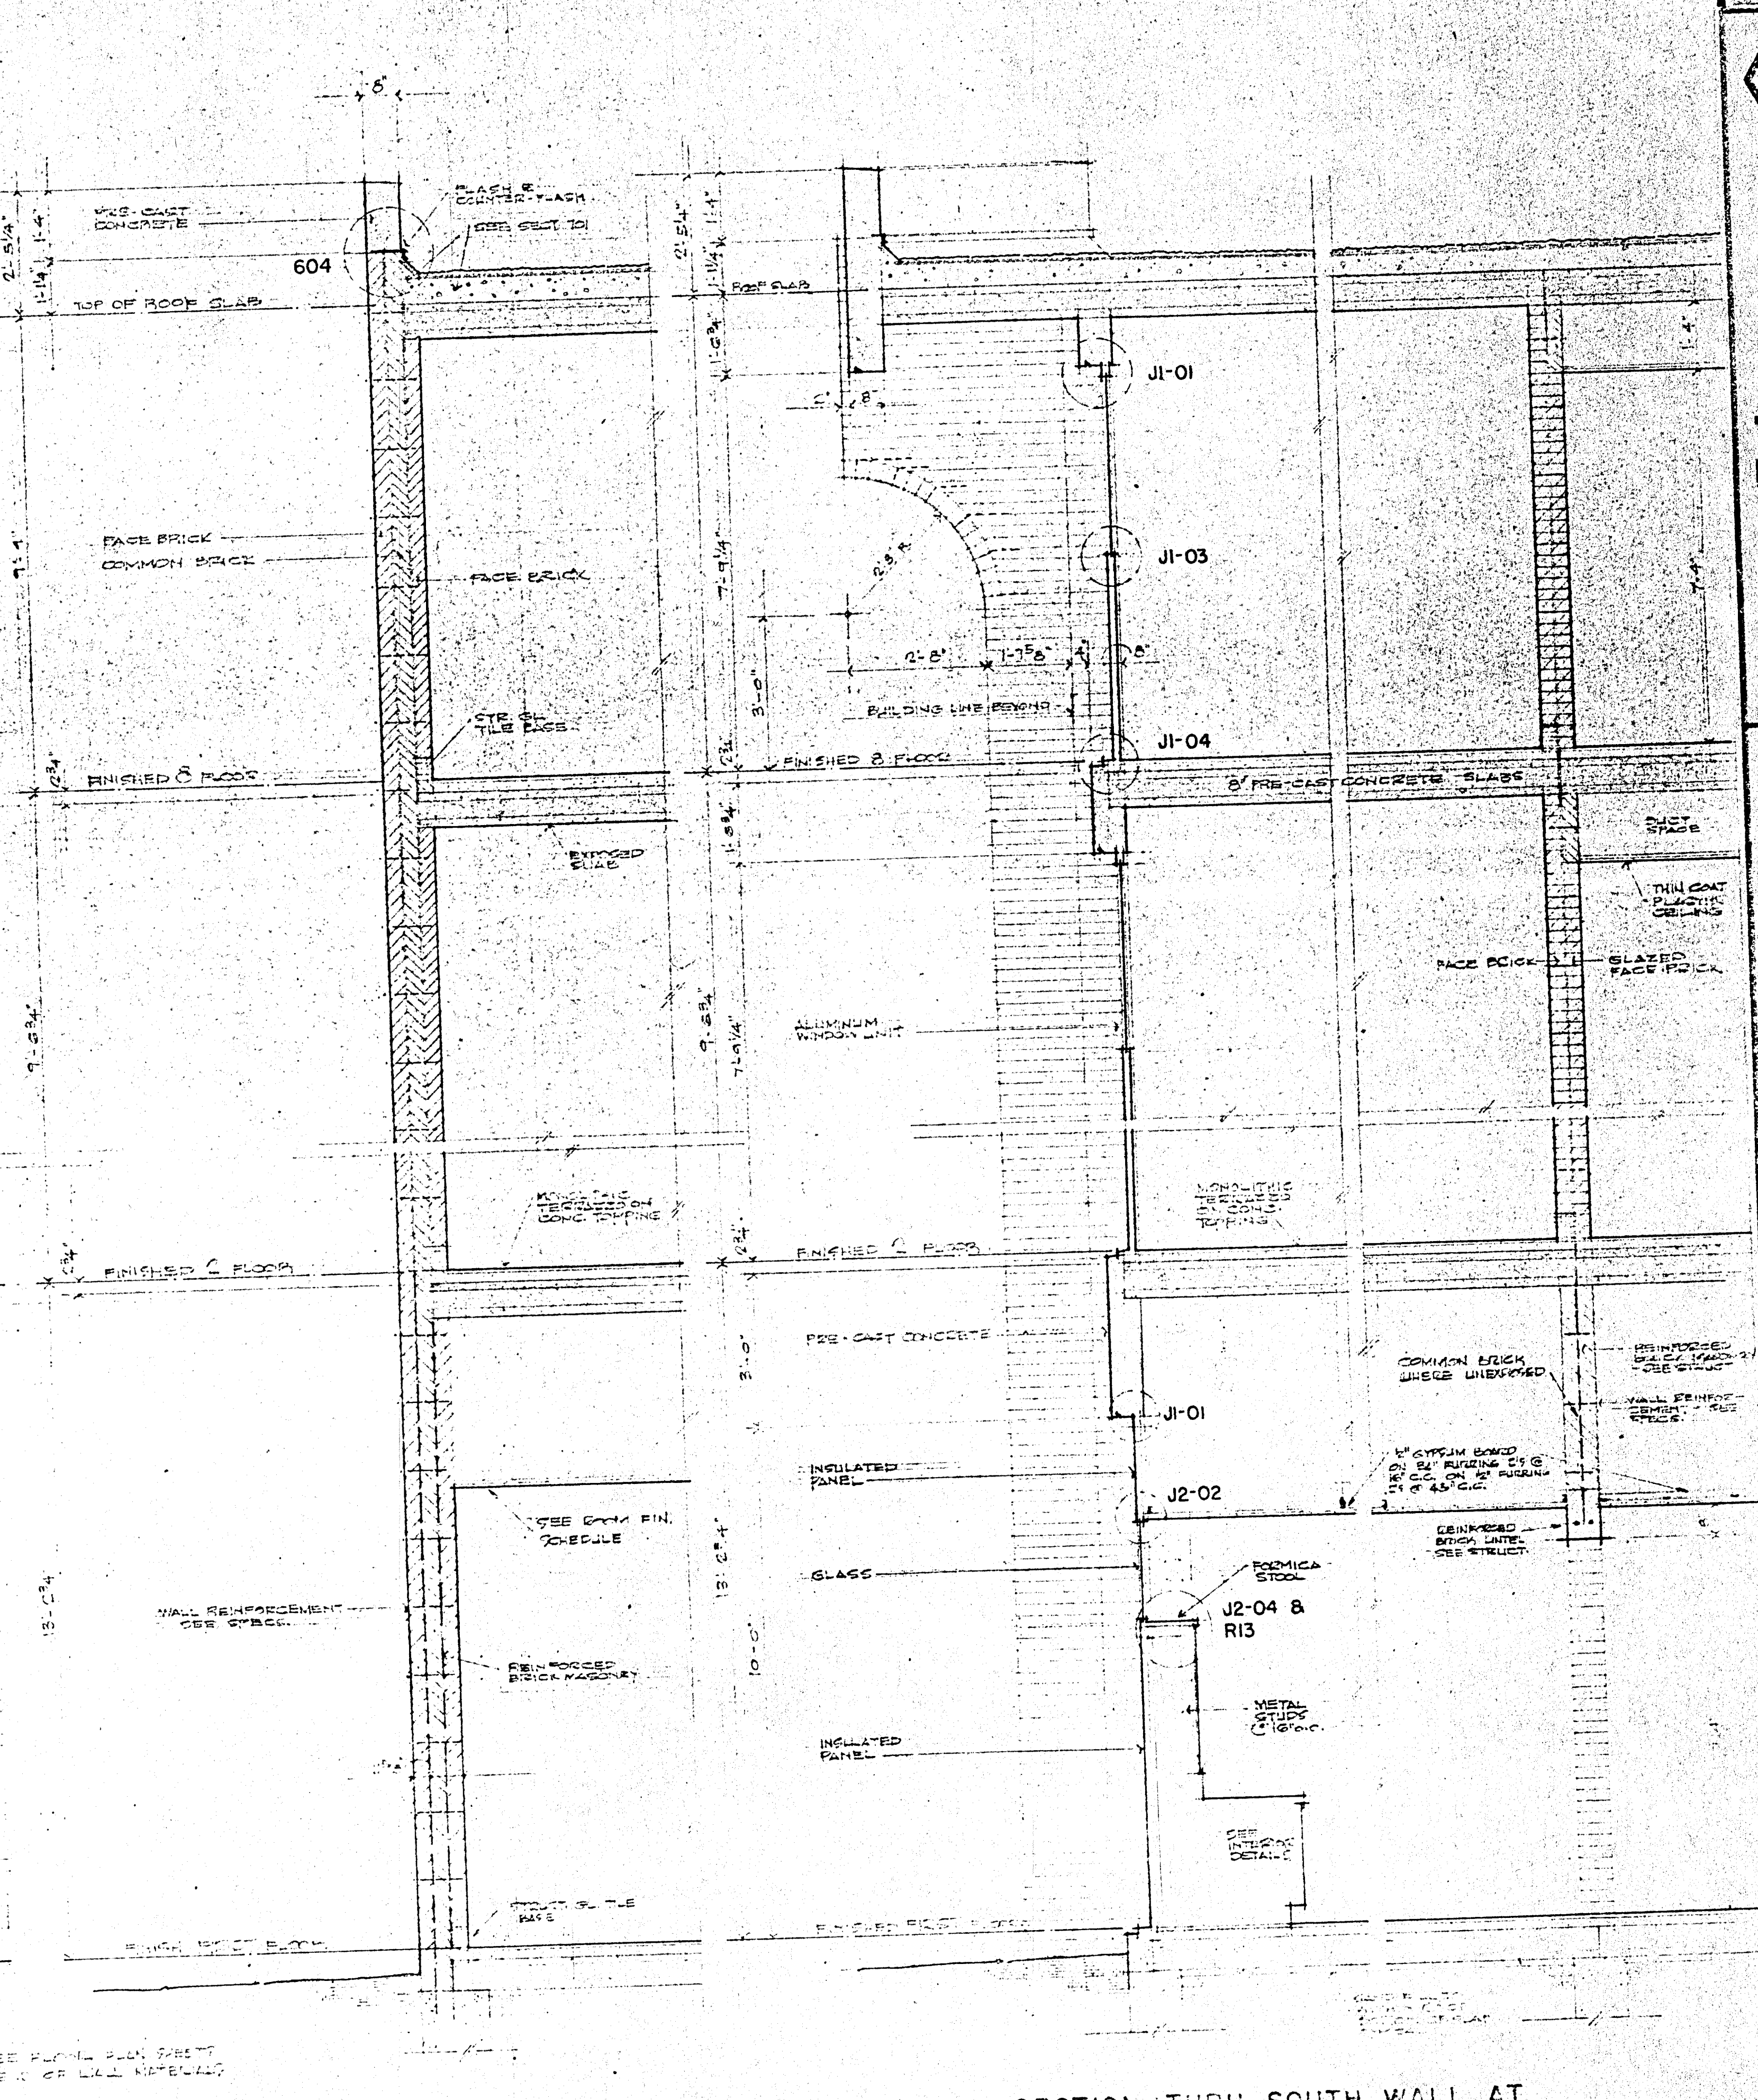

704 SECTION THRU SOUTH WALL AT
"E" AND "D" WINDOWS