
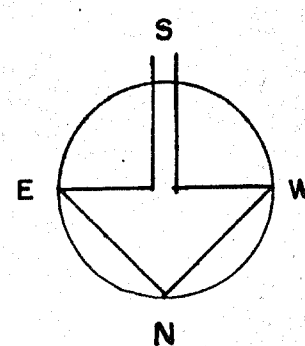


VOCATIONAL - TECHNICAL BUILDINGS
K I L G O R E C O L L E G E
KILGORE, TEXAS
COMM. NO. 6419

A I

1	2	
---	---	---	---	---	---	---	---	---	----	----	-----	-----	

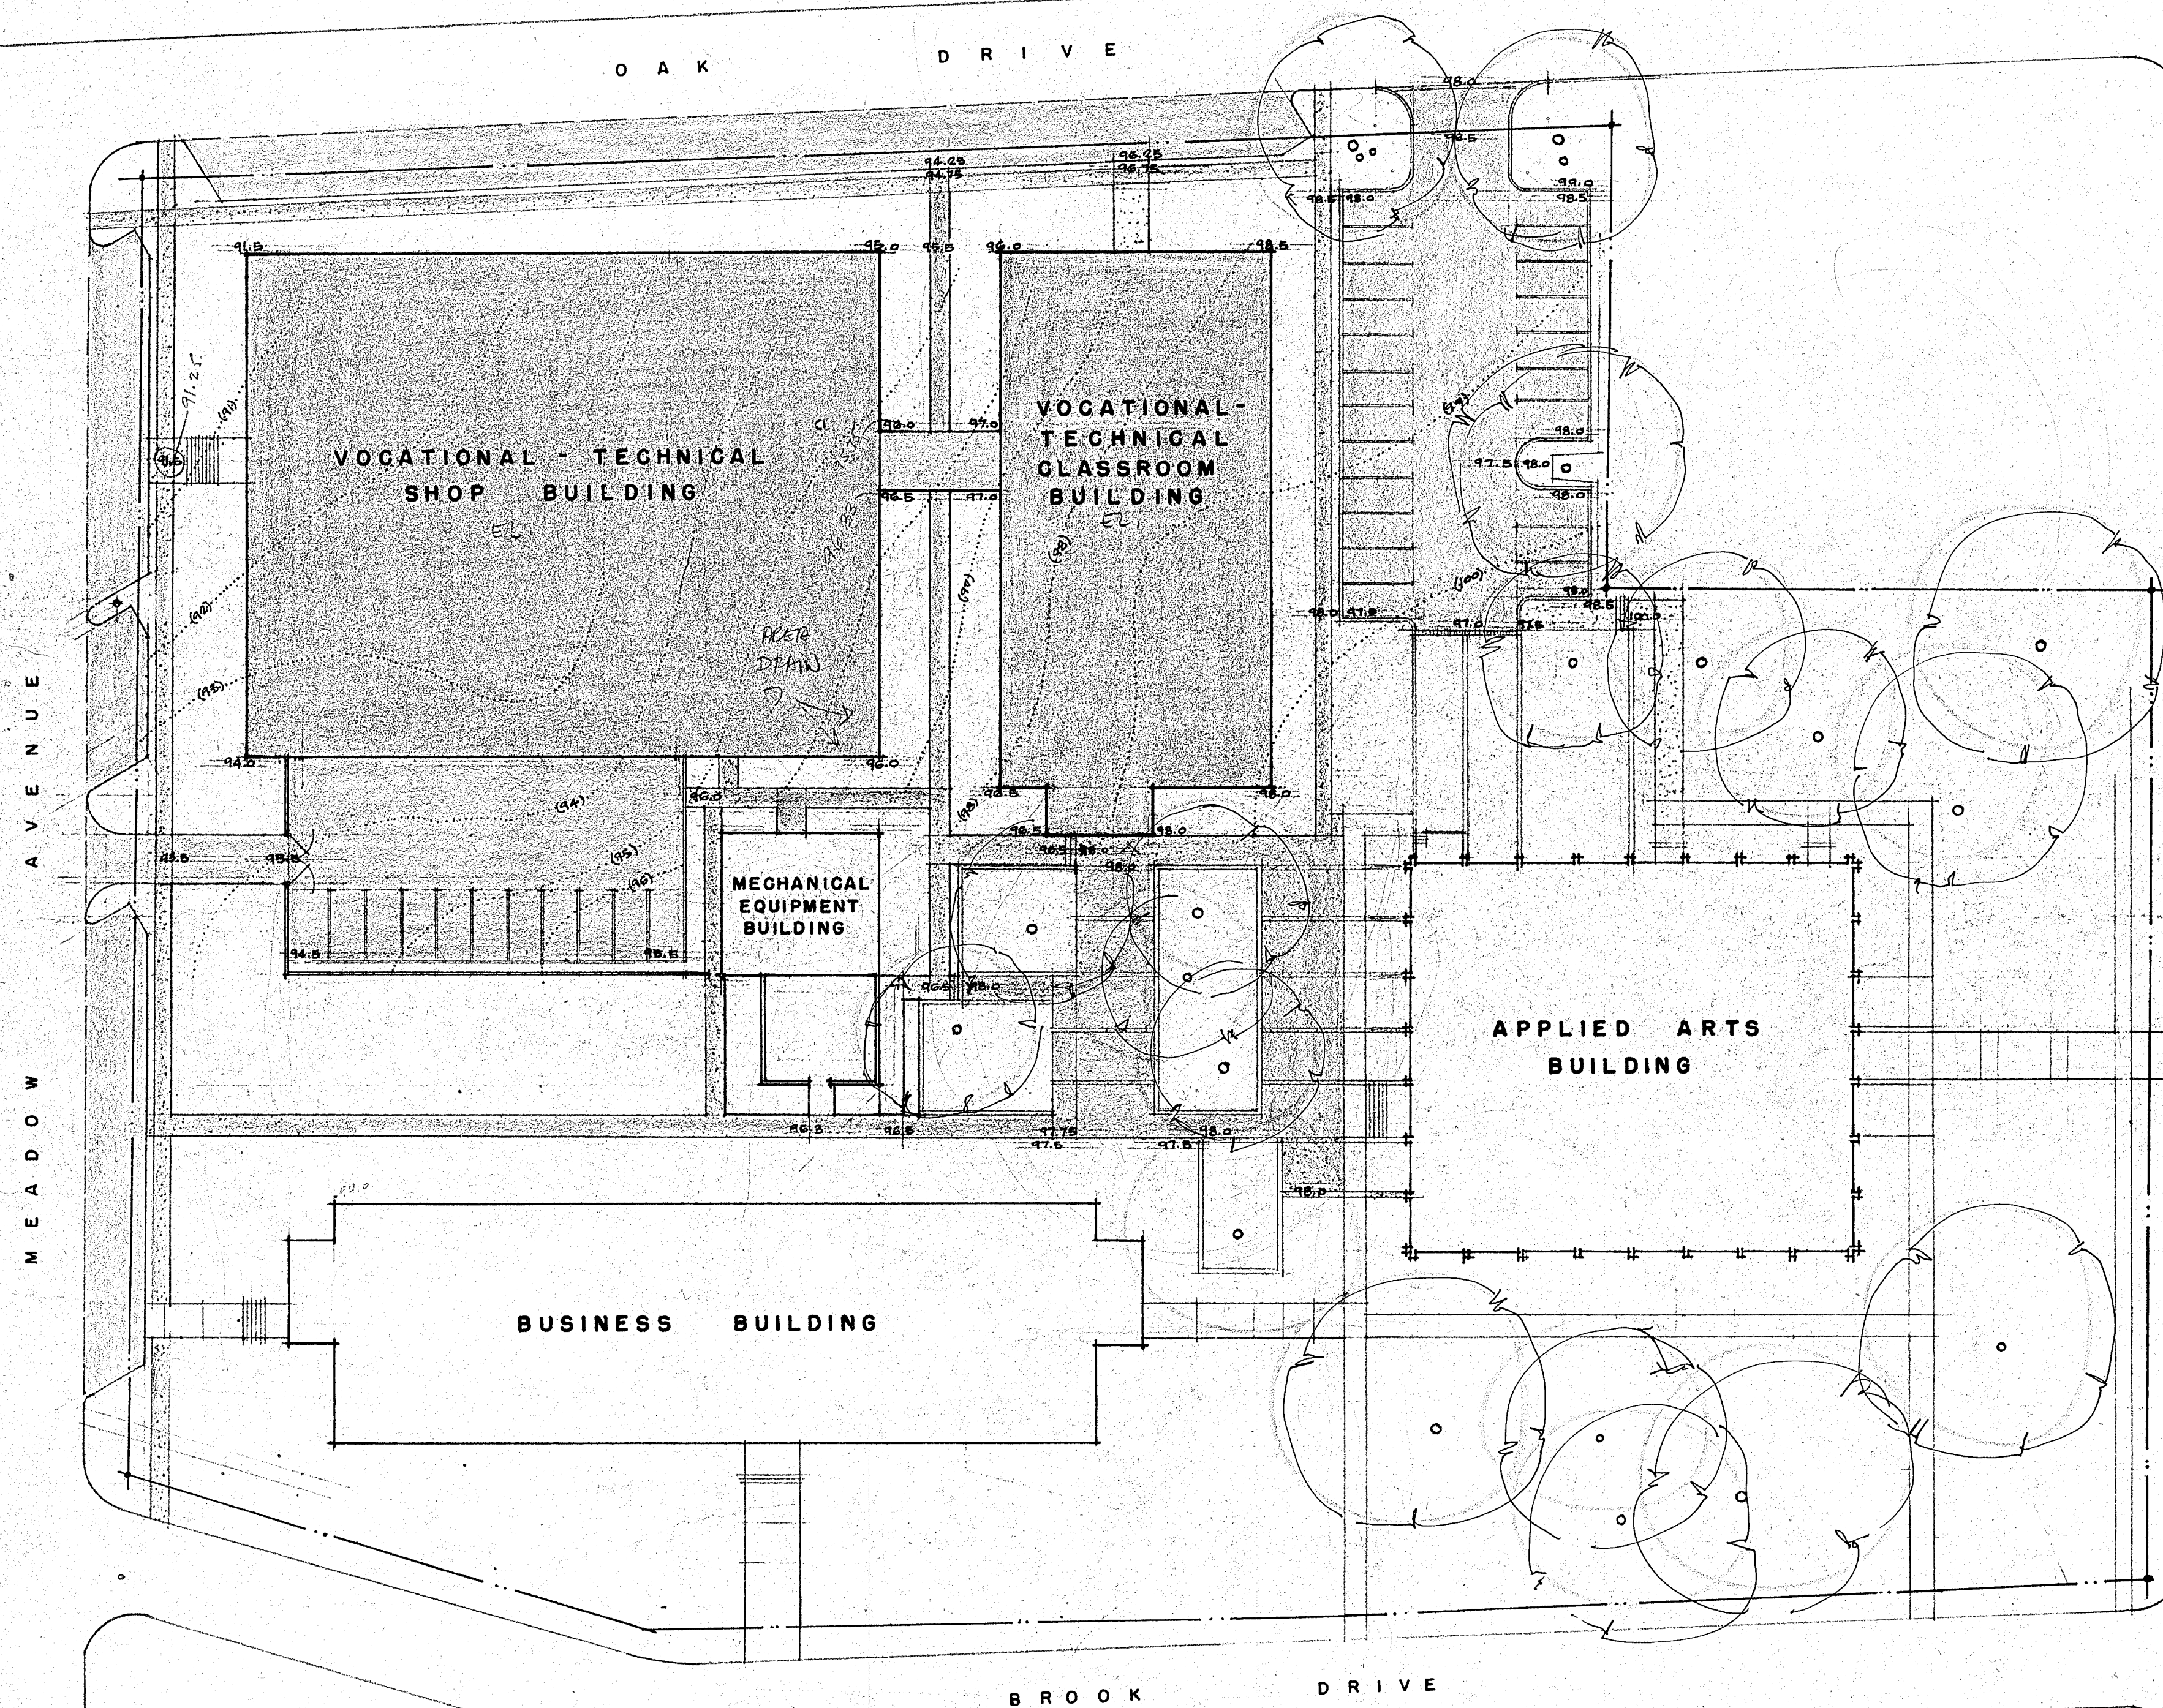

PLOT PLAN


SCALE 1" = 30' - 0"

SCALE 1" = 30' - 0"

REVISÉ:


DATE:

DRAWN BY:

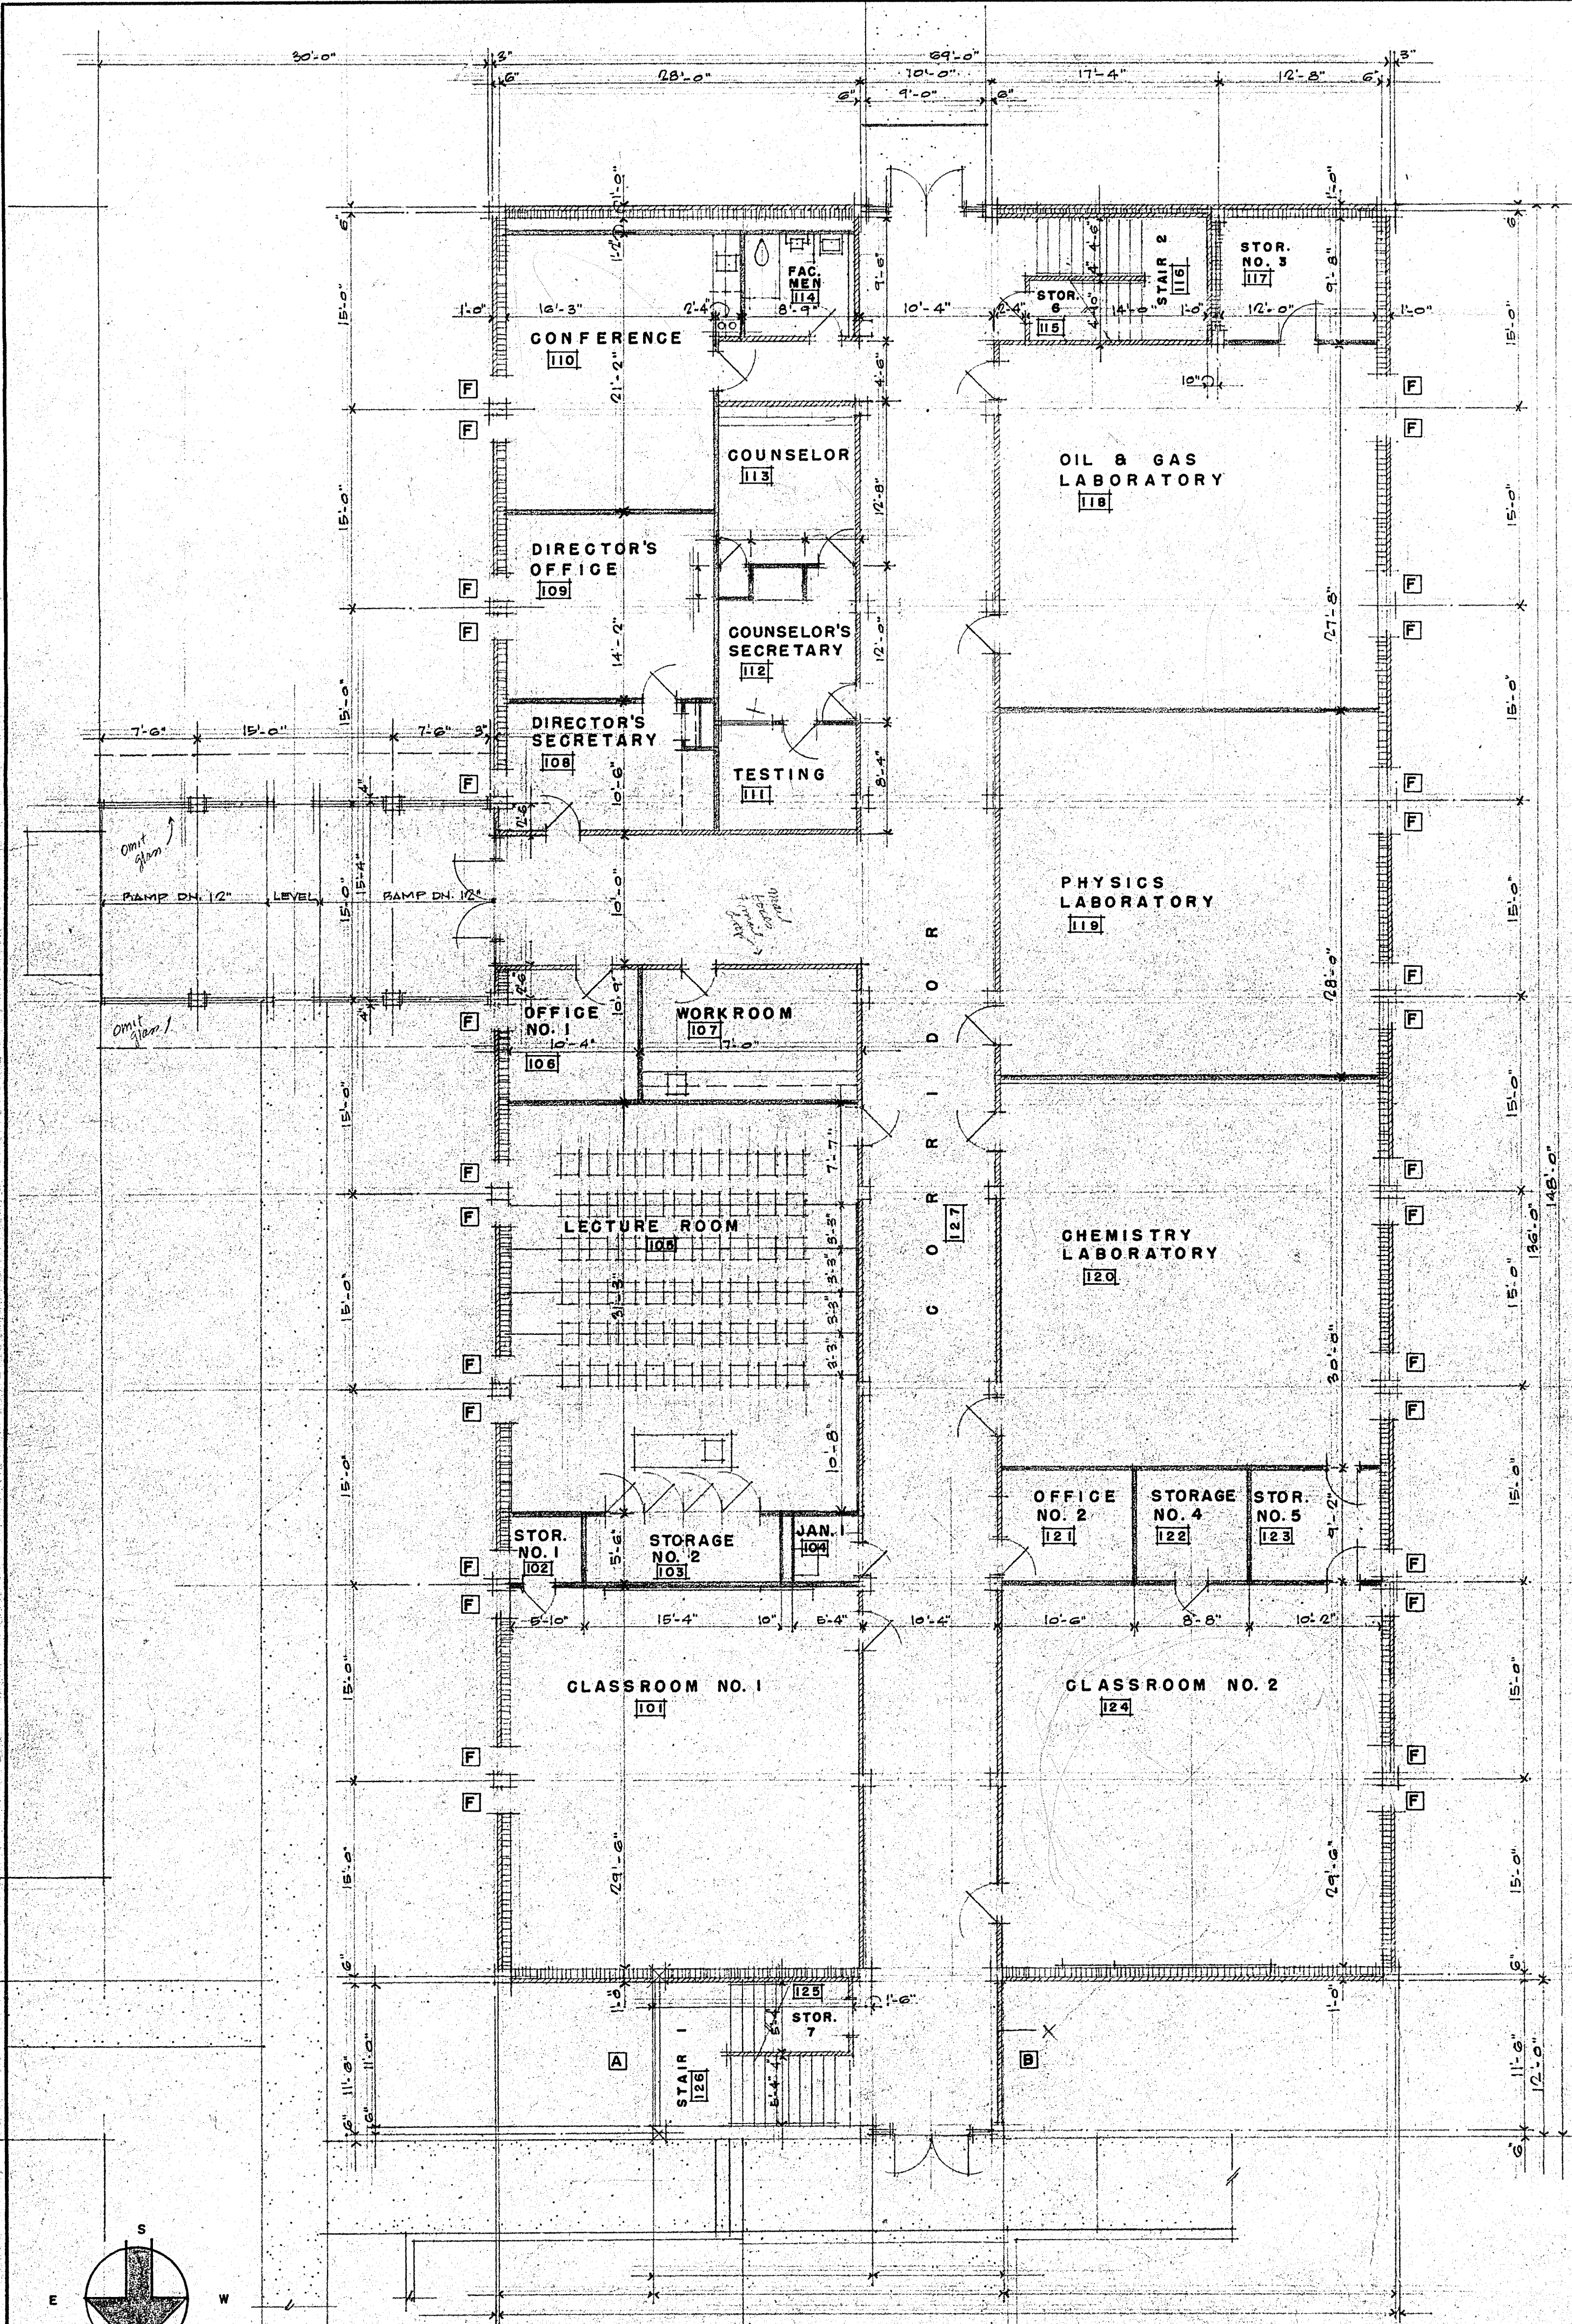

FIRST FLOOR PLAN

1/8" = 1' - 0"

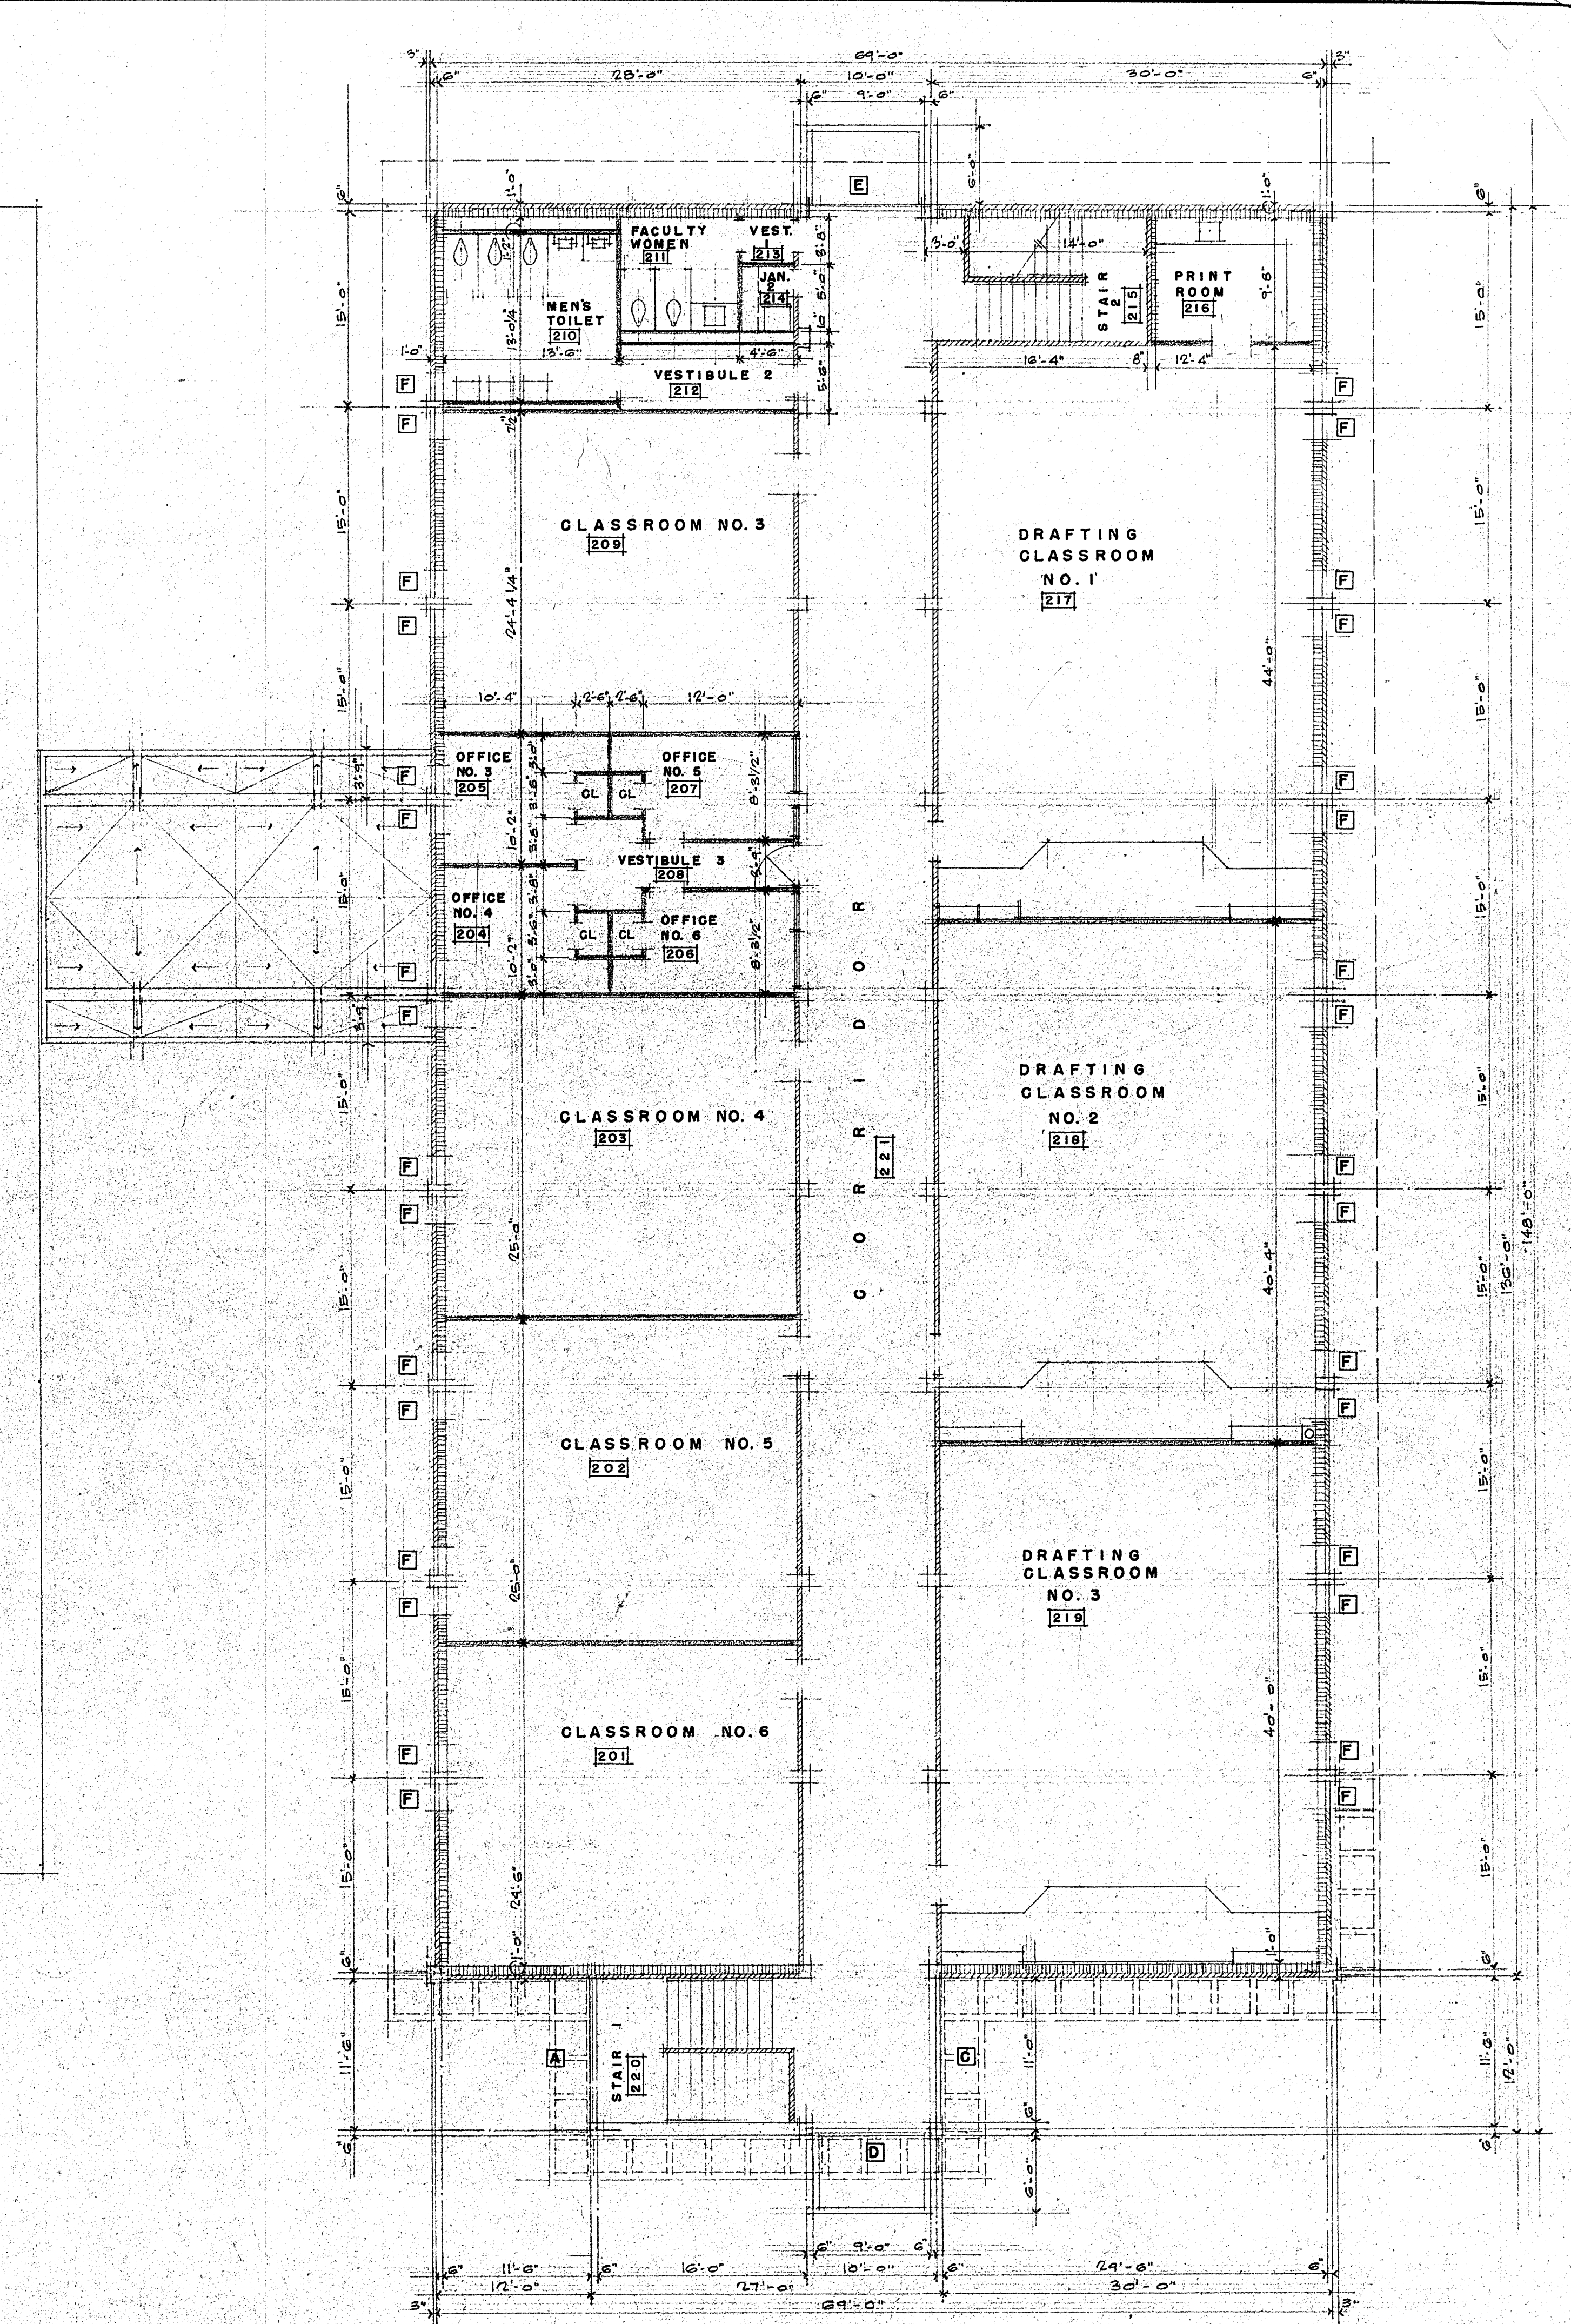

SECOND FLOOR PLAN

1/8" = 1' - 0"

ALLEN & GUINN A.I.A.
ARCHITECTS
PETROLEUM BUILDING
LONGVIEW, TEXAS

VOCATIONAL - TECHNICAL BUILDINGS
KILGORE COLLEGE
KILGORE, TEXAS


DATE: _____

REVISED: _____

DRAWN BY: _____


COMM. NO. 6419

A2

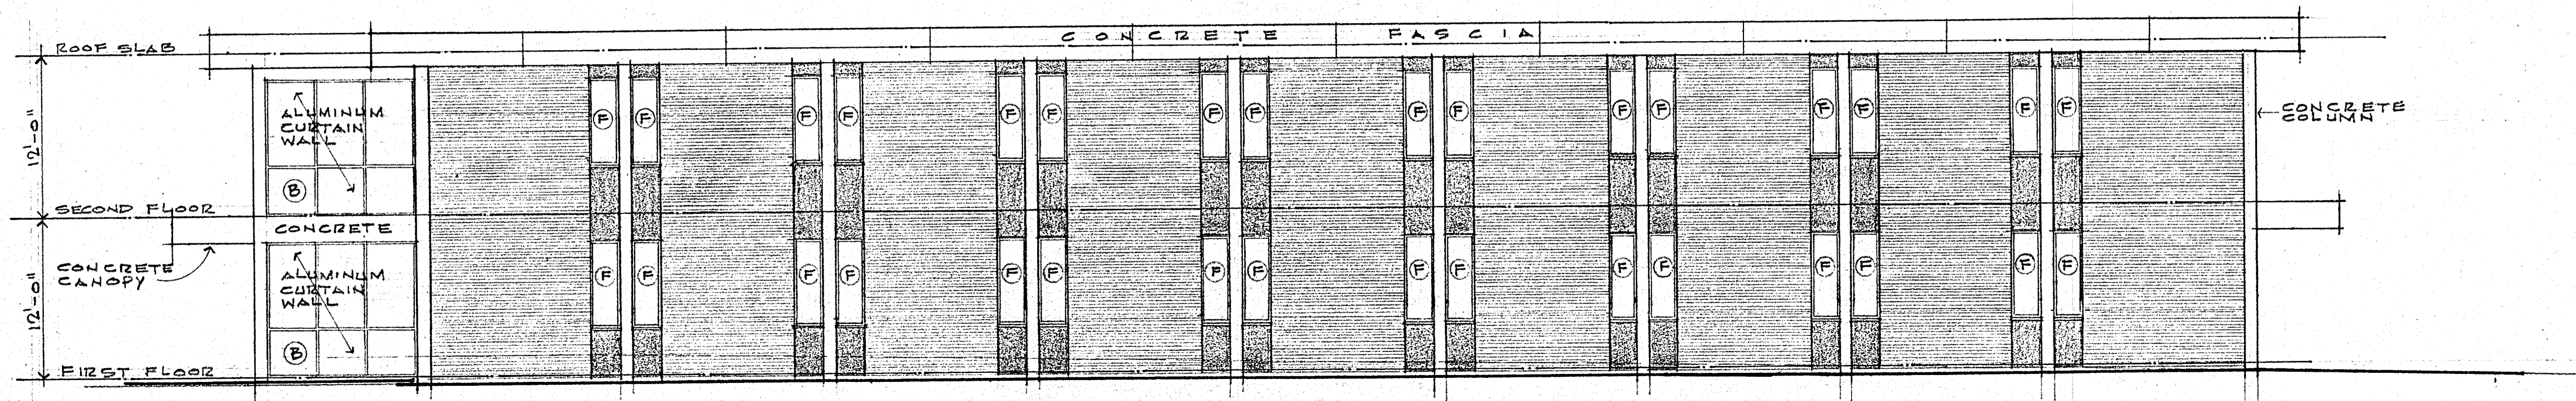


WEST ELEVATION

1/8" = 1'-0"

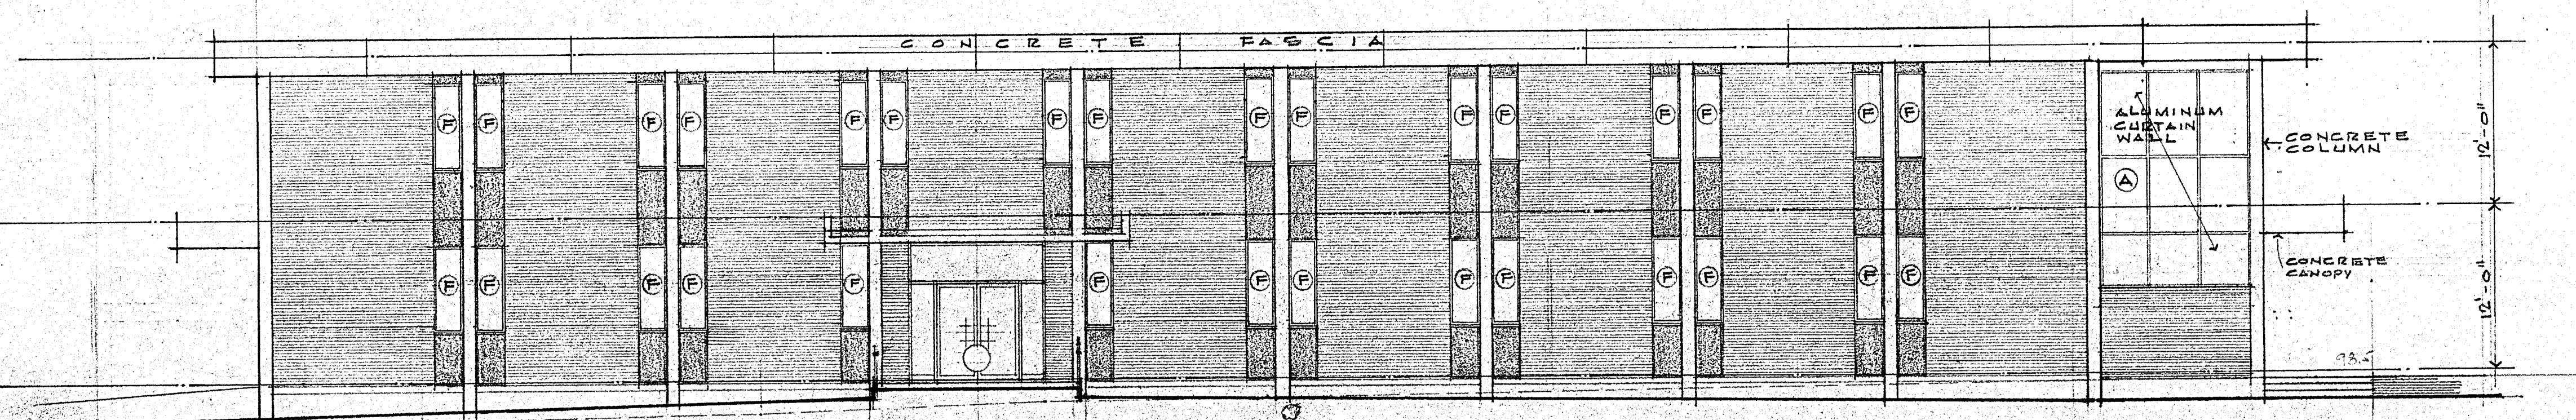


EAST ELEVATION

1/8" = 1'-0"

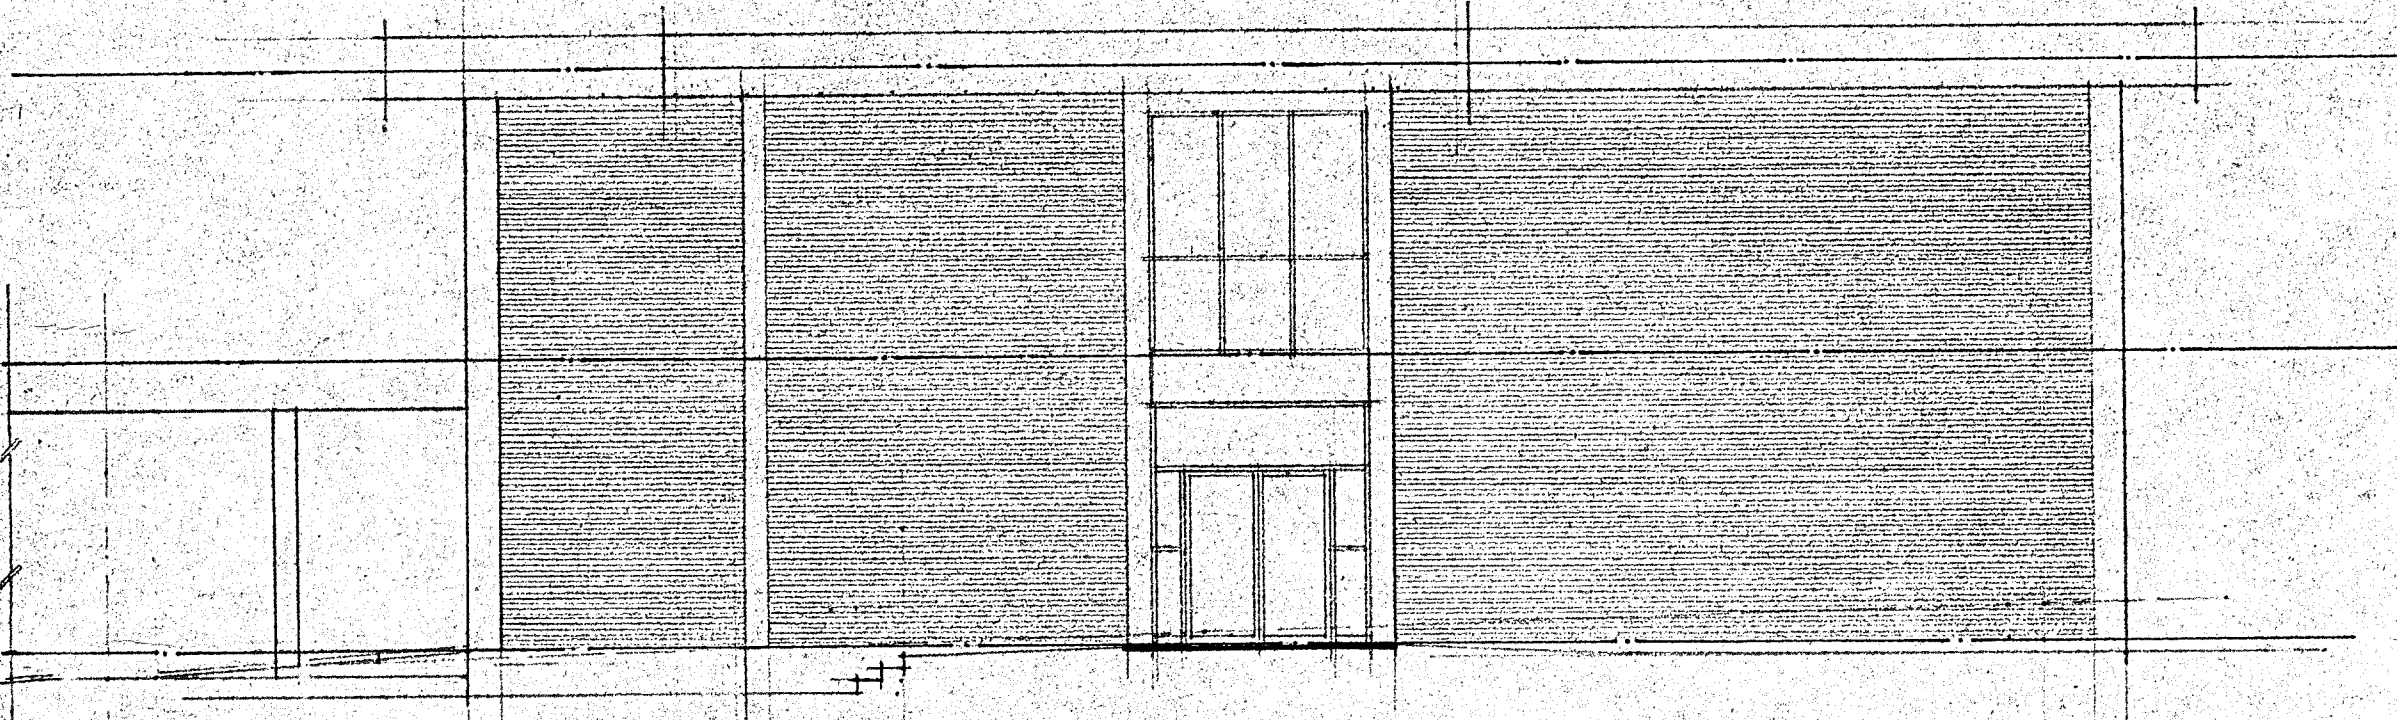

NORTH ELEVATION

1/8" = 1'-0"

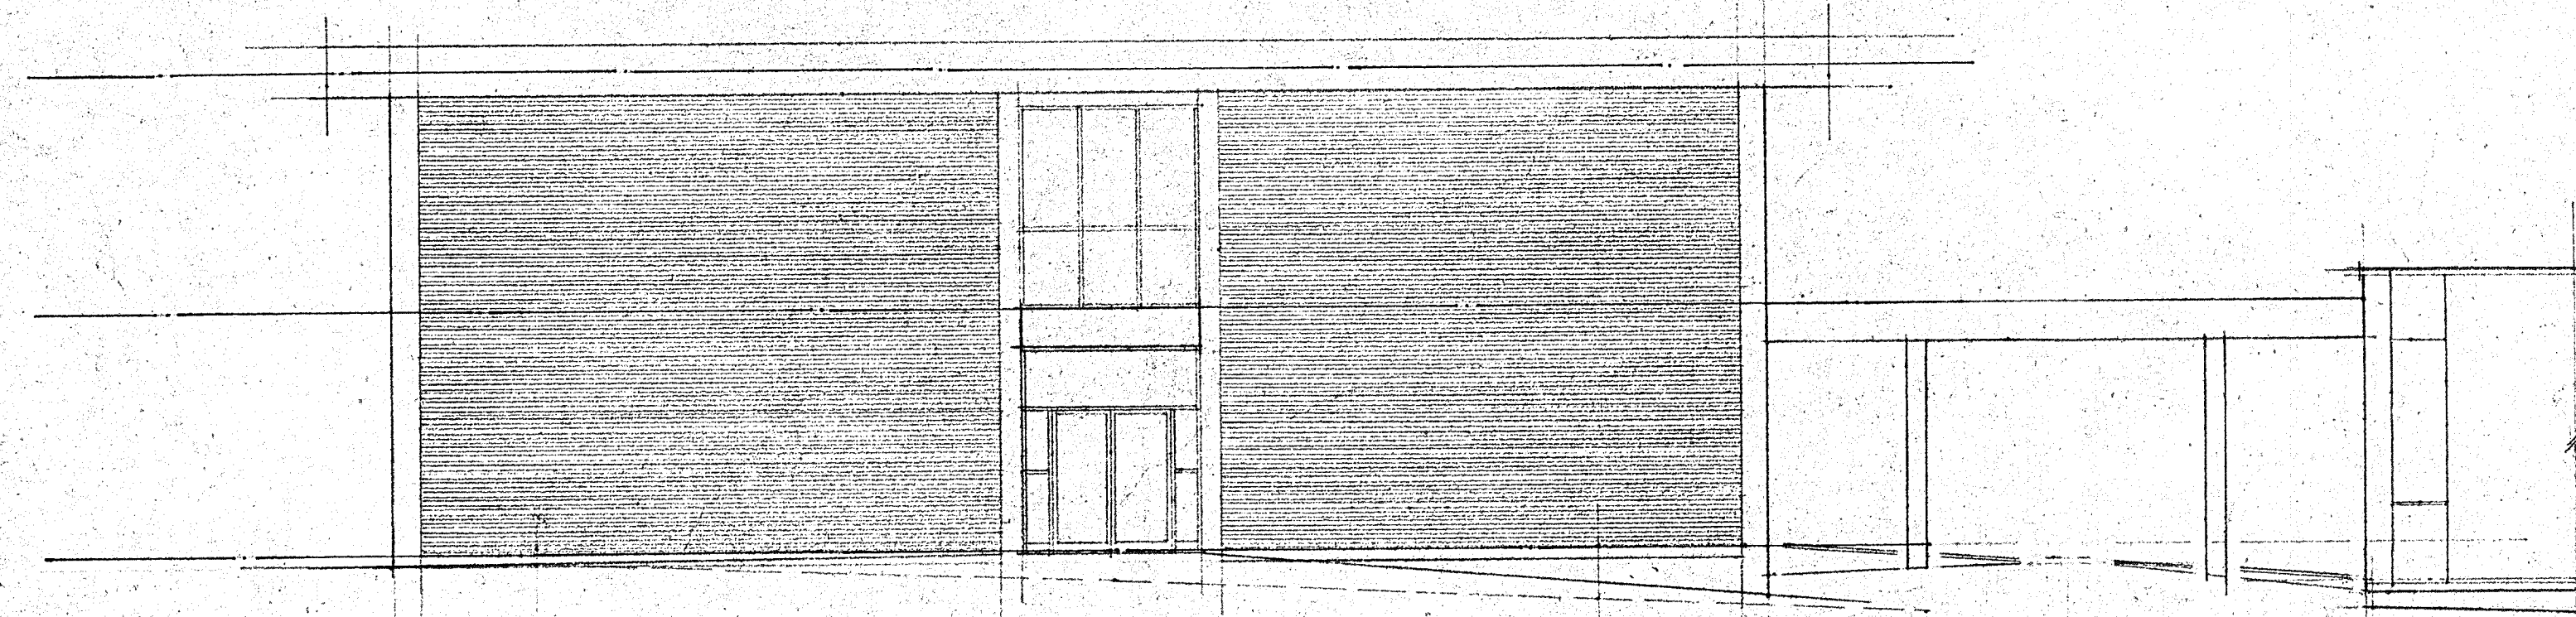

SOUTH ELEVATION

1/8" = 1'-0"




ALLEN & GUINN A.I.A.
ARCHITECTS, INC.
PETROLEUM BUILDINGS
LONGVIEW, TEXAS

VOCATIONAL - TECHNICAL BUILDINGS
KILGORE COLLEGE
KILGORE, TEXAS
COMM. NO. 6419

A3

DATE: _____ REVISED: _____ DRAWN BY: _____

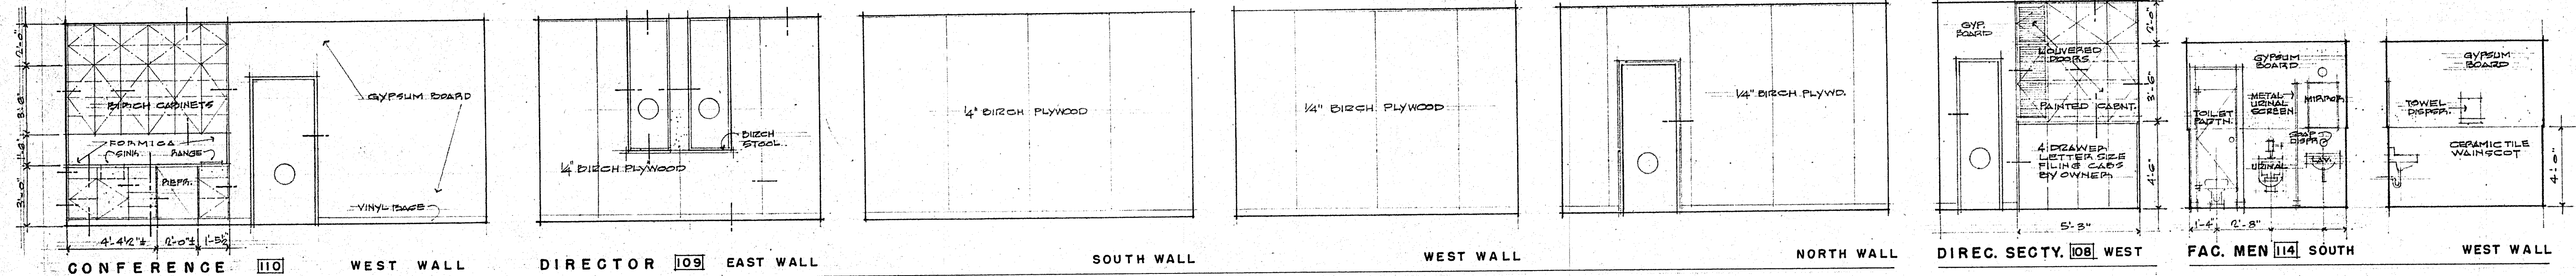

CONFERENCE 110 WEST WALL

DIRECTOR 109 EAST WALL

SOUTH WALL


WEST WALL

NORTH WALL

DIREC. SECTY. 108 WEST

FAC. MEN 114 SOUTH

WEST WALL

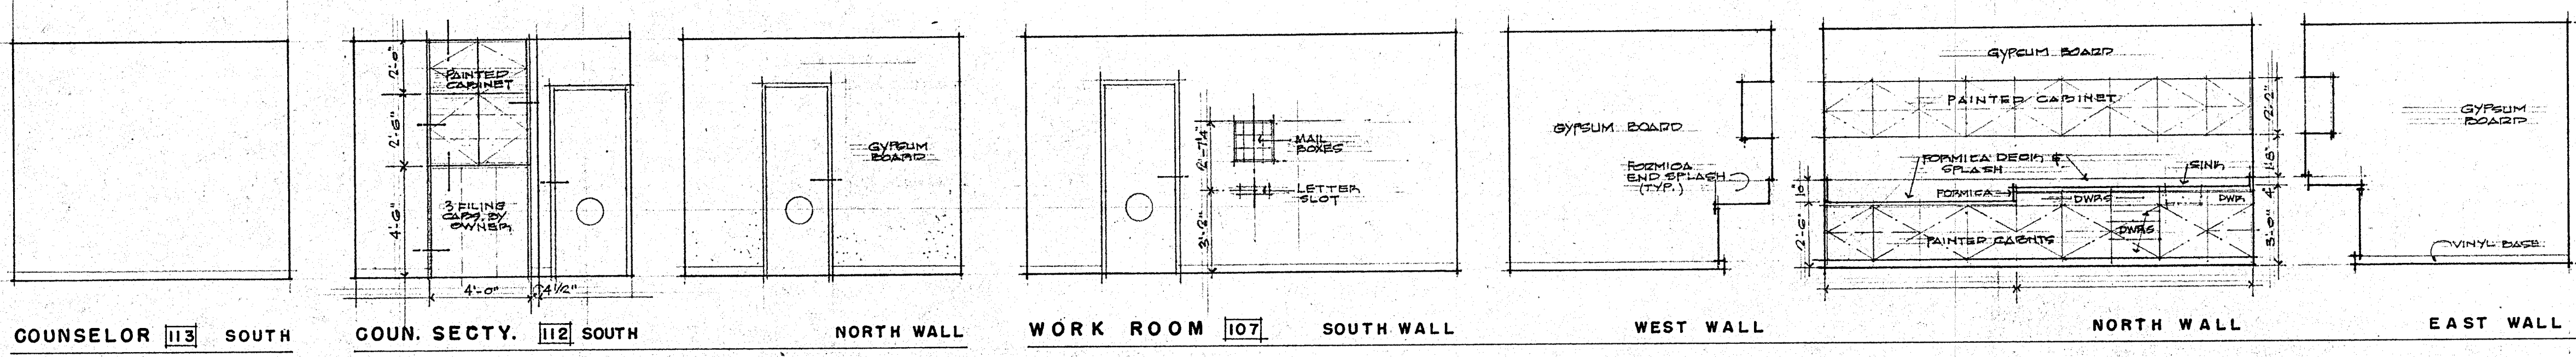

COUNSELOR 113 SOUTH

COUN. SECTY. 112 SOUTH


NORTH WALL

WORK ROOM 107 SOUTH WALL

WEST WALL

NORTH WALL

EAST WALL

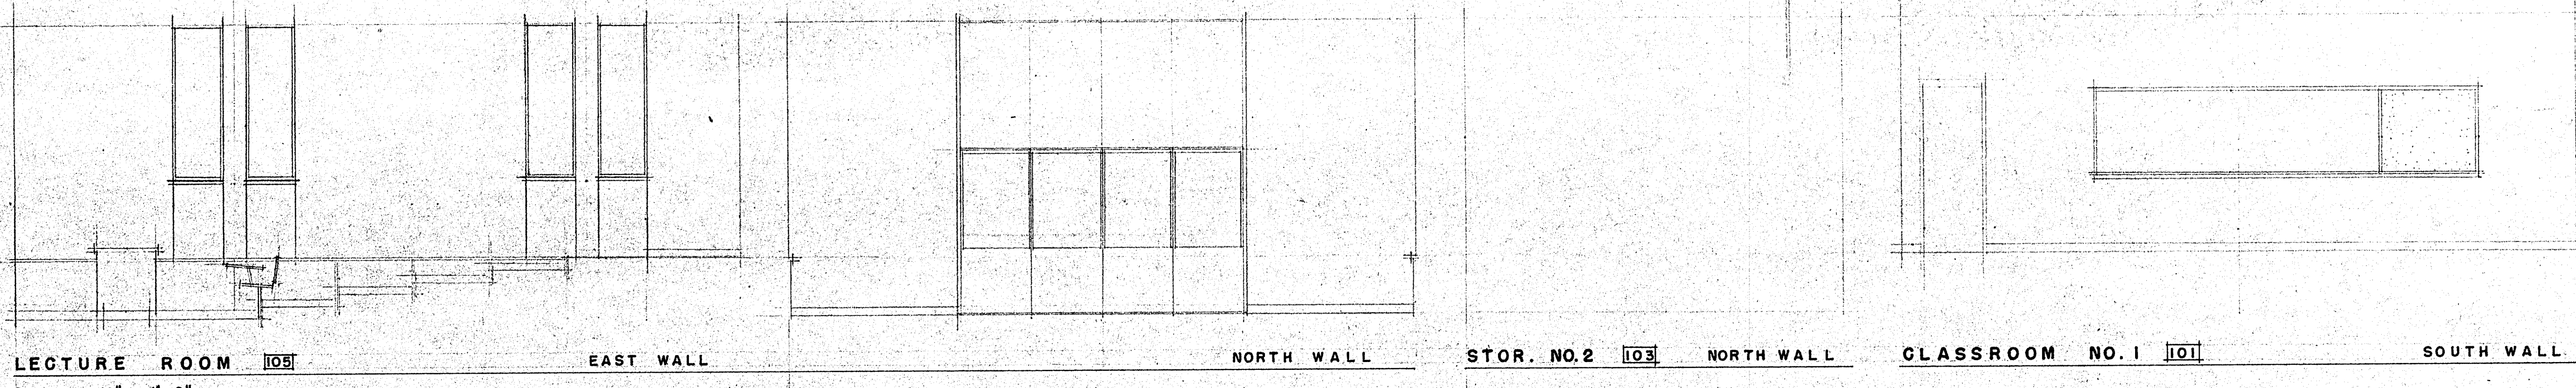


LECTURE ROOM 105 EAST WALL

NORTH WALL

STOR. NO. 2 103 NORTH WALL

CLASSROOM NO. 1 101 SOUTH WALL

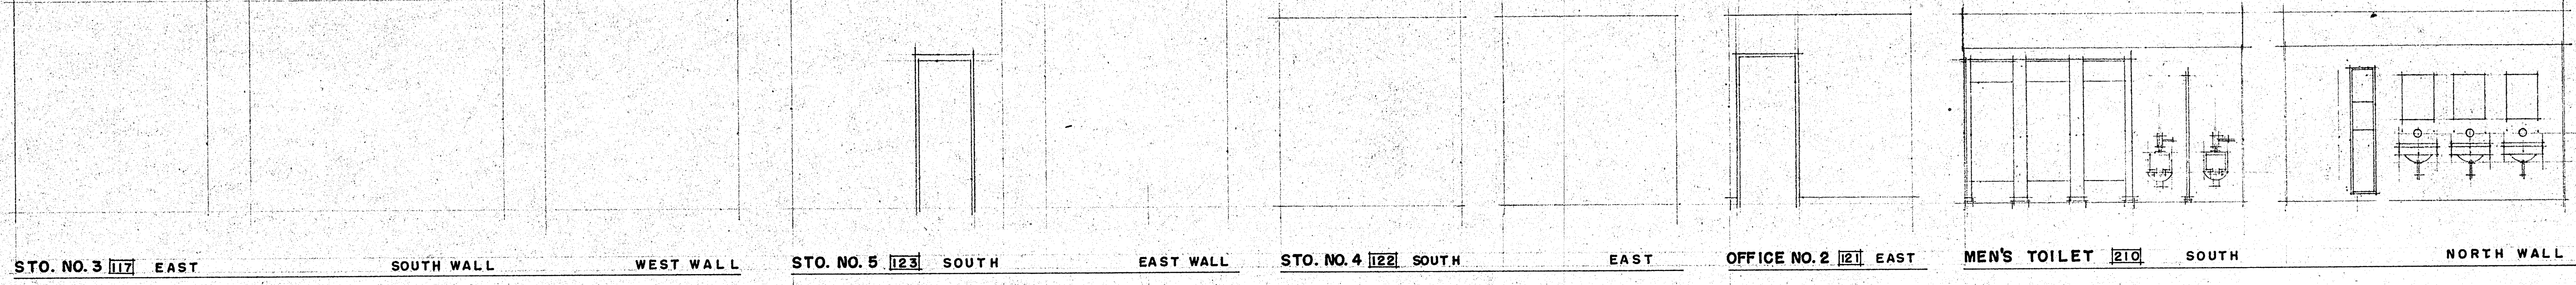

STO. NO. 3 117 EAST

SOUTH WALL

WEST WALL

STO. NO. 5 123 SOUTH

EAST WALL


STO. NO. 4 122 SOUTH

EAST

OFFICE NO. 2 121 EAST

MEN'S TOILET 210 SOUTH

NORTH WALL

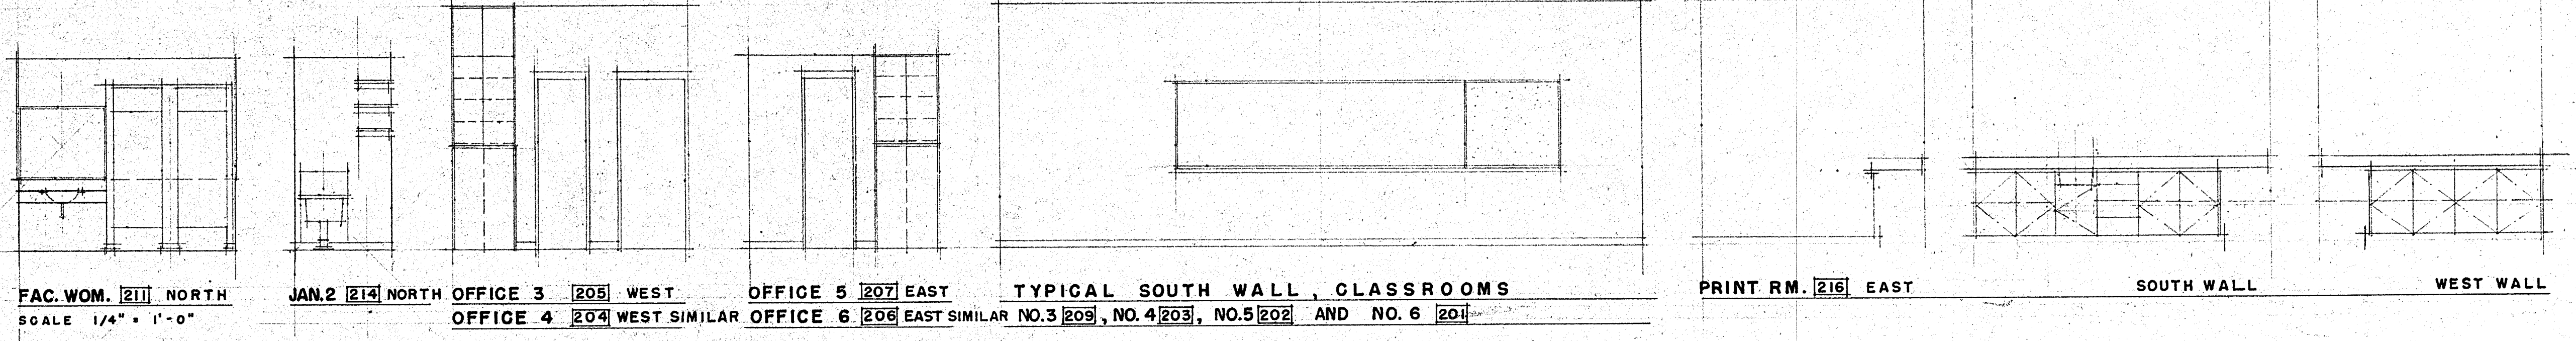

FAC. WOM. 211 NORTH

JAN. 2 214 NORTH


OFFICE 3 205 WEST

OFFICE 5 207 EAST

PRINT RM. 216 EAST

SOUTH WALL

WEST WALL

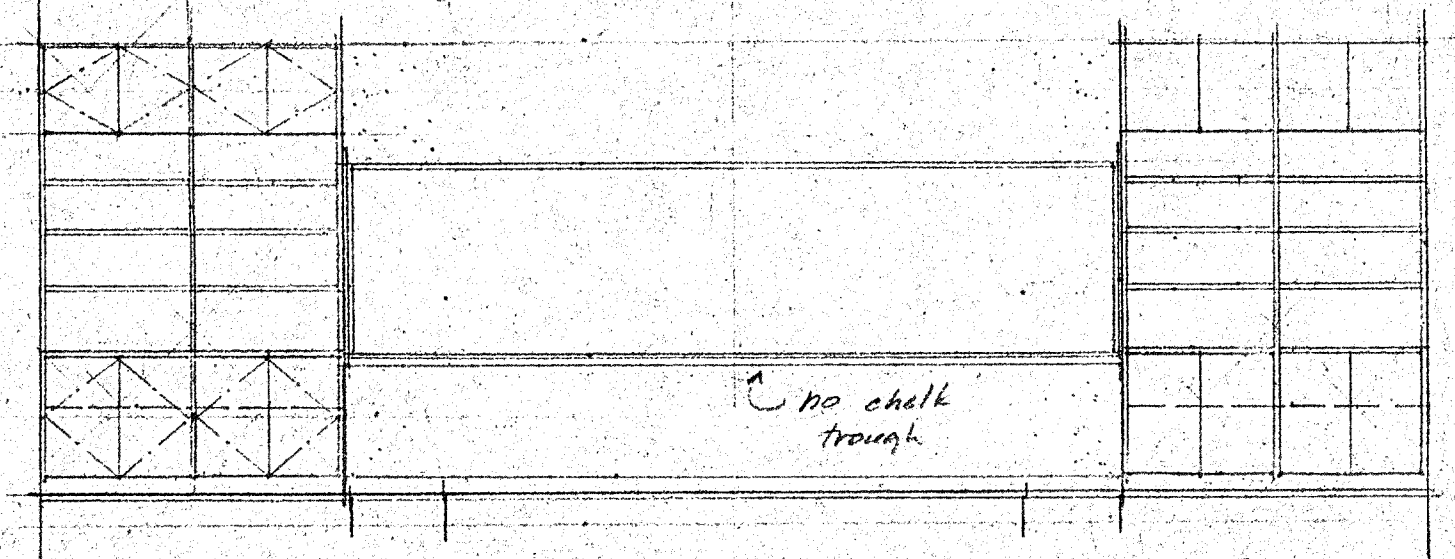

TYPICAL NORTH WALL, DRAFTING C.R. NO. 1 217, NO. 2 218, & NO. 3 219

REGISTERED ARCHITECT
STATE OF TEXAS

ALLEN & GUINN A.I.A.
ARCHITECTS
PETROLEUM BUILDINGS
LONGVIEW, TEXAS

DATE: _____

REVISED: _____


DRAWN BY: _____

VOCATIONAL - TECHNICAL BUILDINGS
KILGORE COLLEGE
KILGORE, TEXAS

COMM. NO. 6419


A7

105WAYS 150M 500 1254

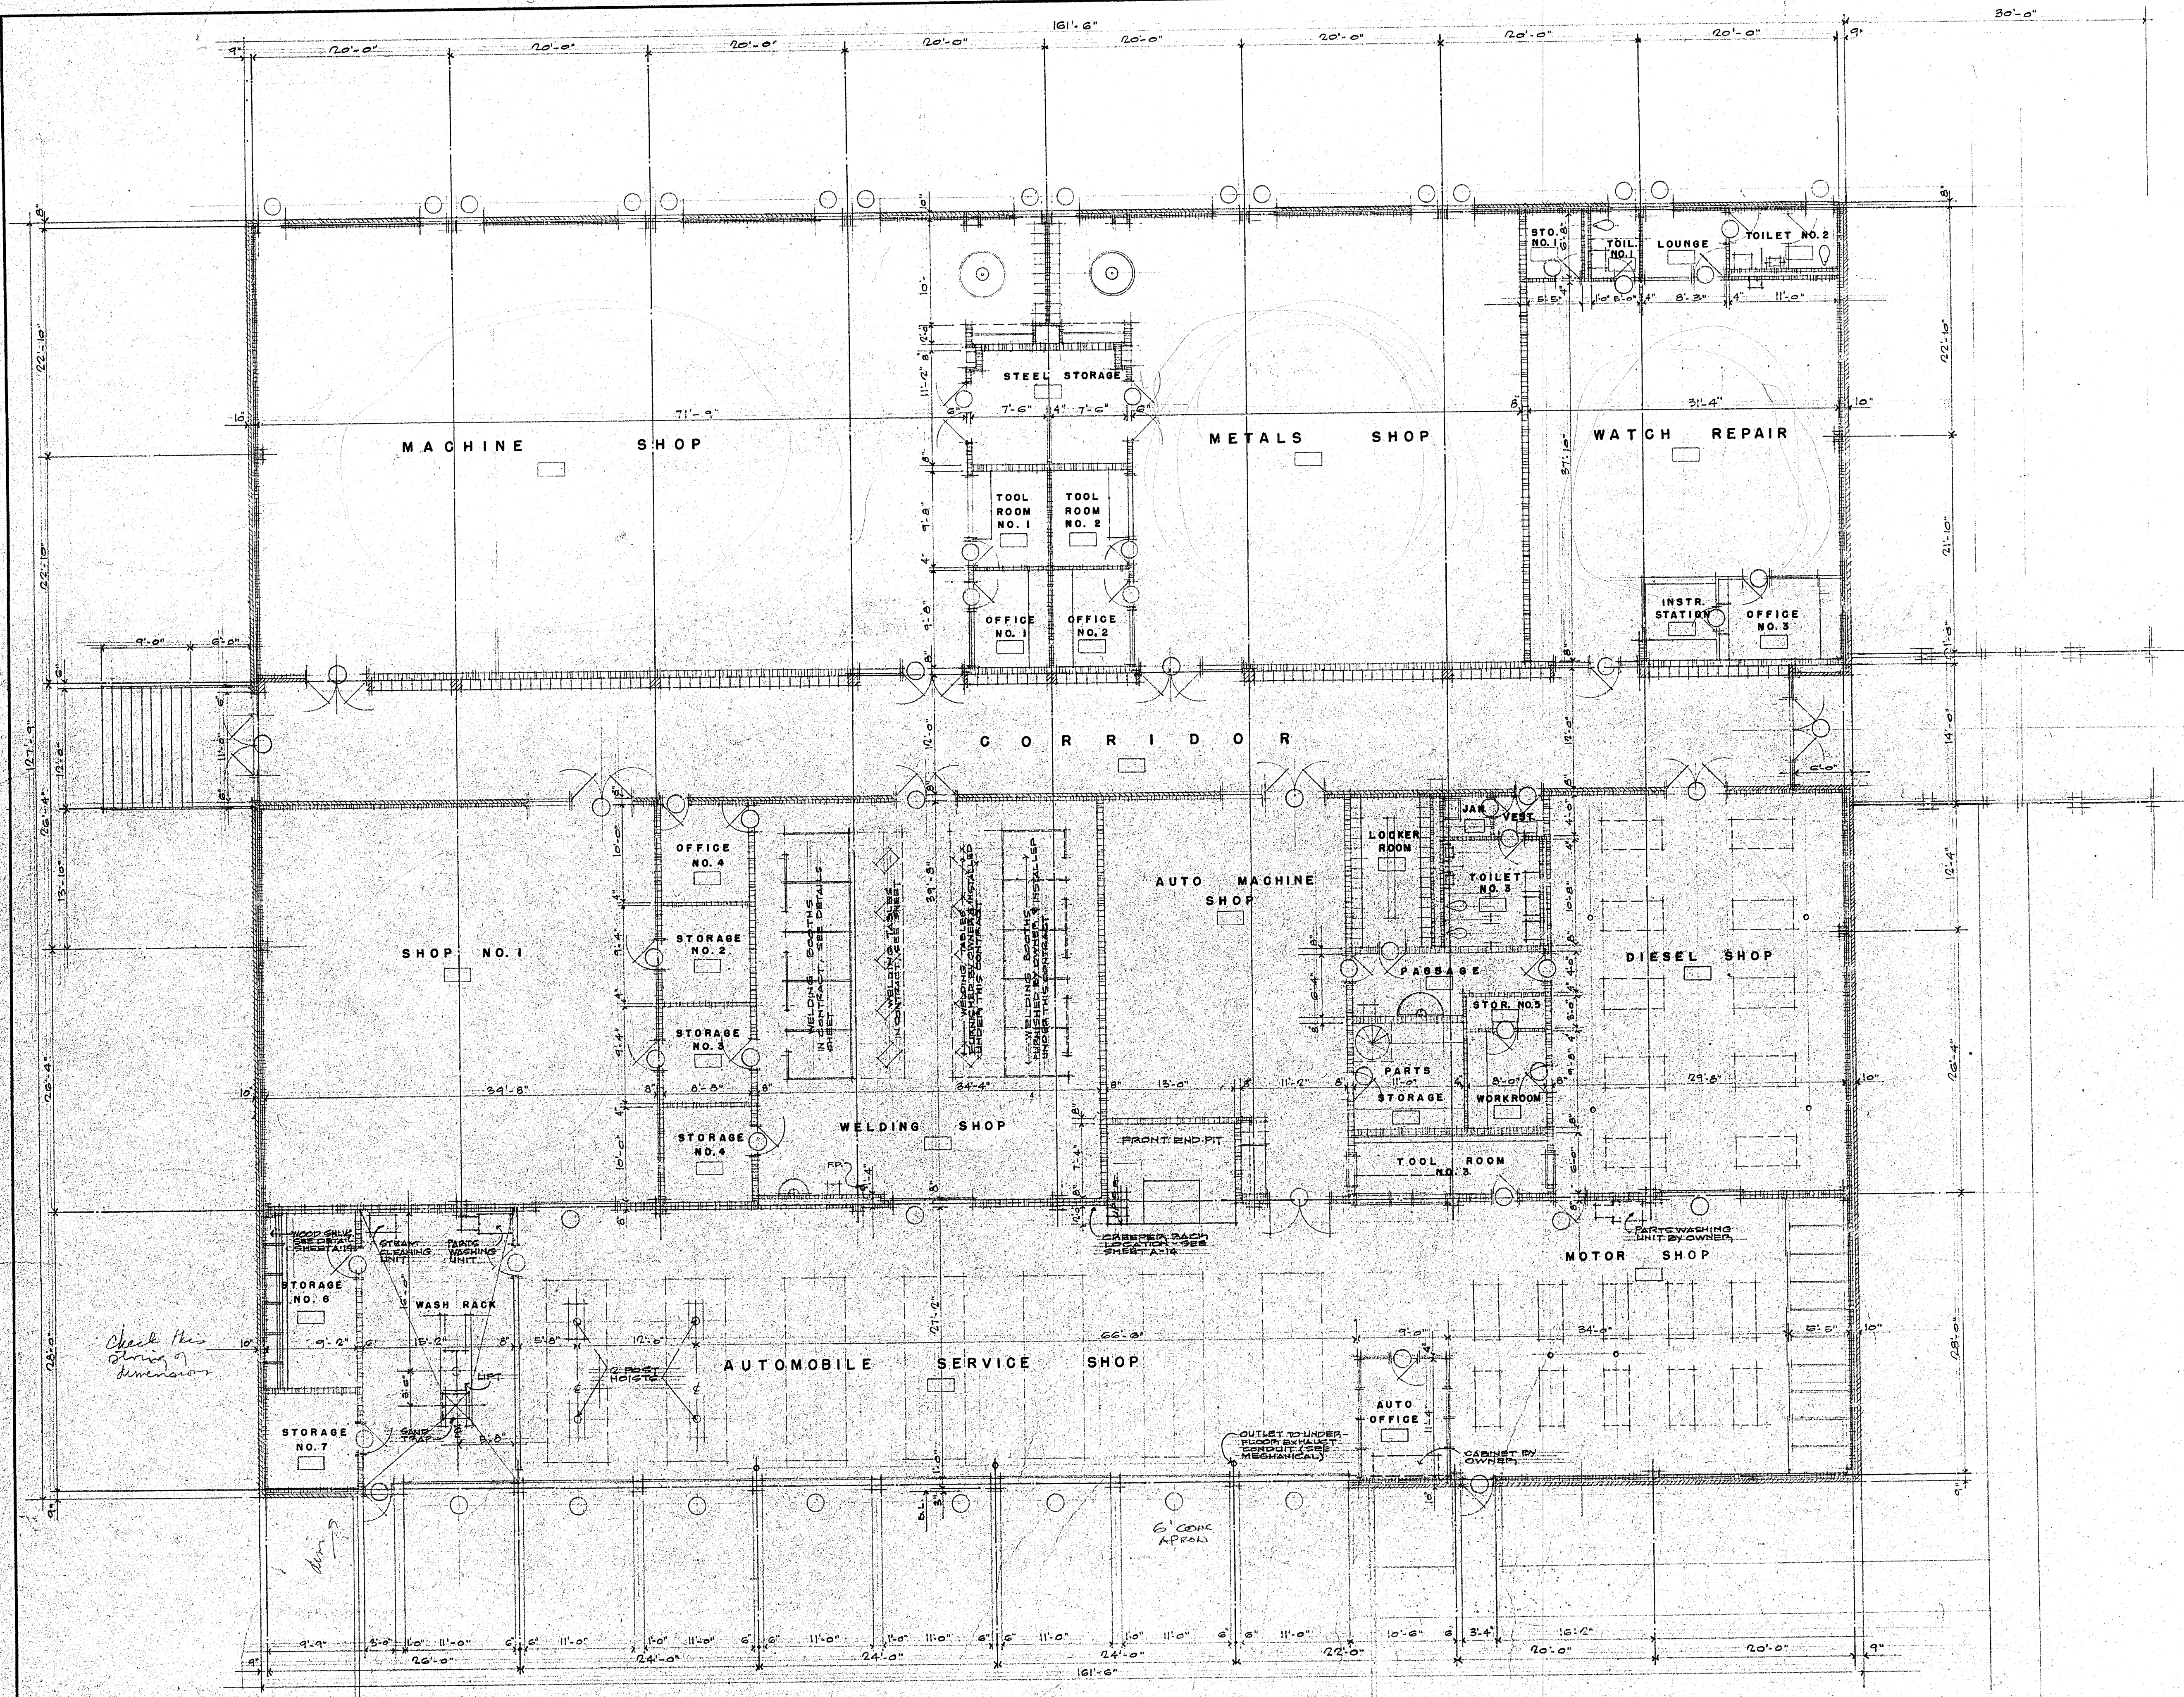

FLOOR PLAN


SCALE 1/8" = 1'-0"

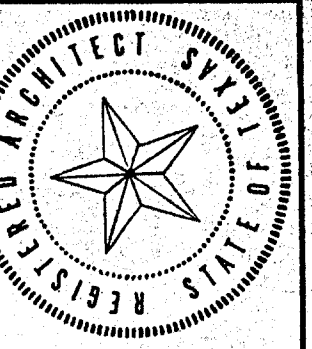


ALLEN & GUINN A.I.A.
ARCHITECTS
PETROLEUM BUILDINGS
LONGVIEW, TEXAS

VOCATIONAL - TECHNICAL BUILDINGS
KILGORE COLLEGE
KILGORE, TEXAS
COMM. NO. 6419


A8

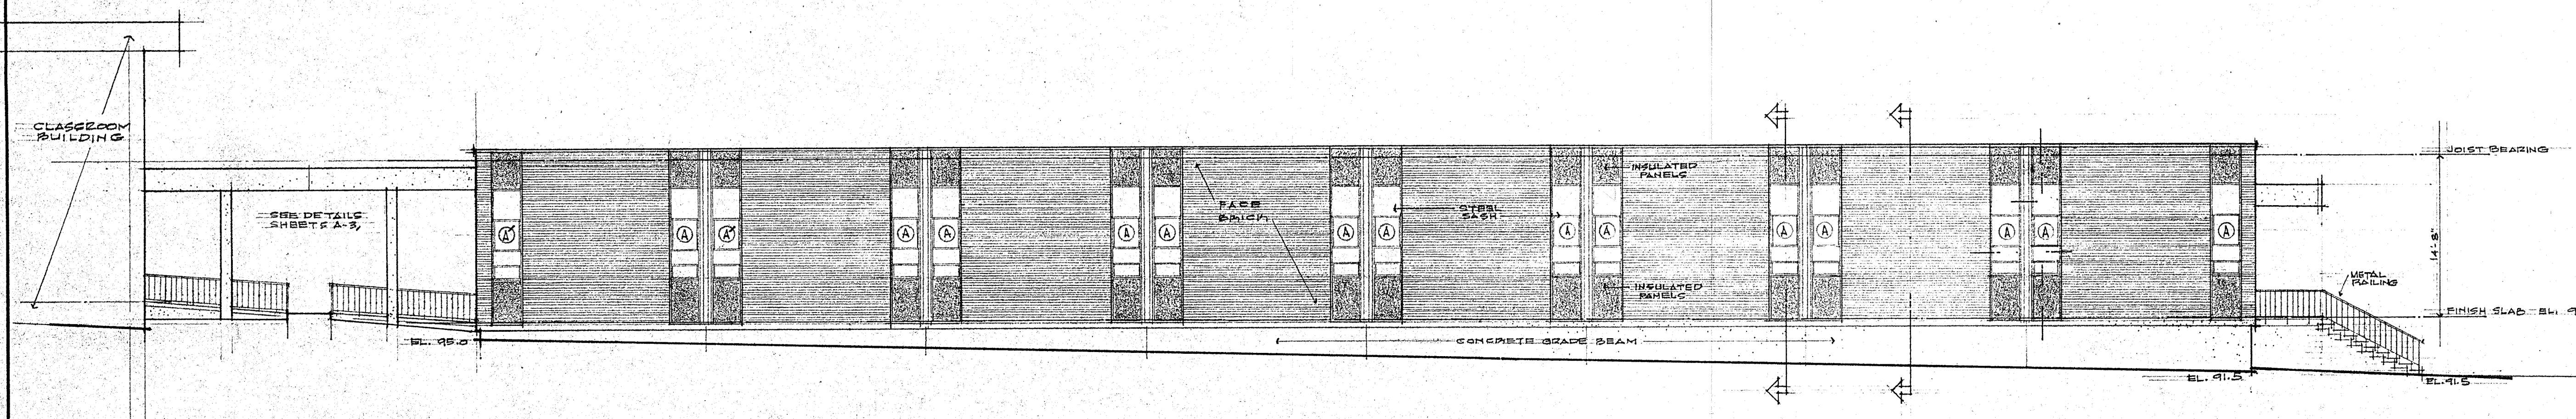


SOUTH ELEVATION 1/8" = 1'-0"

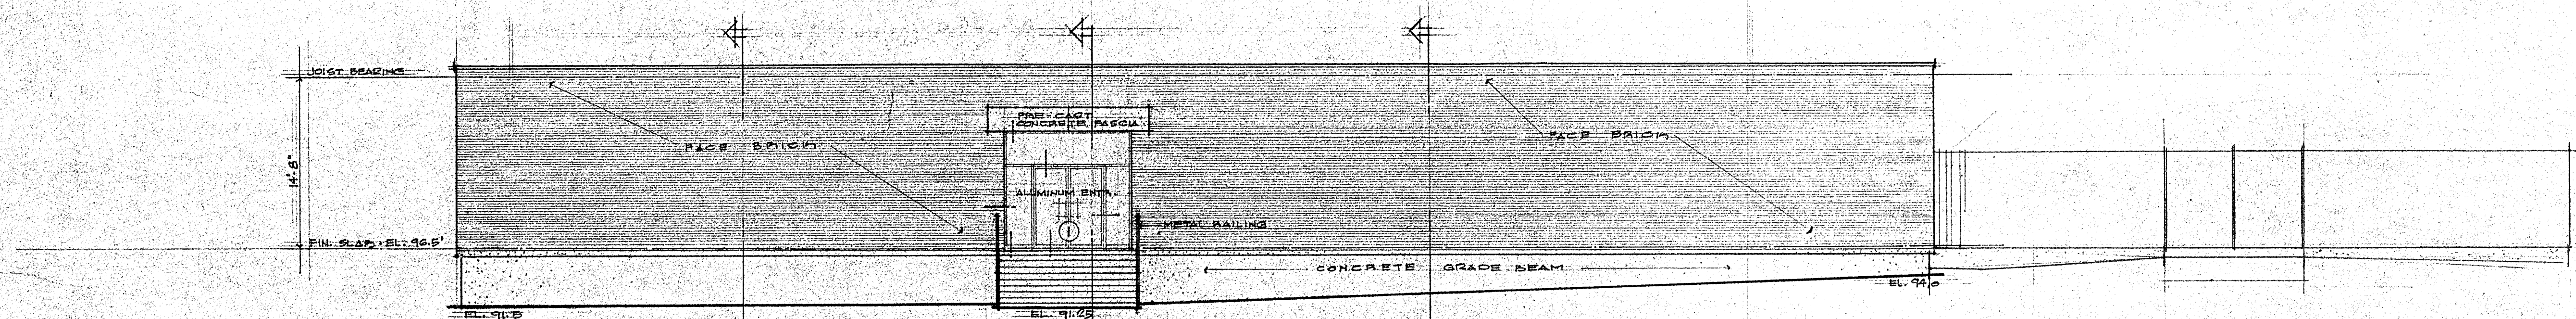

EAST ELEVATION 1/8" = 1'-0"

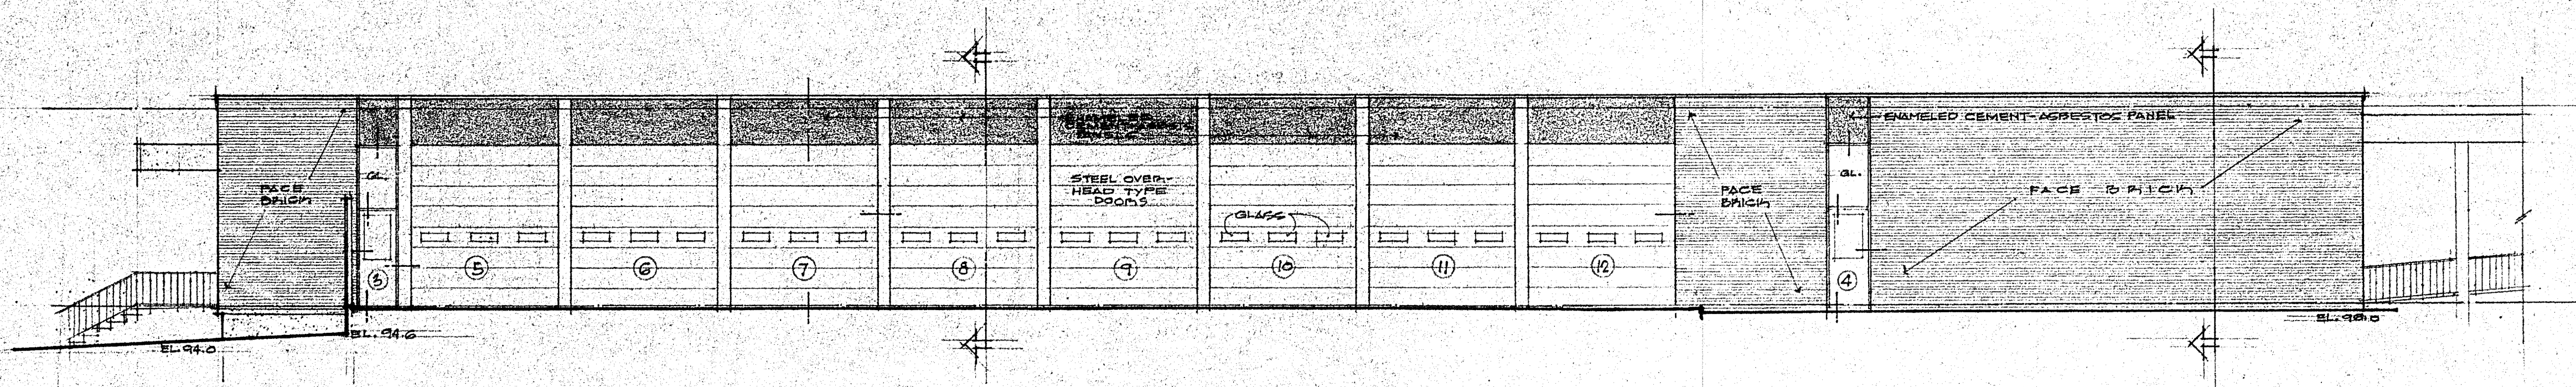

NORTH ELEVATION 1/8" = 1'-0"

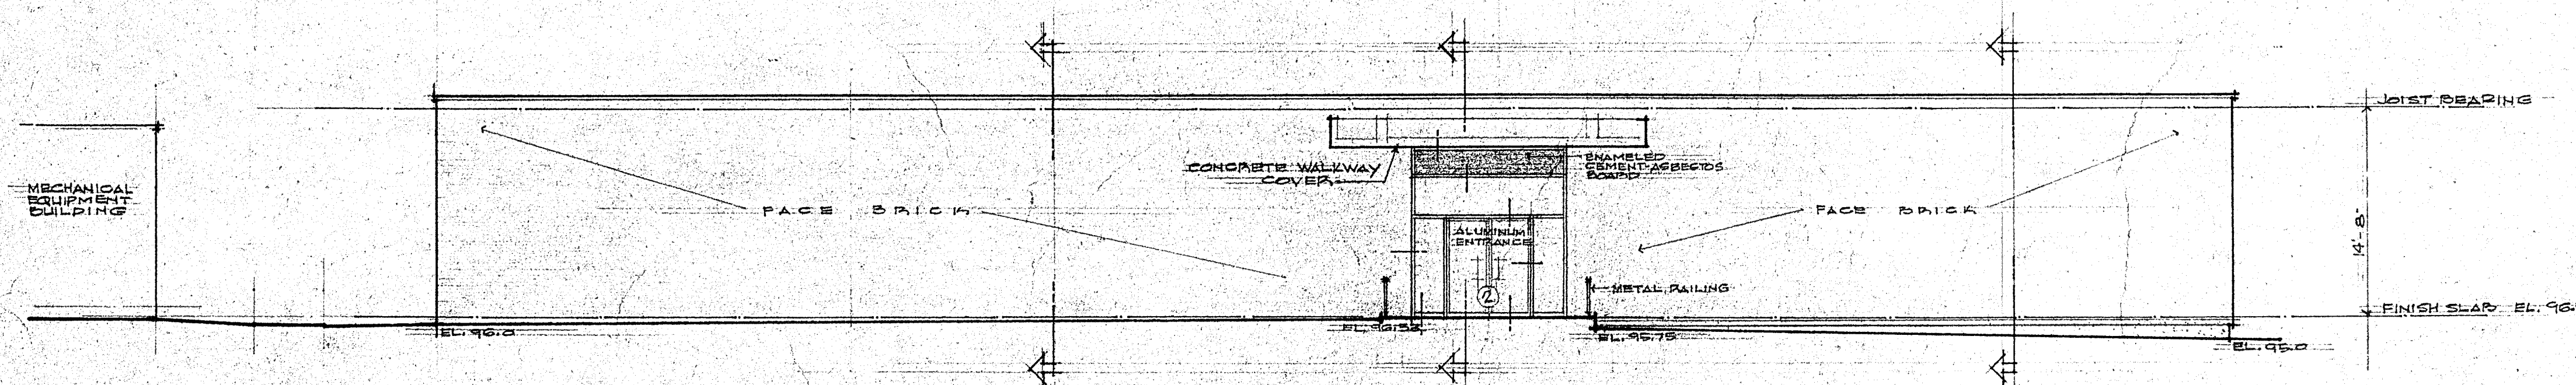

WEST ELEVATION 1/8" = 1'-0"




ALLEN & GUINN A.I.A.
ARCHITECTS
PETROLEUM BUILDING
LONGVIEW, TEXAS


DATE: REVISED: DRAWN BY:

VOCATIONAL - TECHNICAL BUILDINGS
KILGORE COLLEGE
KILGORE, TEXAS
COMM. NO. 6419


A9

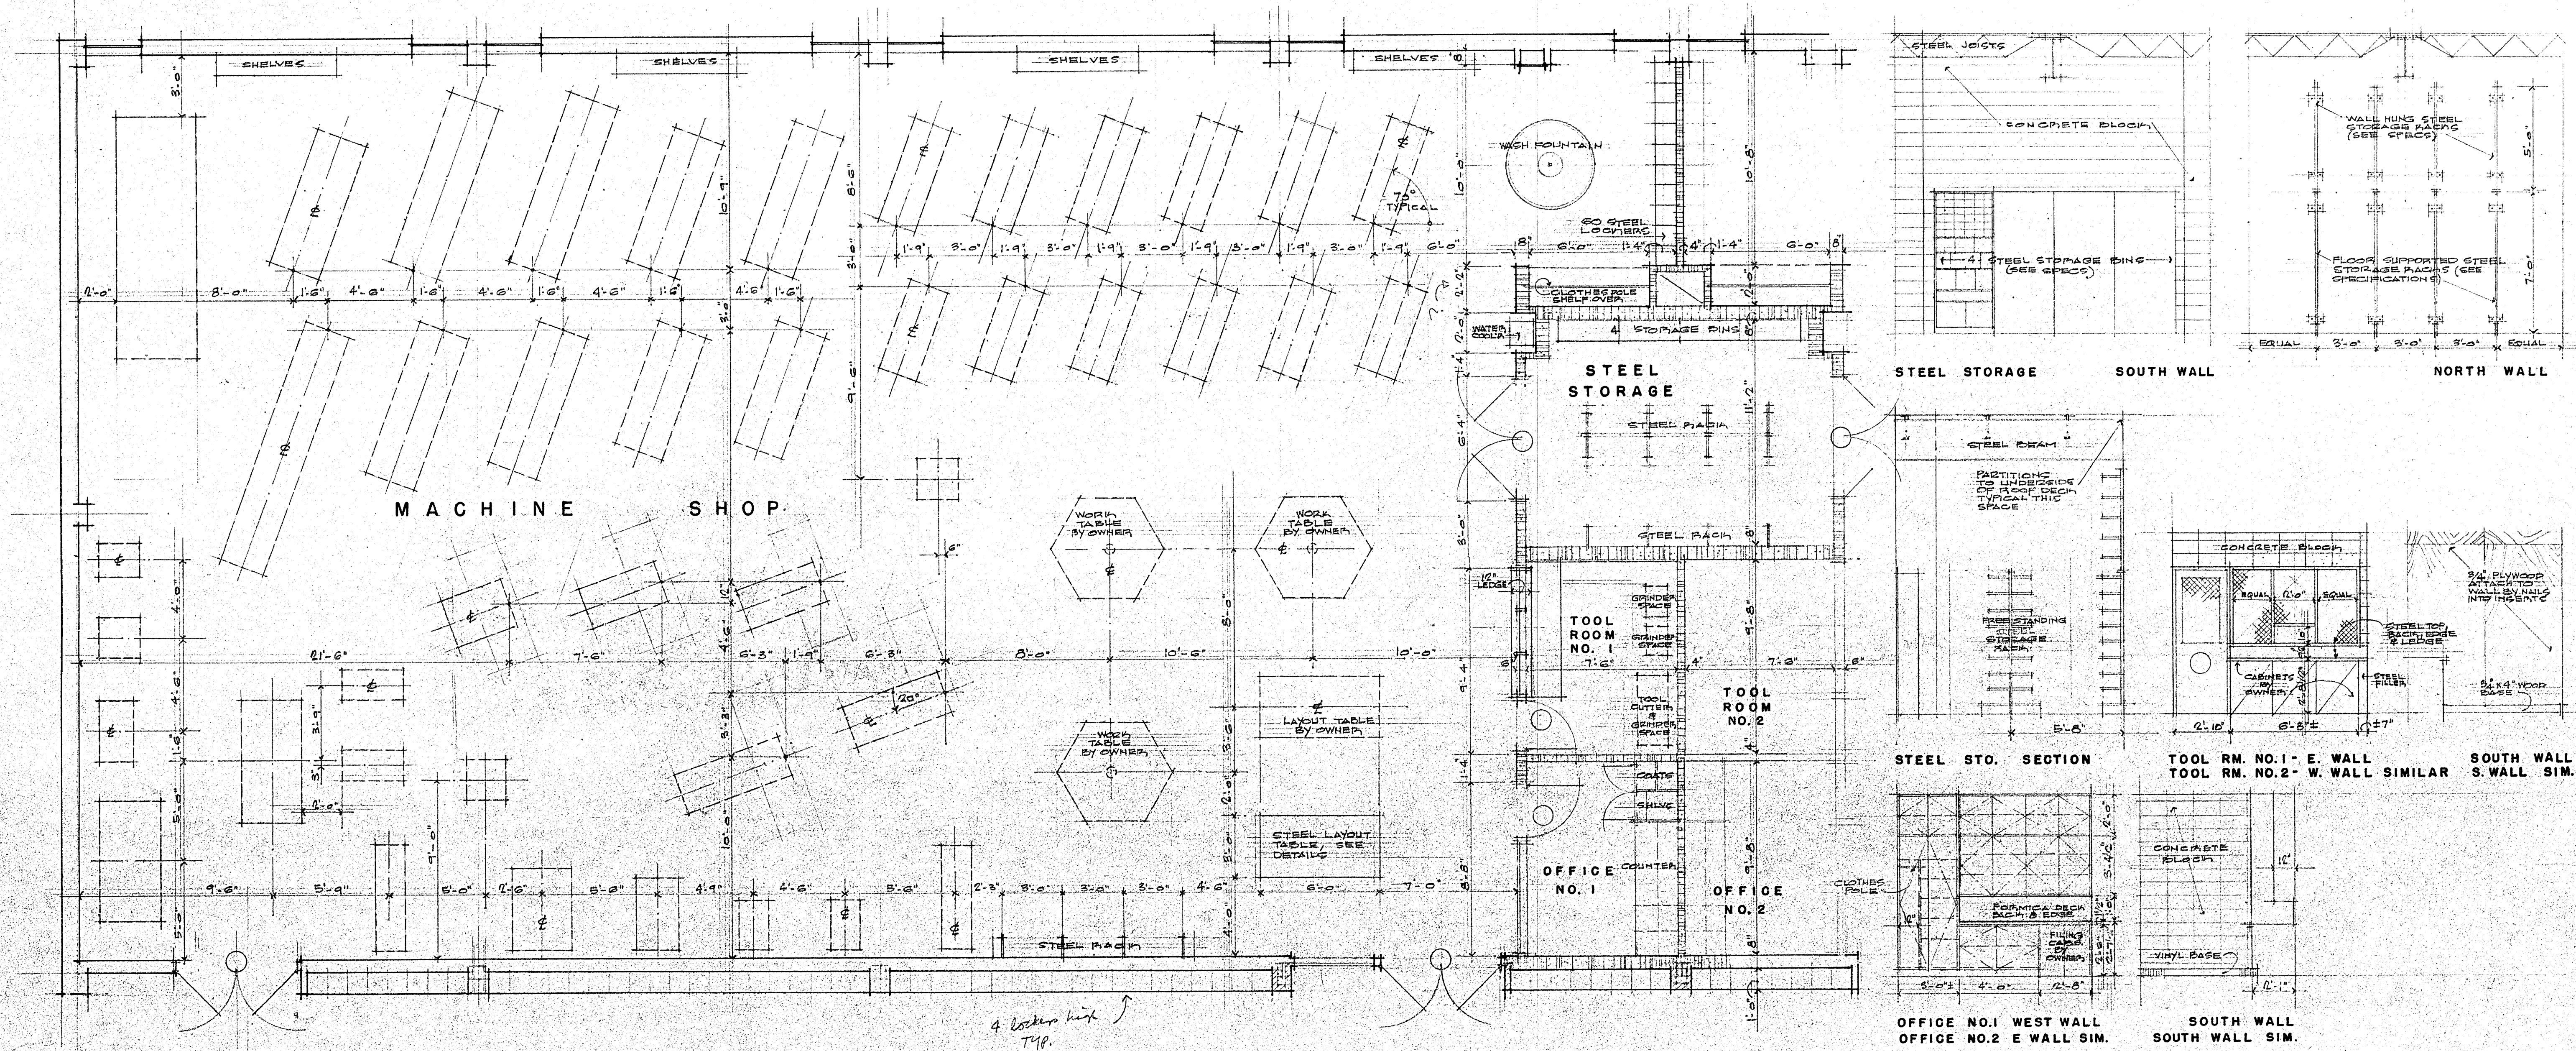


MACHINE SHOP PLAN 1/4" = 1'-0"

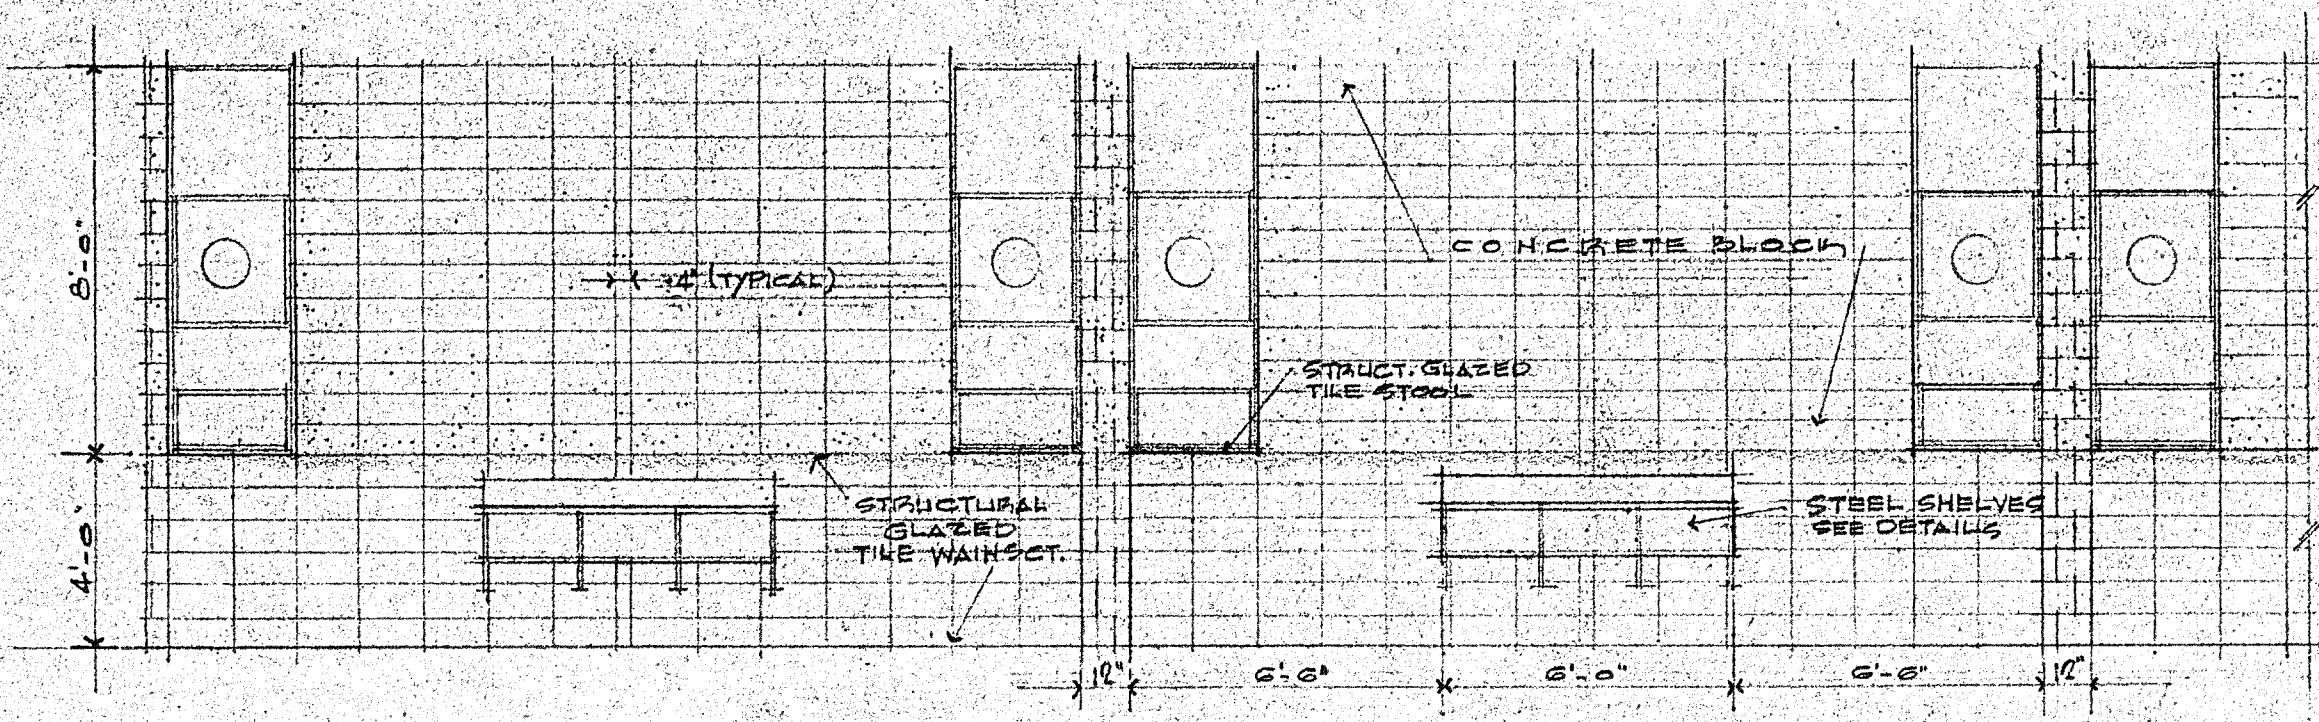


MACHINE SHOP 1/4" = 1'-0"

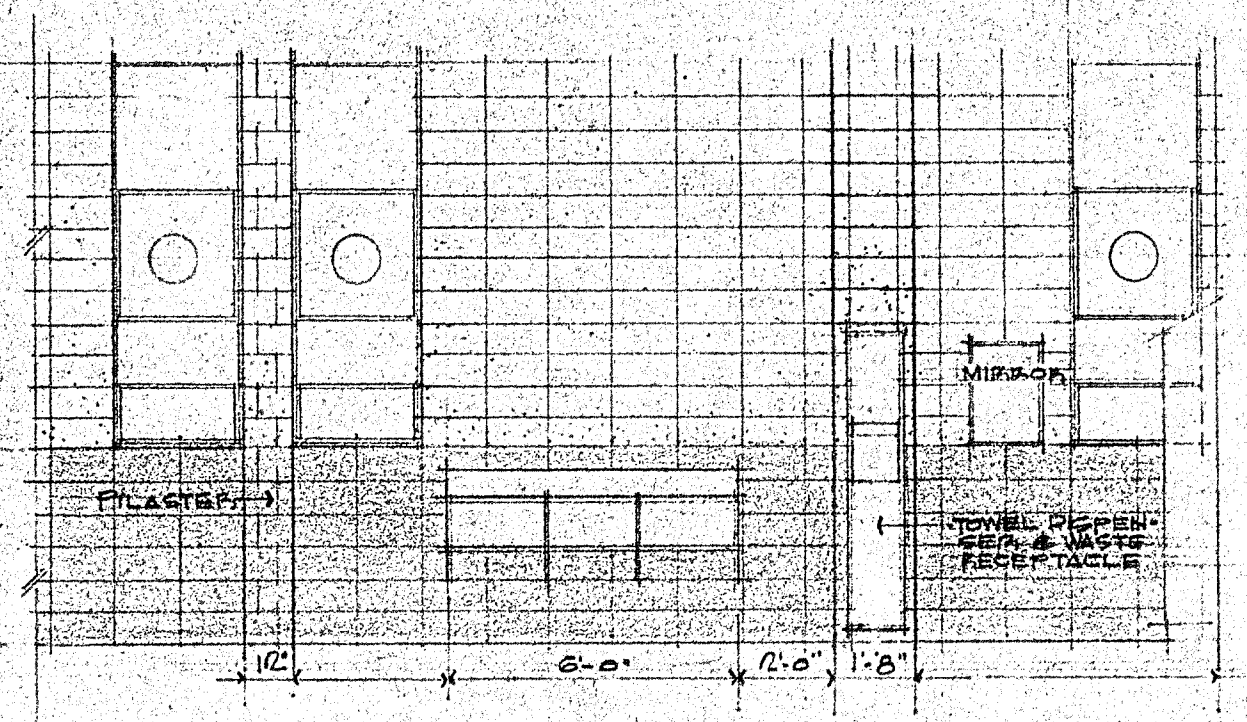


PART SOUTH WALL

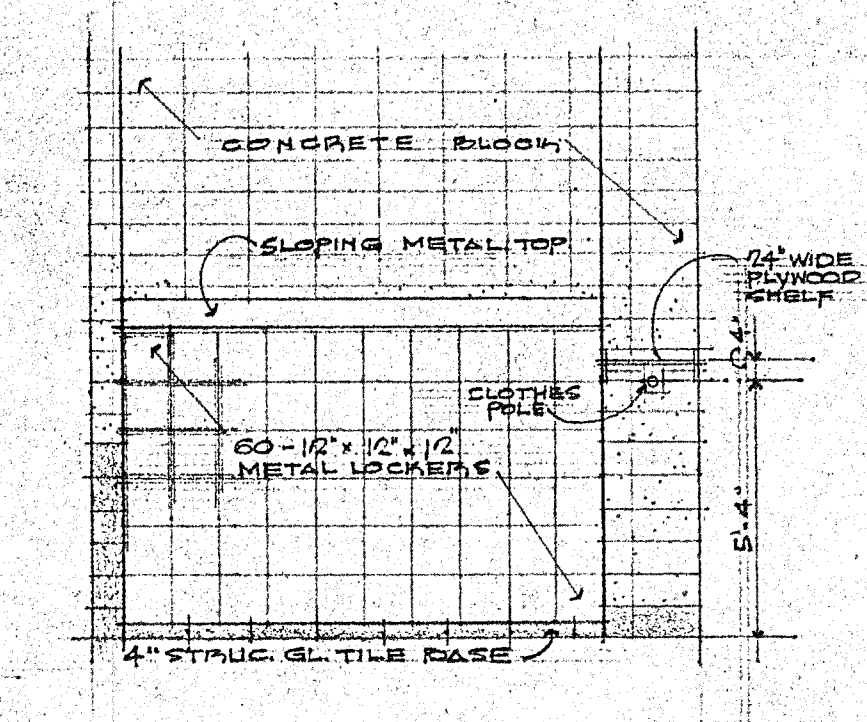


LOCKER WALL METALS SHOP LOCKER WALL SIM.

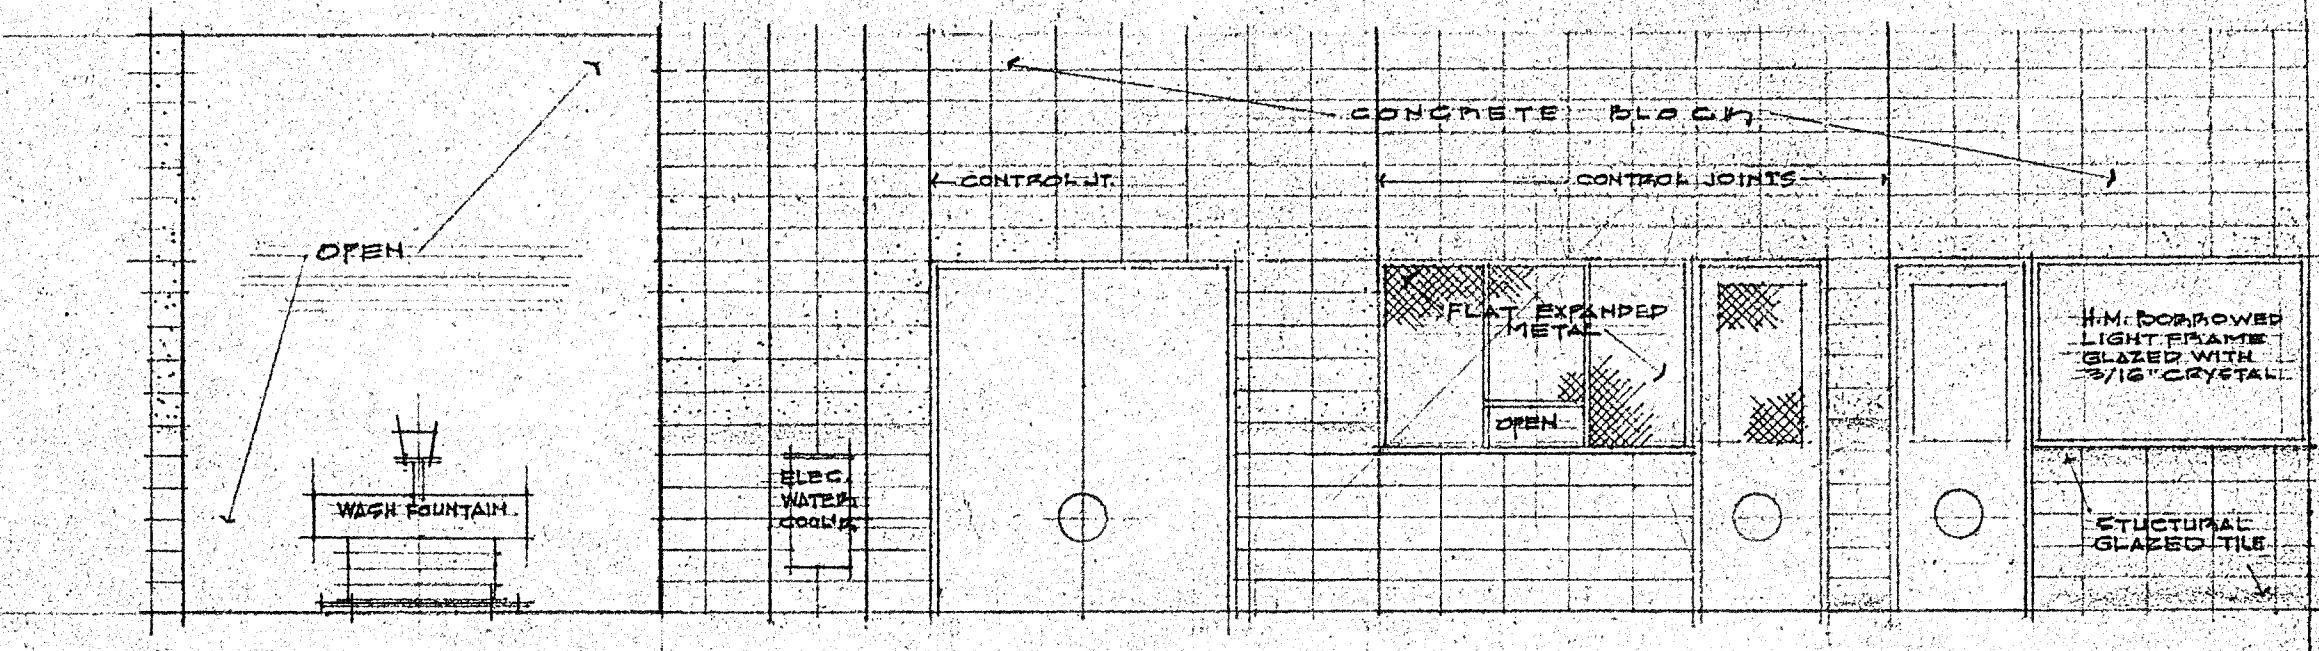

MACHINE SHOP METALS SHOP EAST WALL SIMILAR

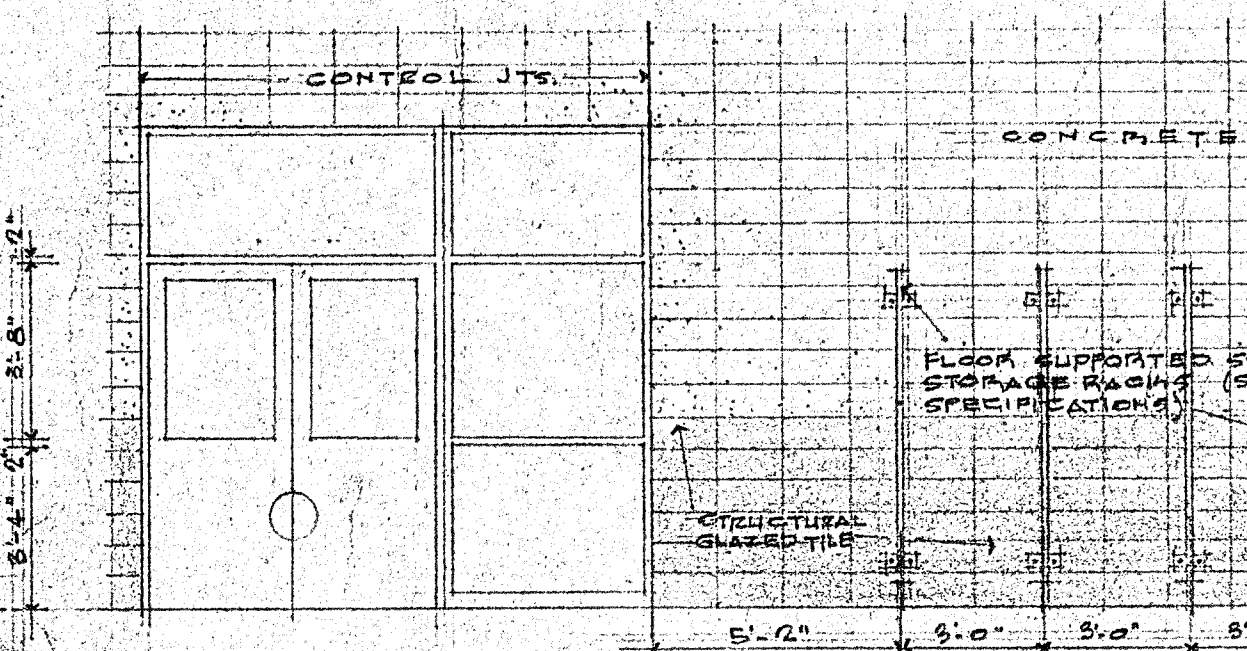

PART NORTH WALL

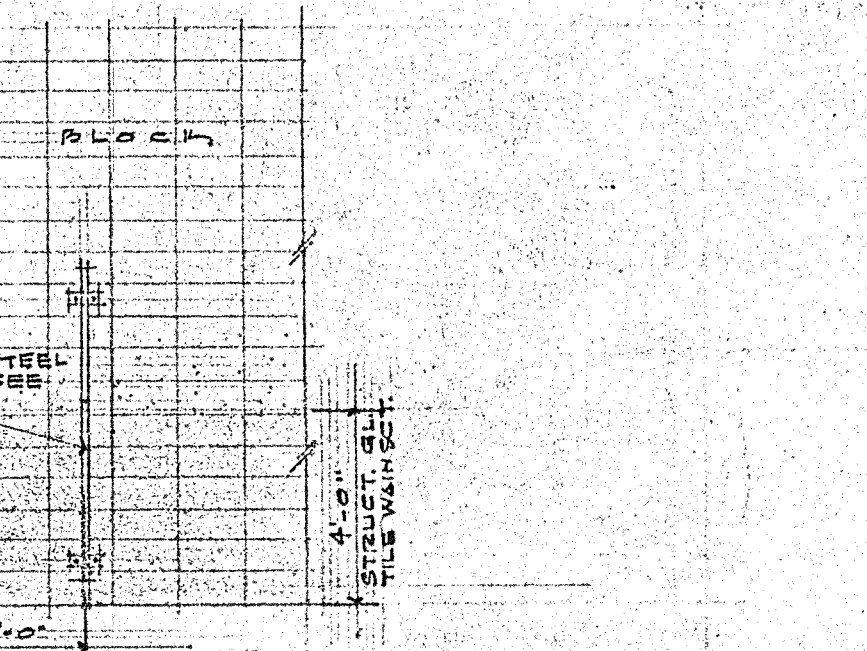








ALLEN & GUINN A.I.A.
ARCHITECTS
PETROLEUM BUILDING
LONGVIEW, TEXAS

DRAWN BY: _____
REVIS: _____
DATE: _____

VOCATIONAL - TECHNICAL BUILDINGS
KILGORE COLLEGE
KILGORE, TEXAS

COMM. NO. 6419

A11

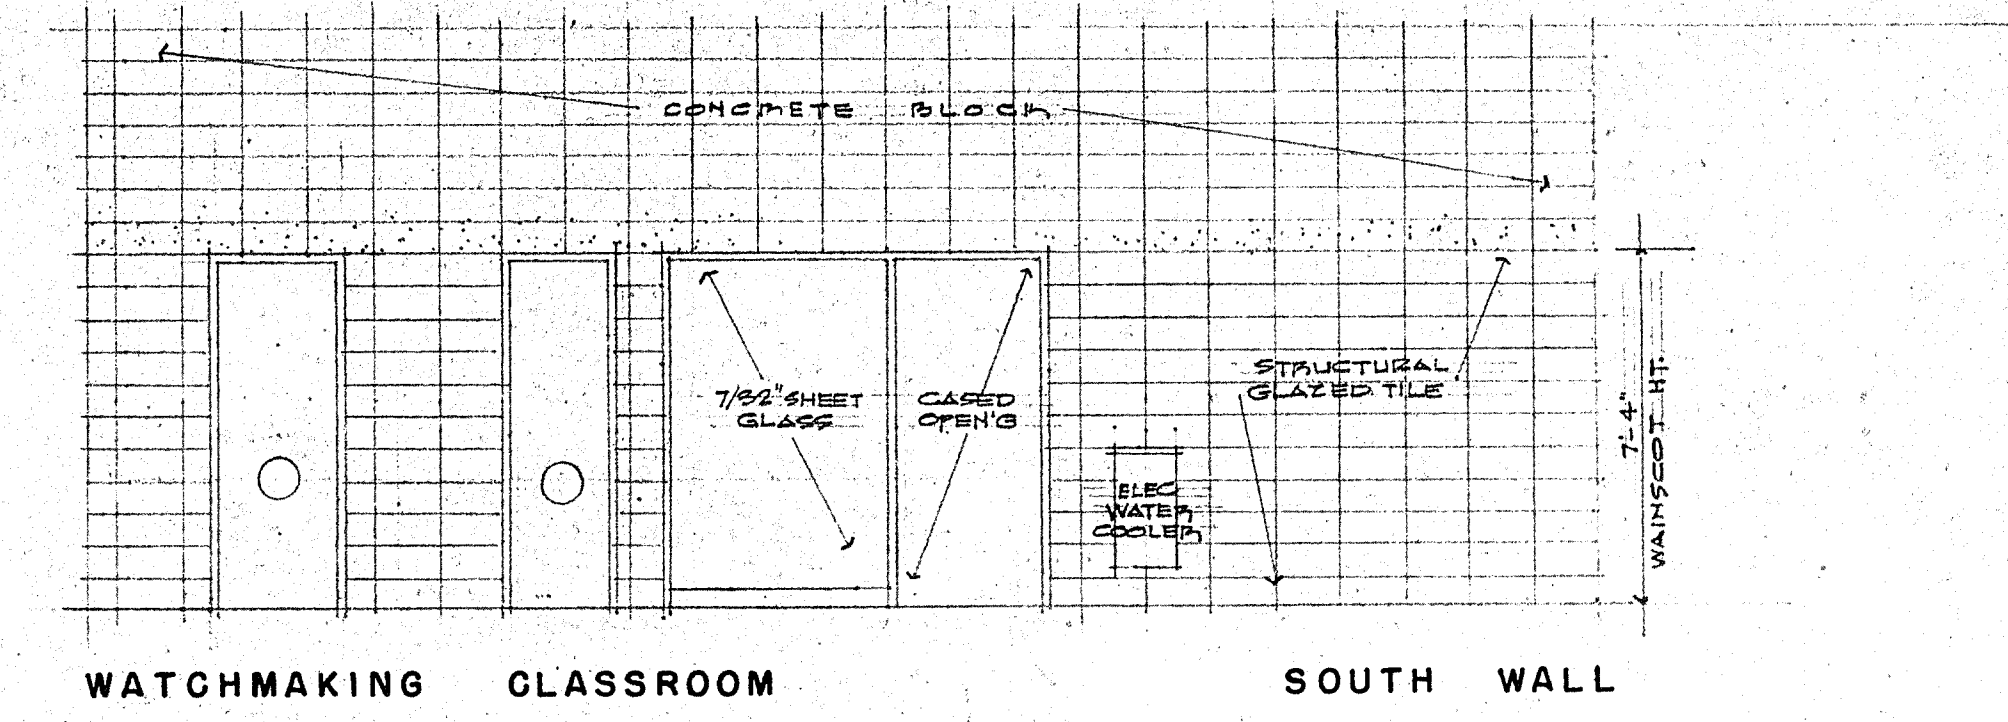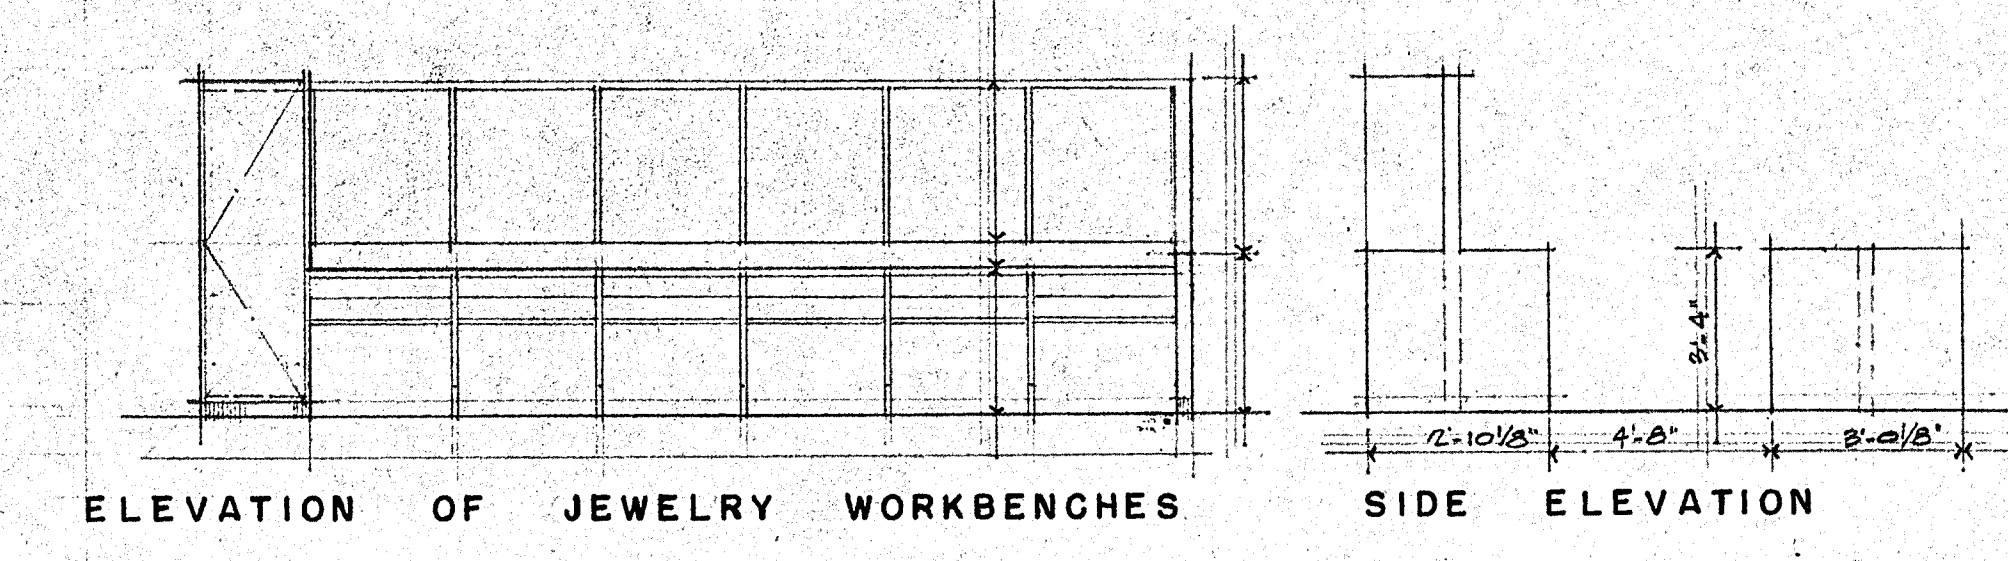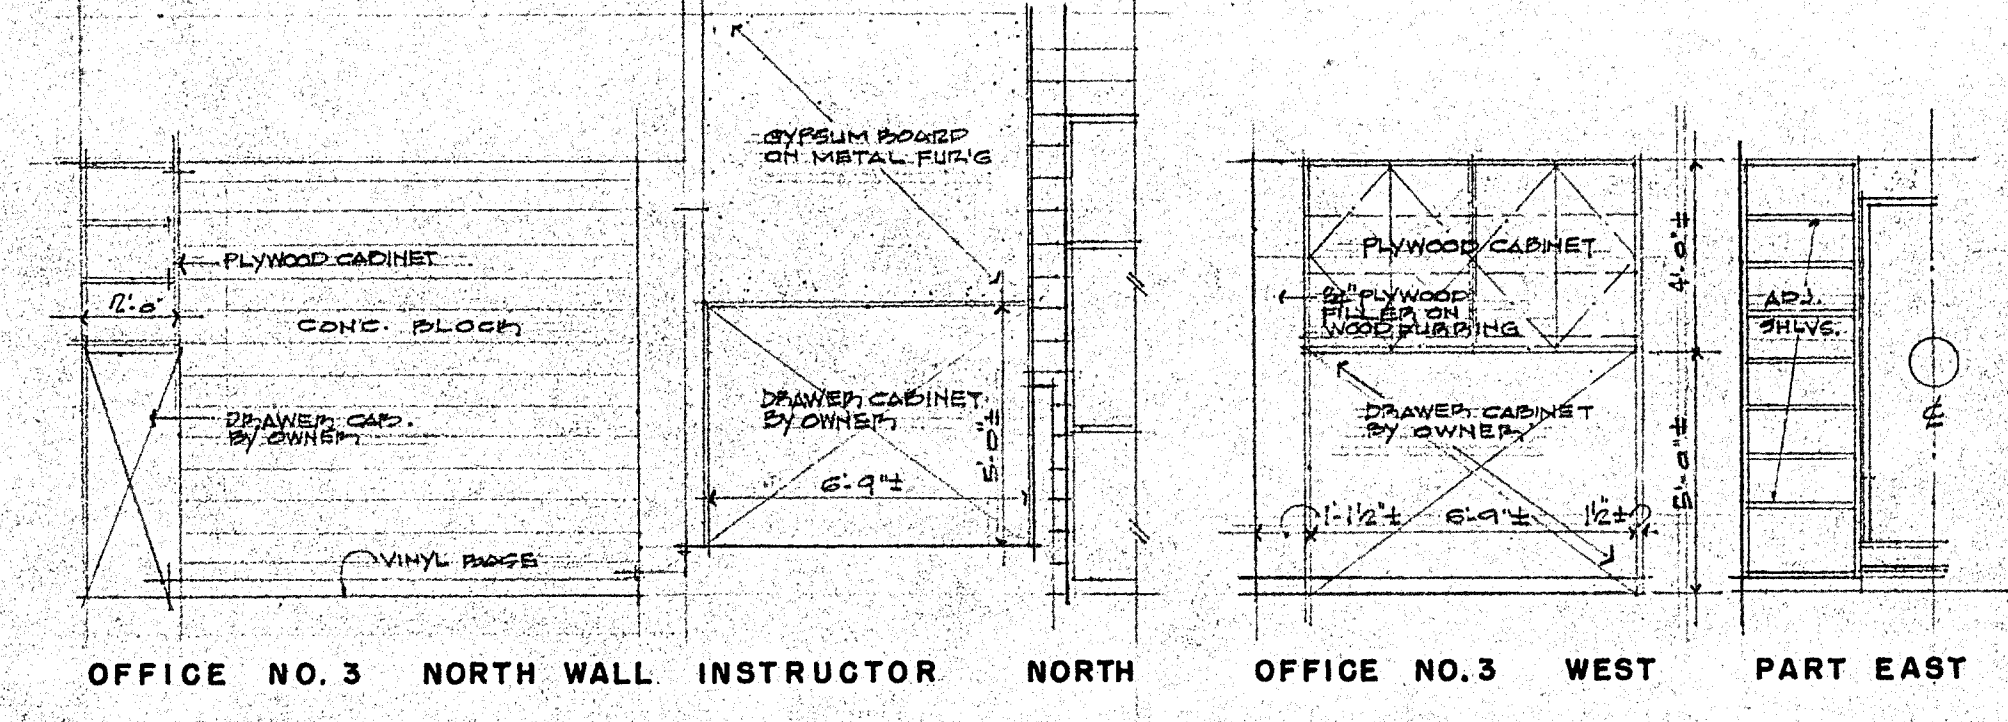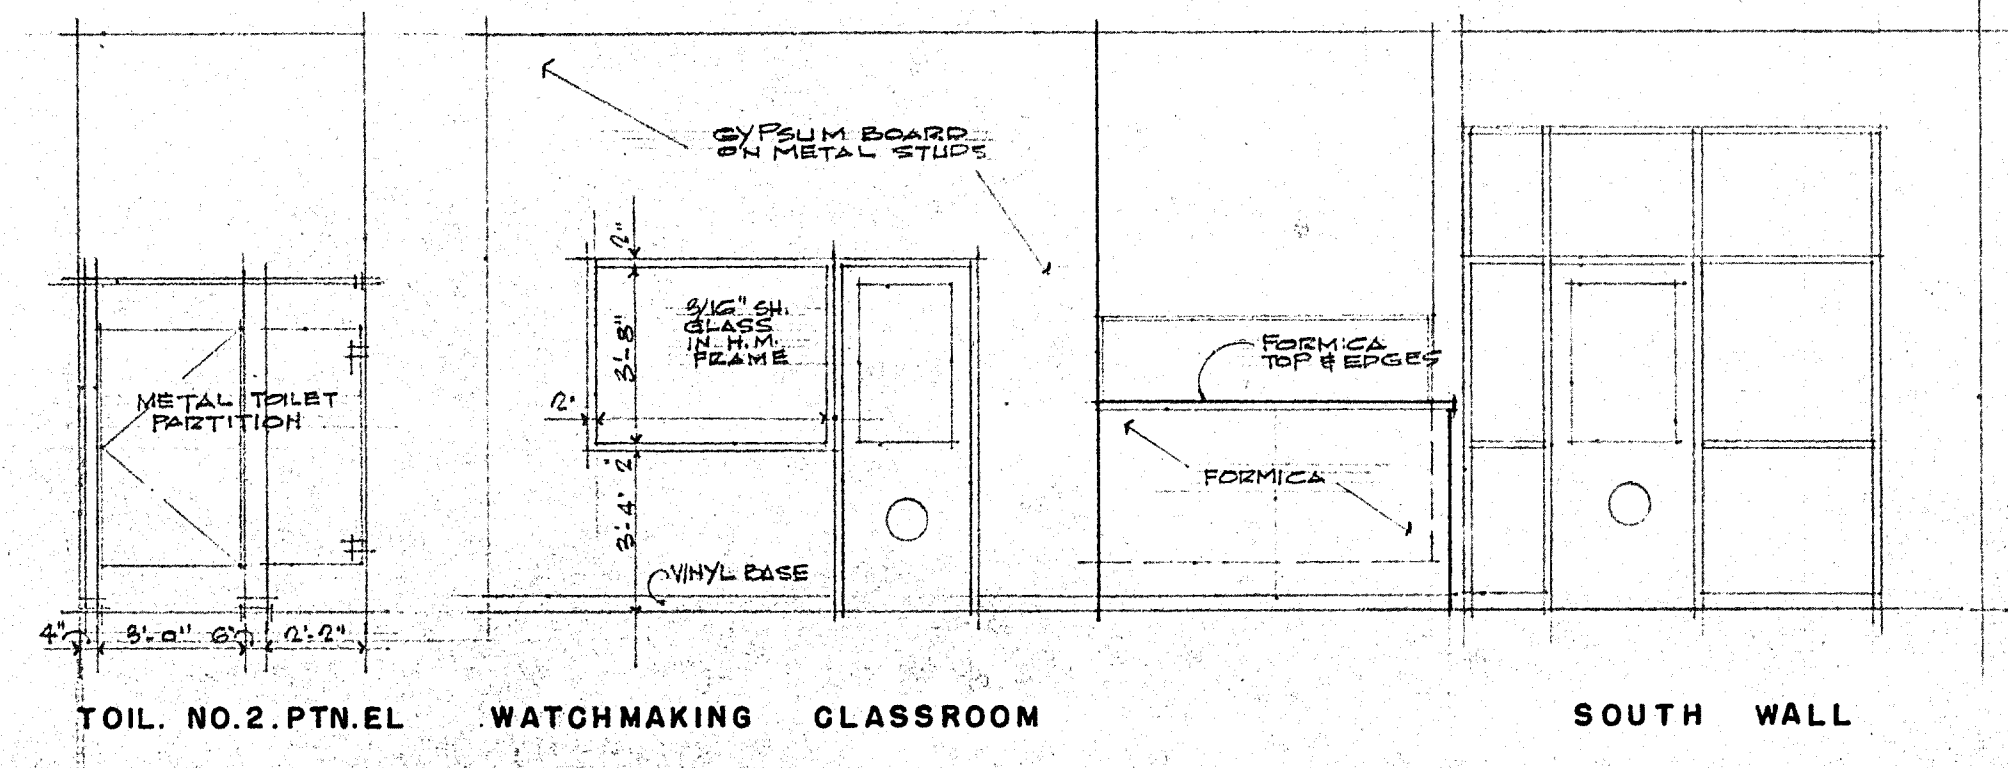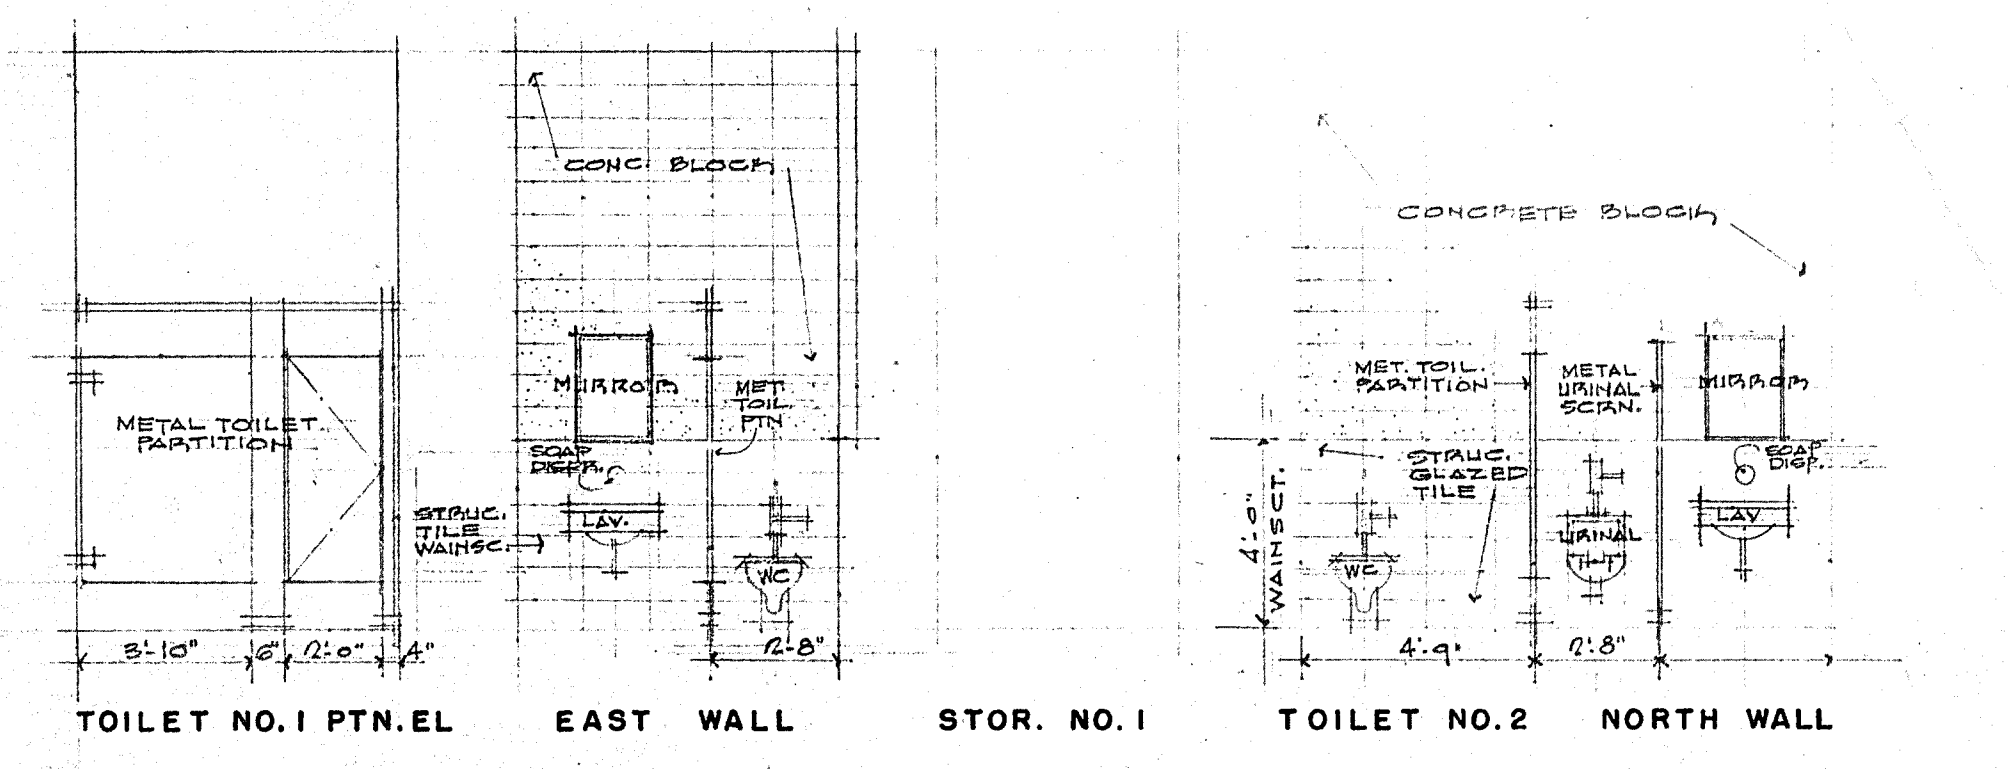
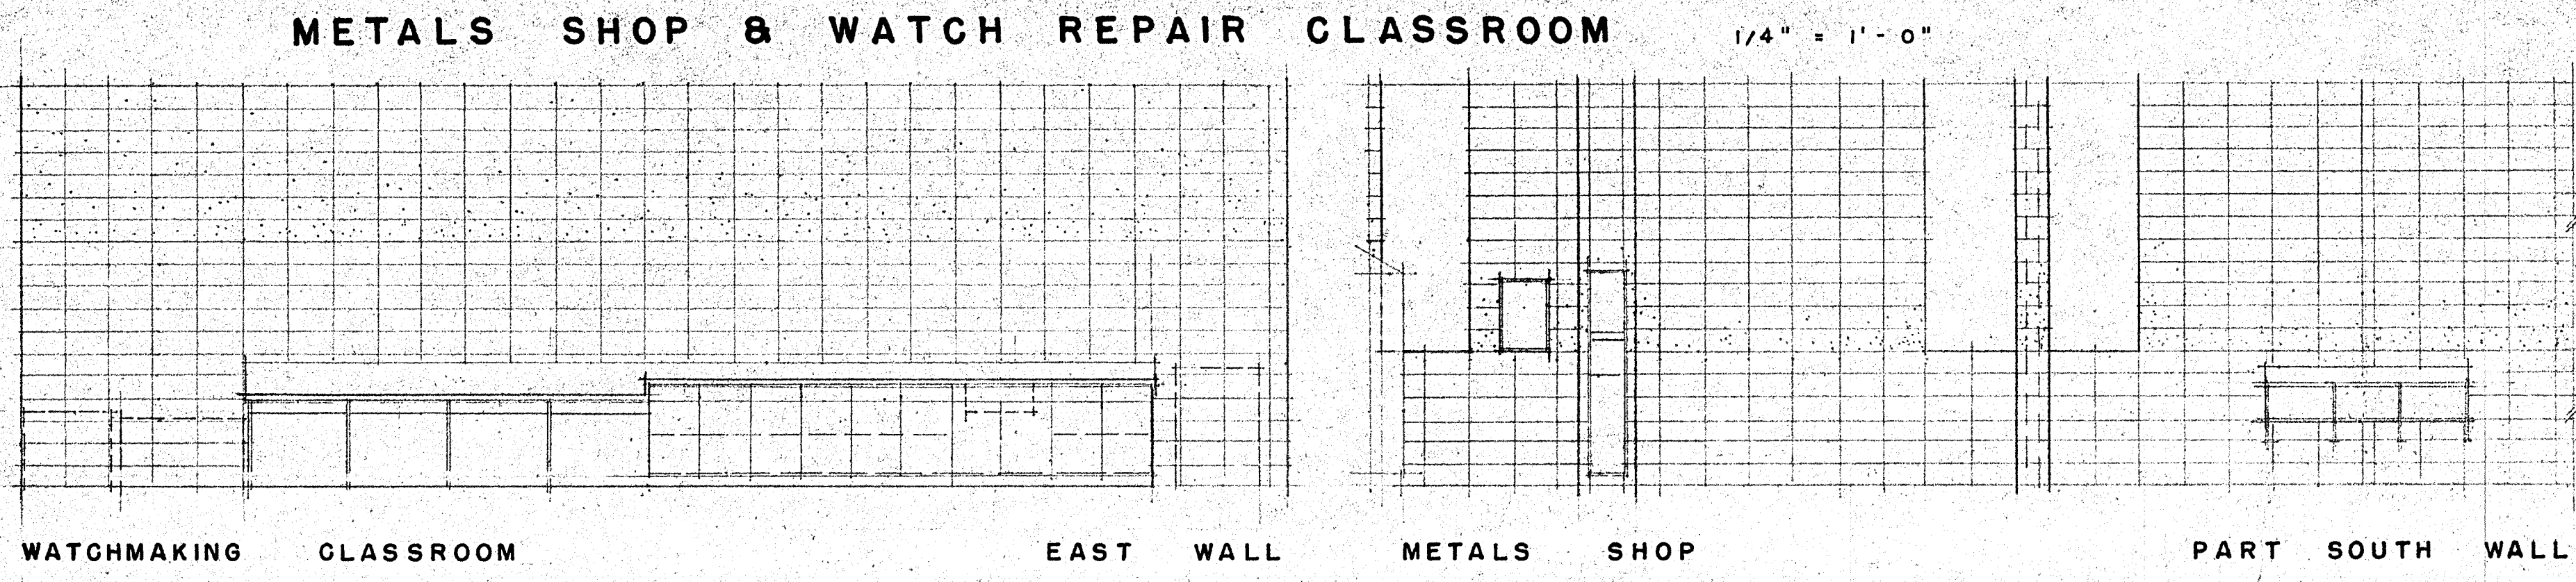
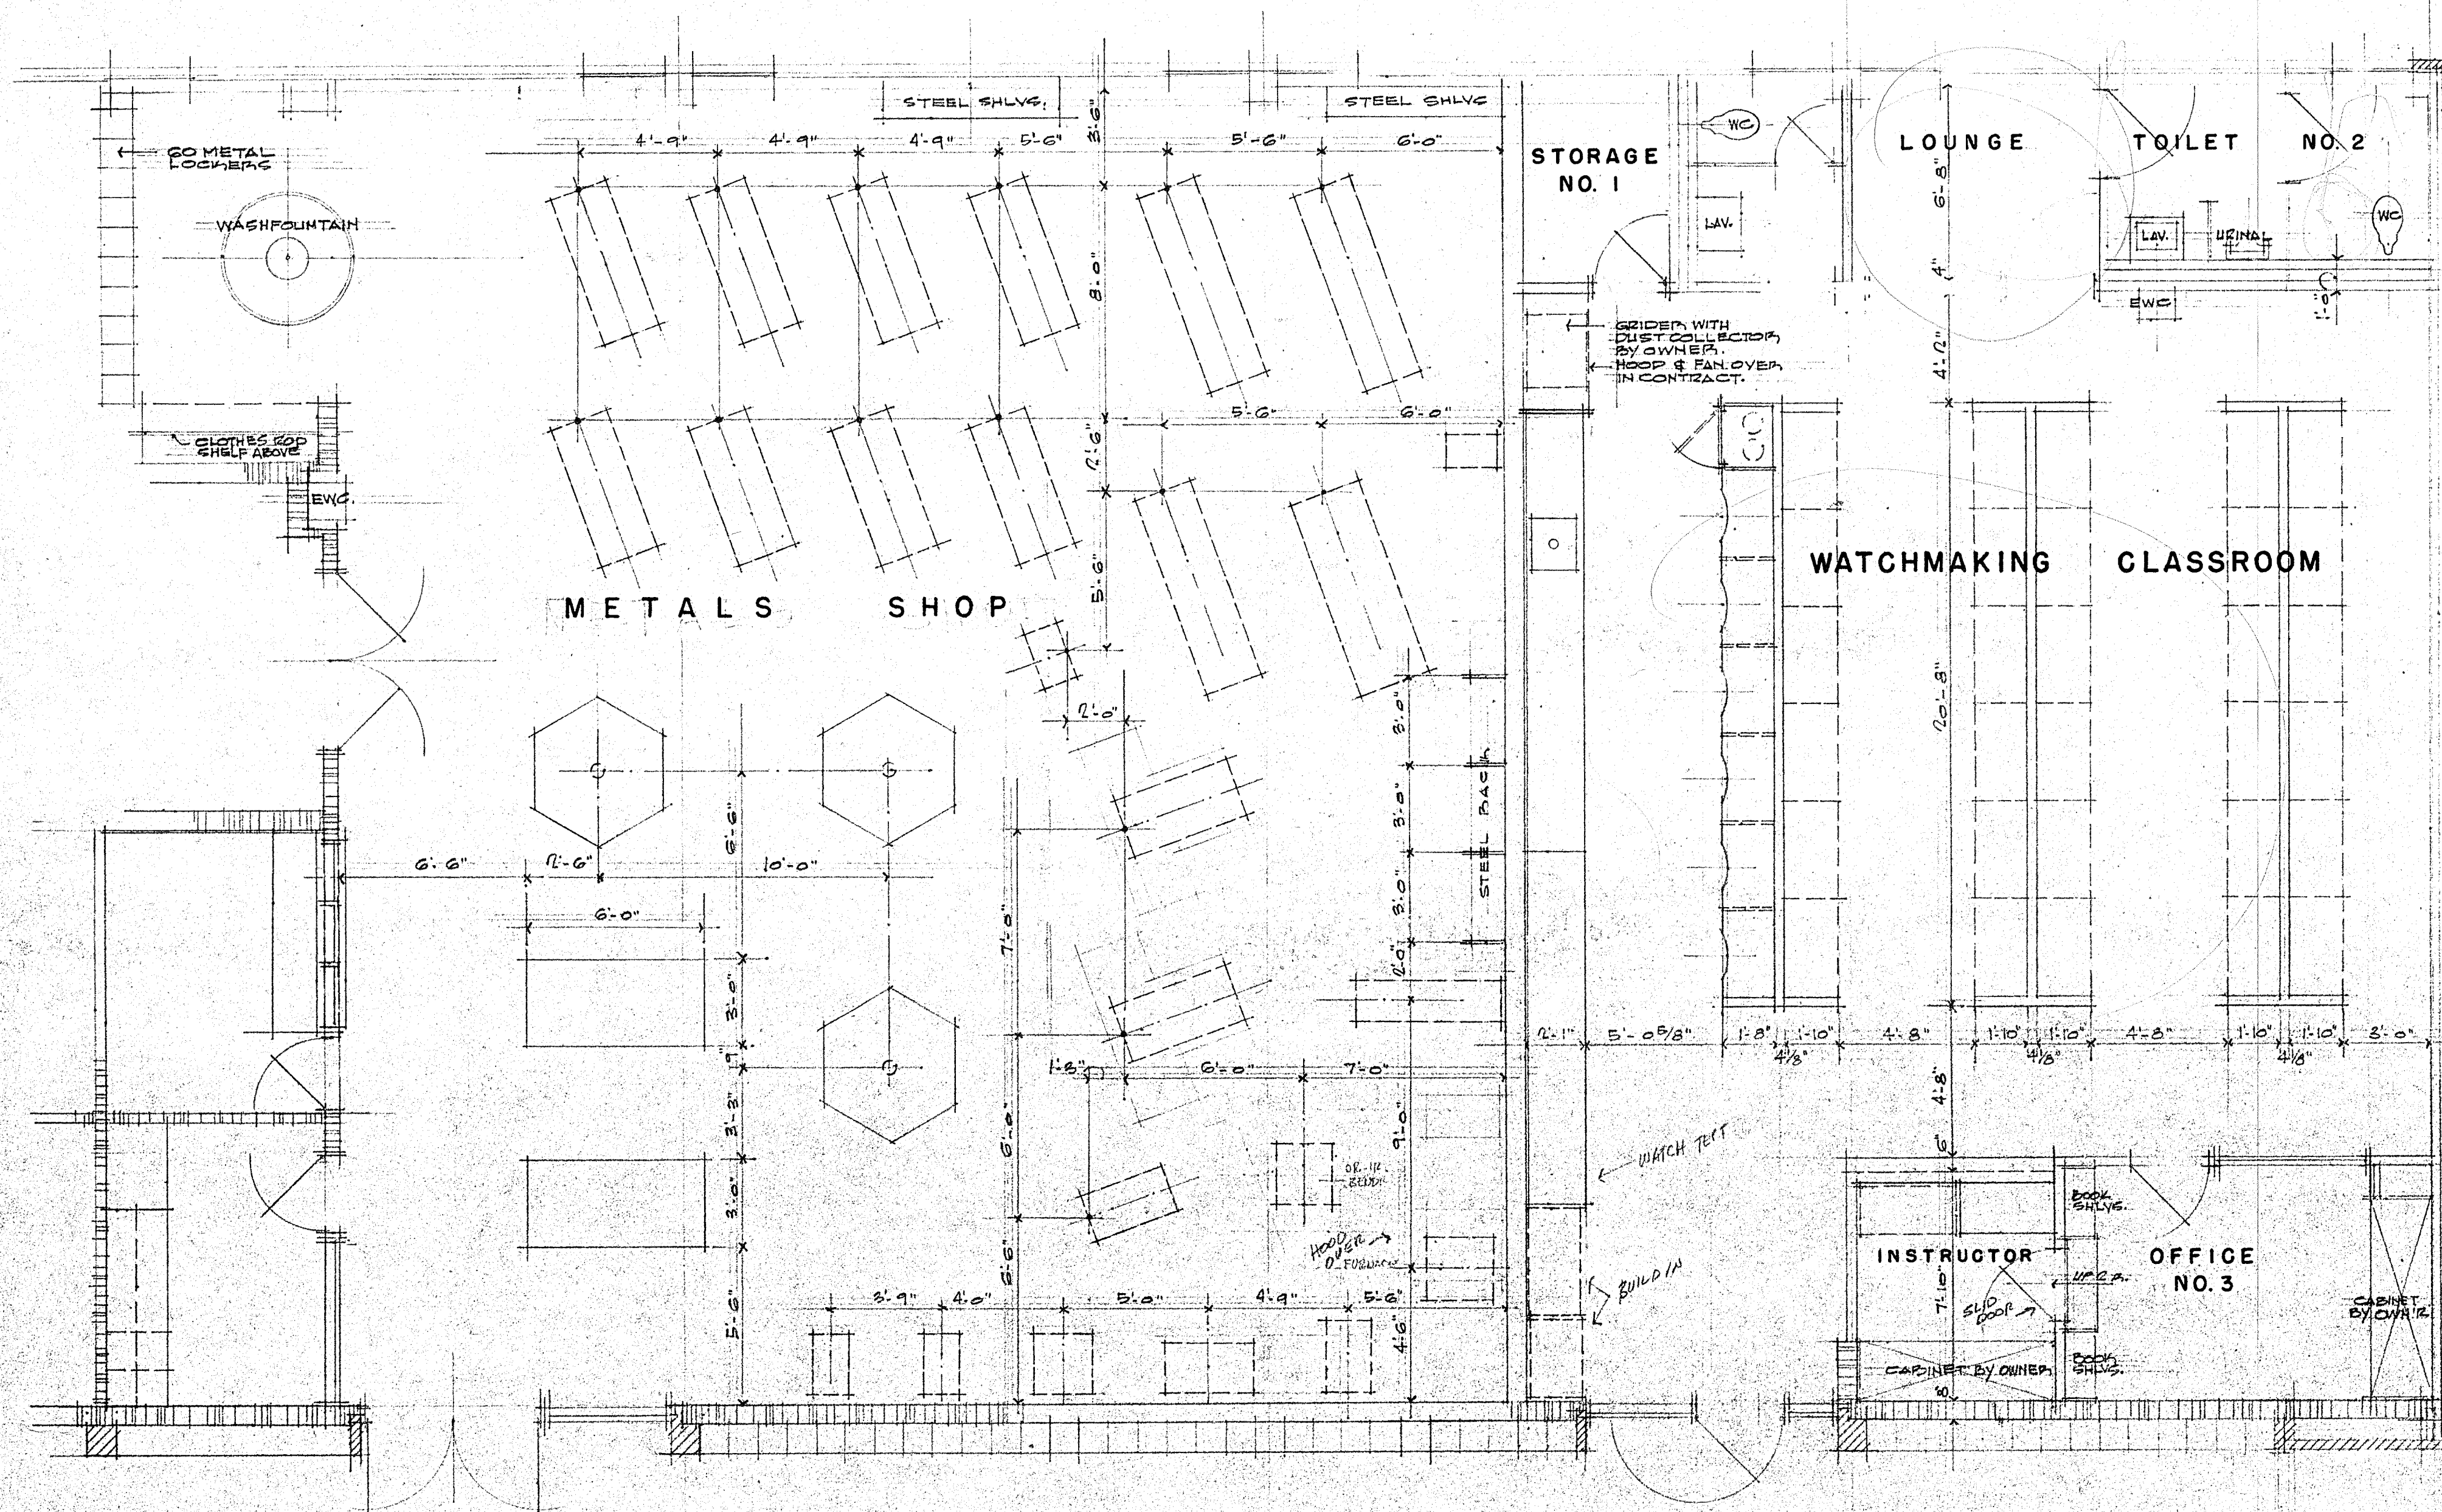





ALLEN & GUINN A.I.A.
ARCHITECTS
PETROLEUM BUILDINGS
LONGVIEW, TEXAS

VOCATIONAL - TECHNICAL BUILDINGS
KILGORE COLLEGE
KILGORE, TEXAS
COMM. NO. 6419

A13

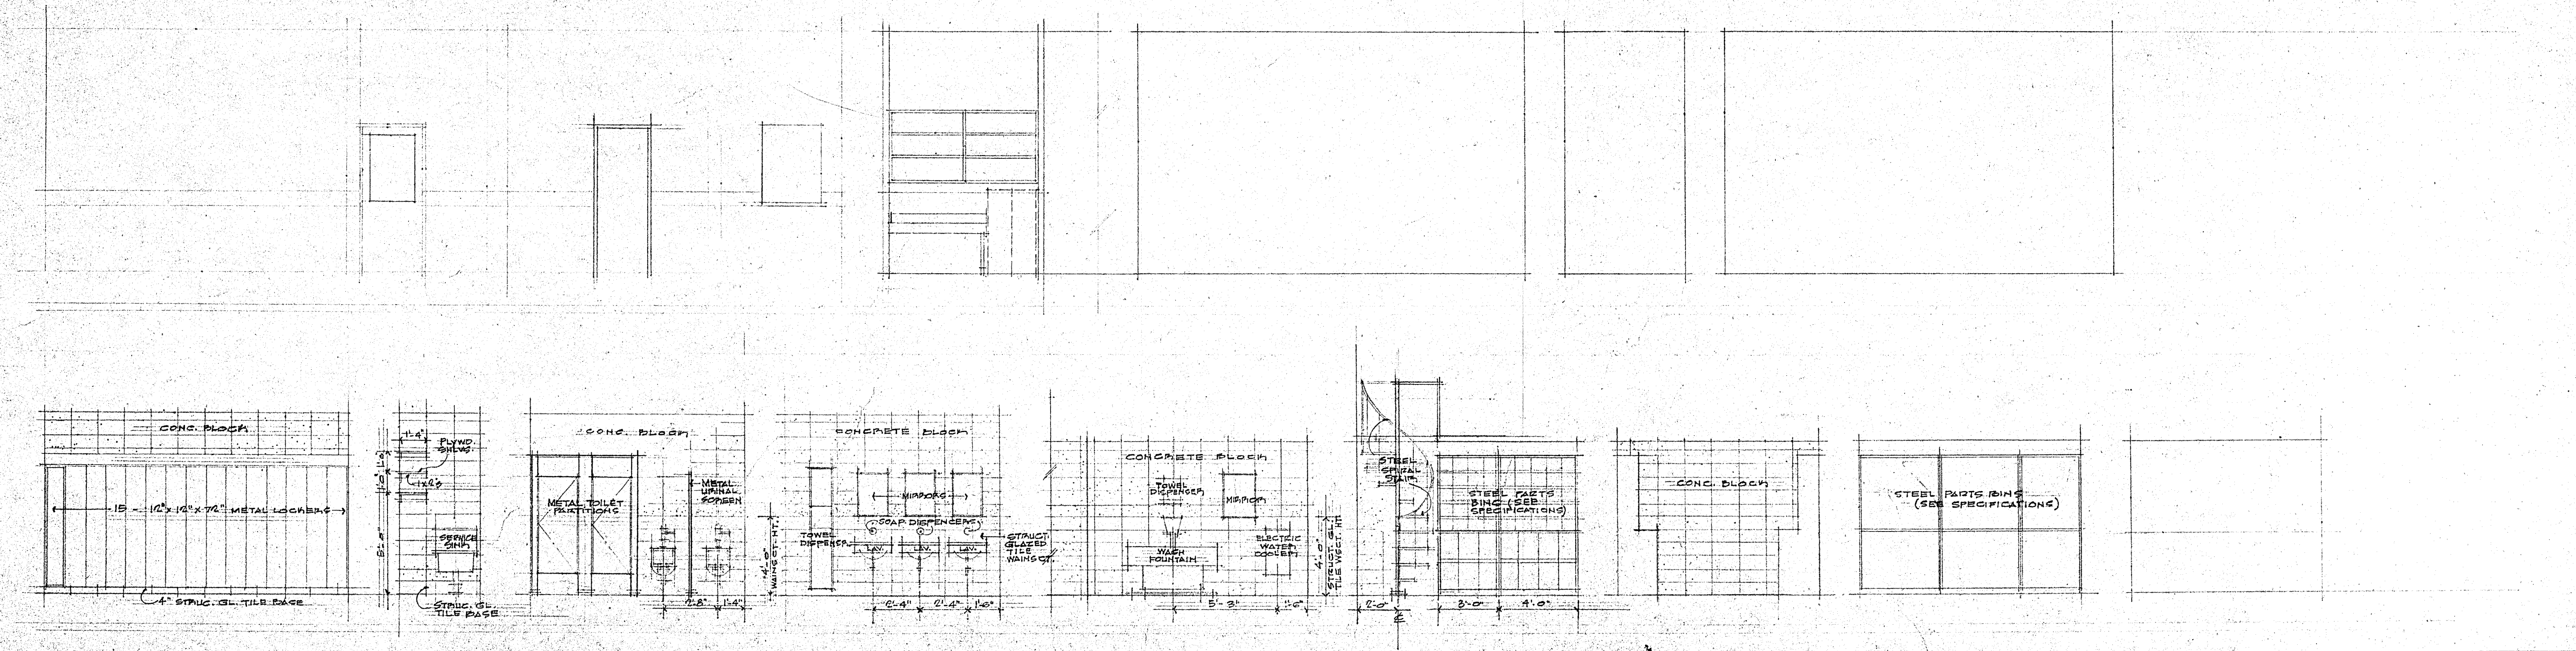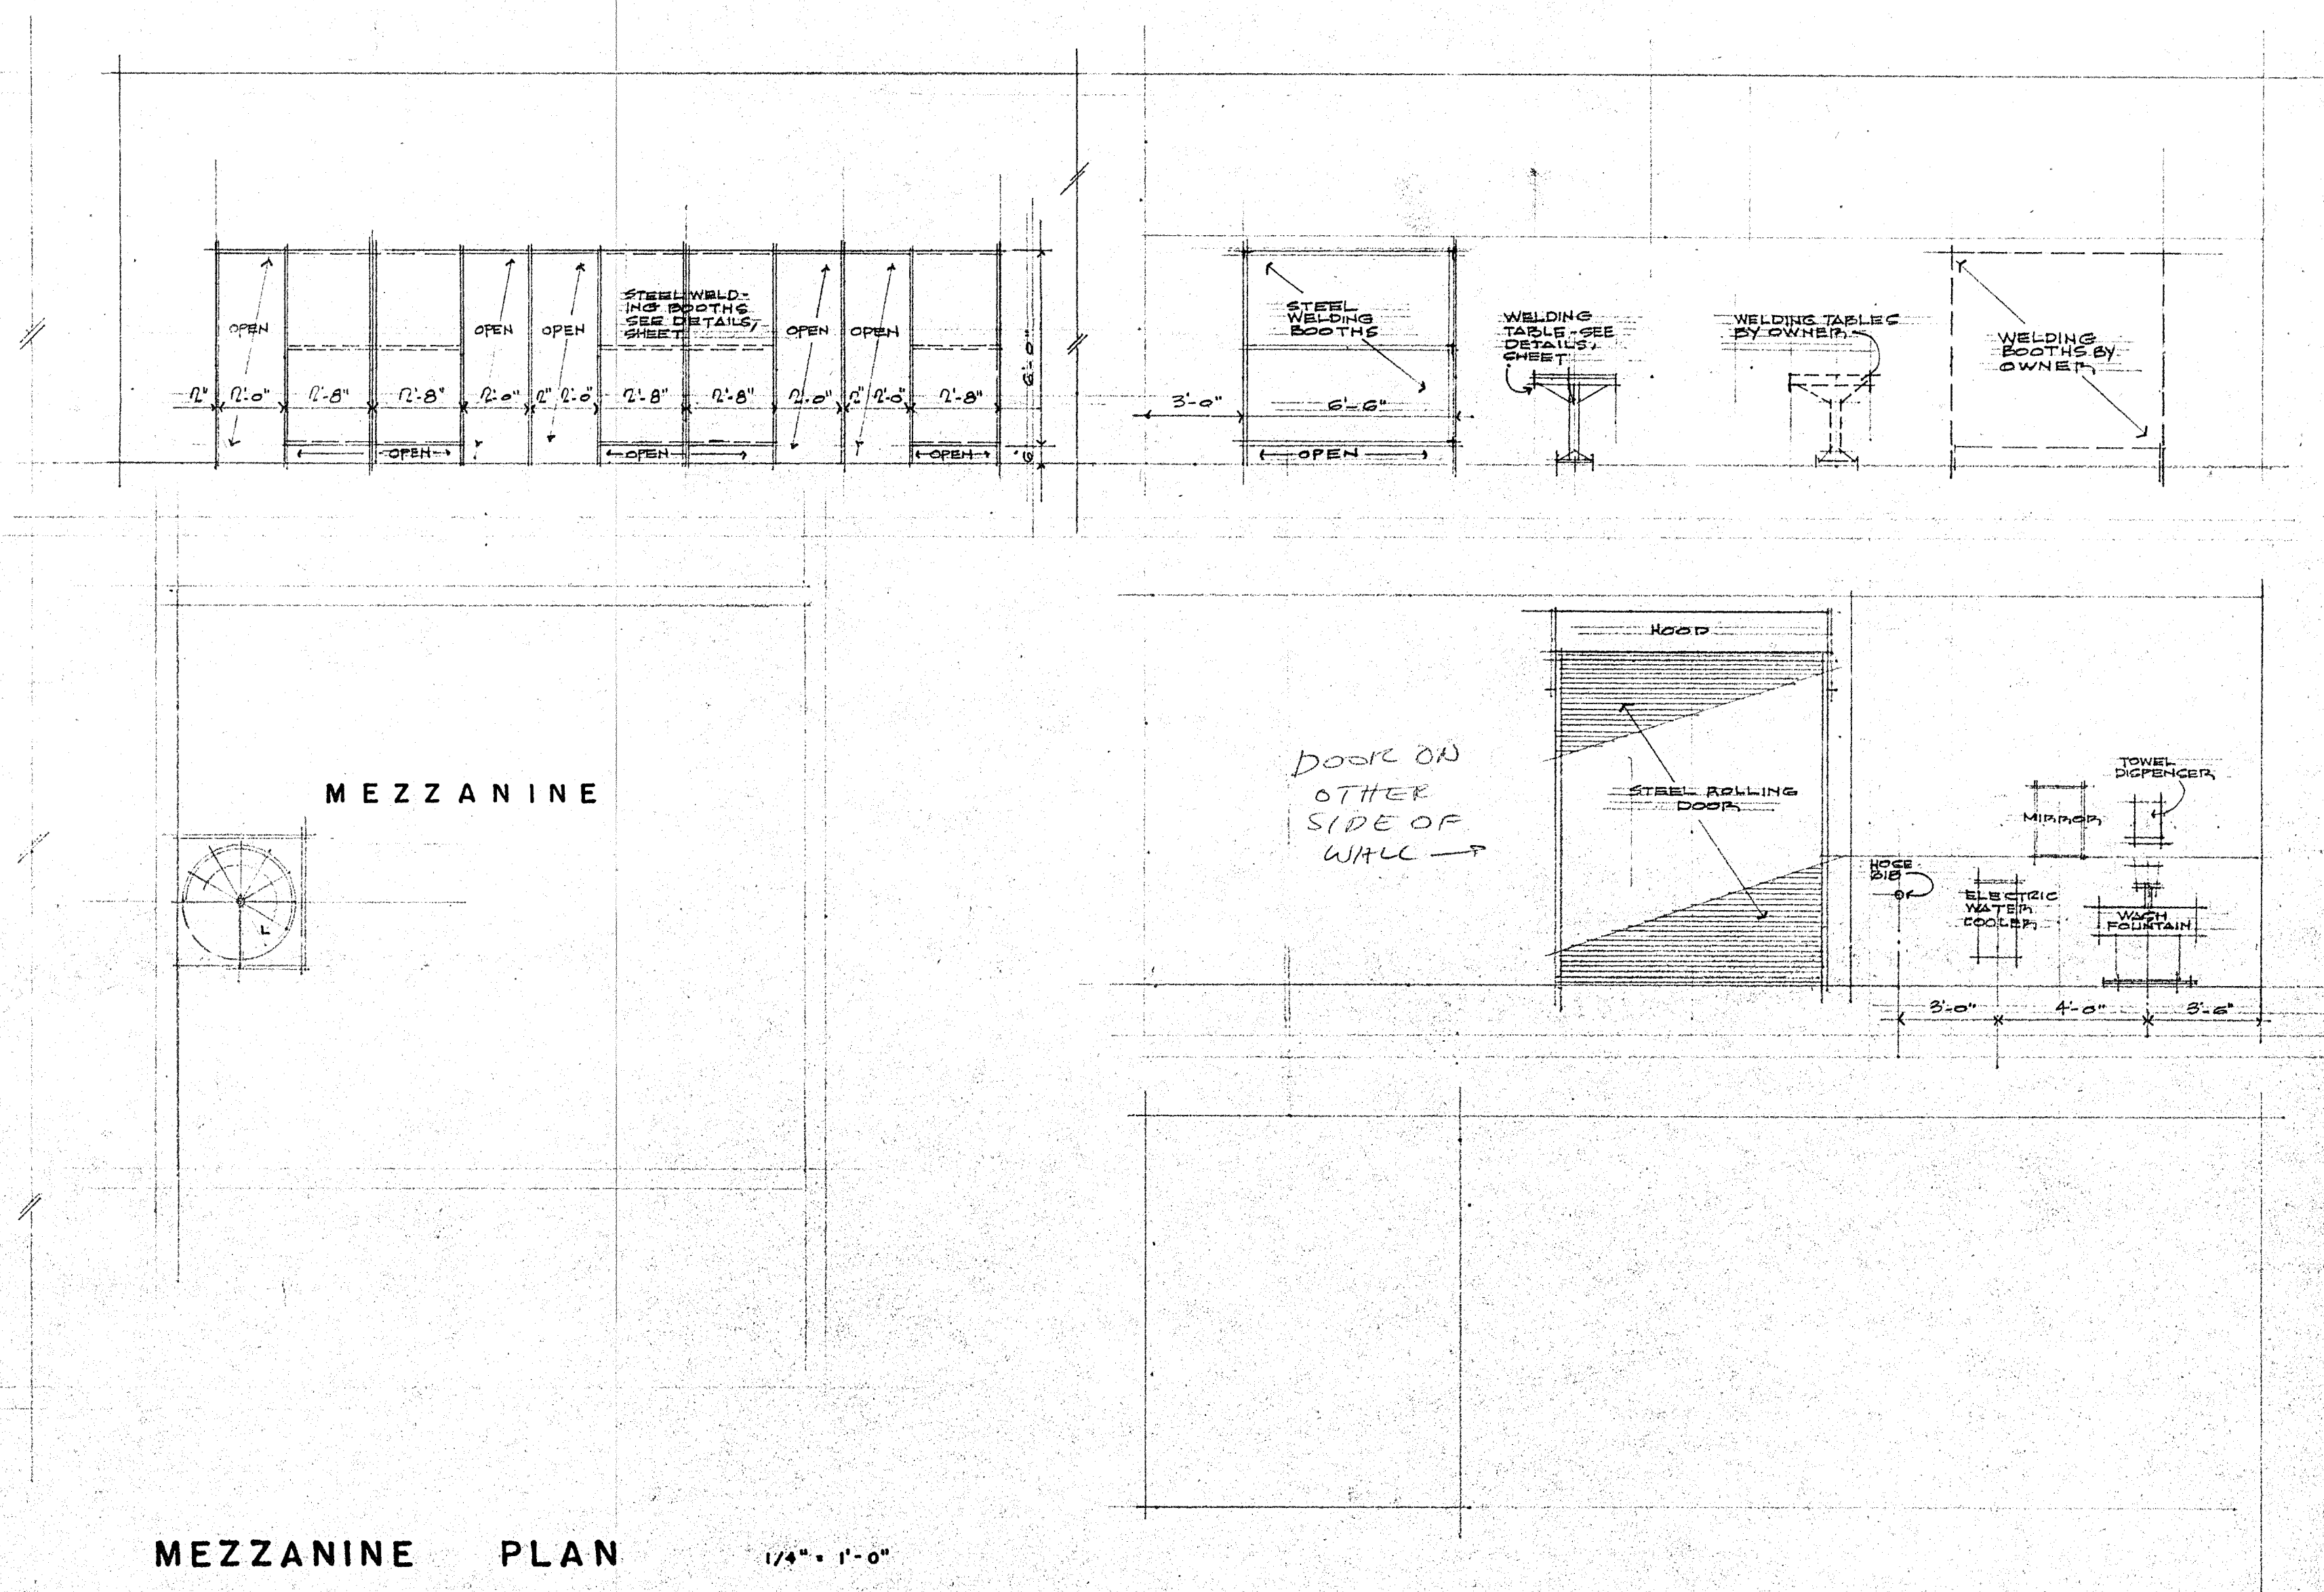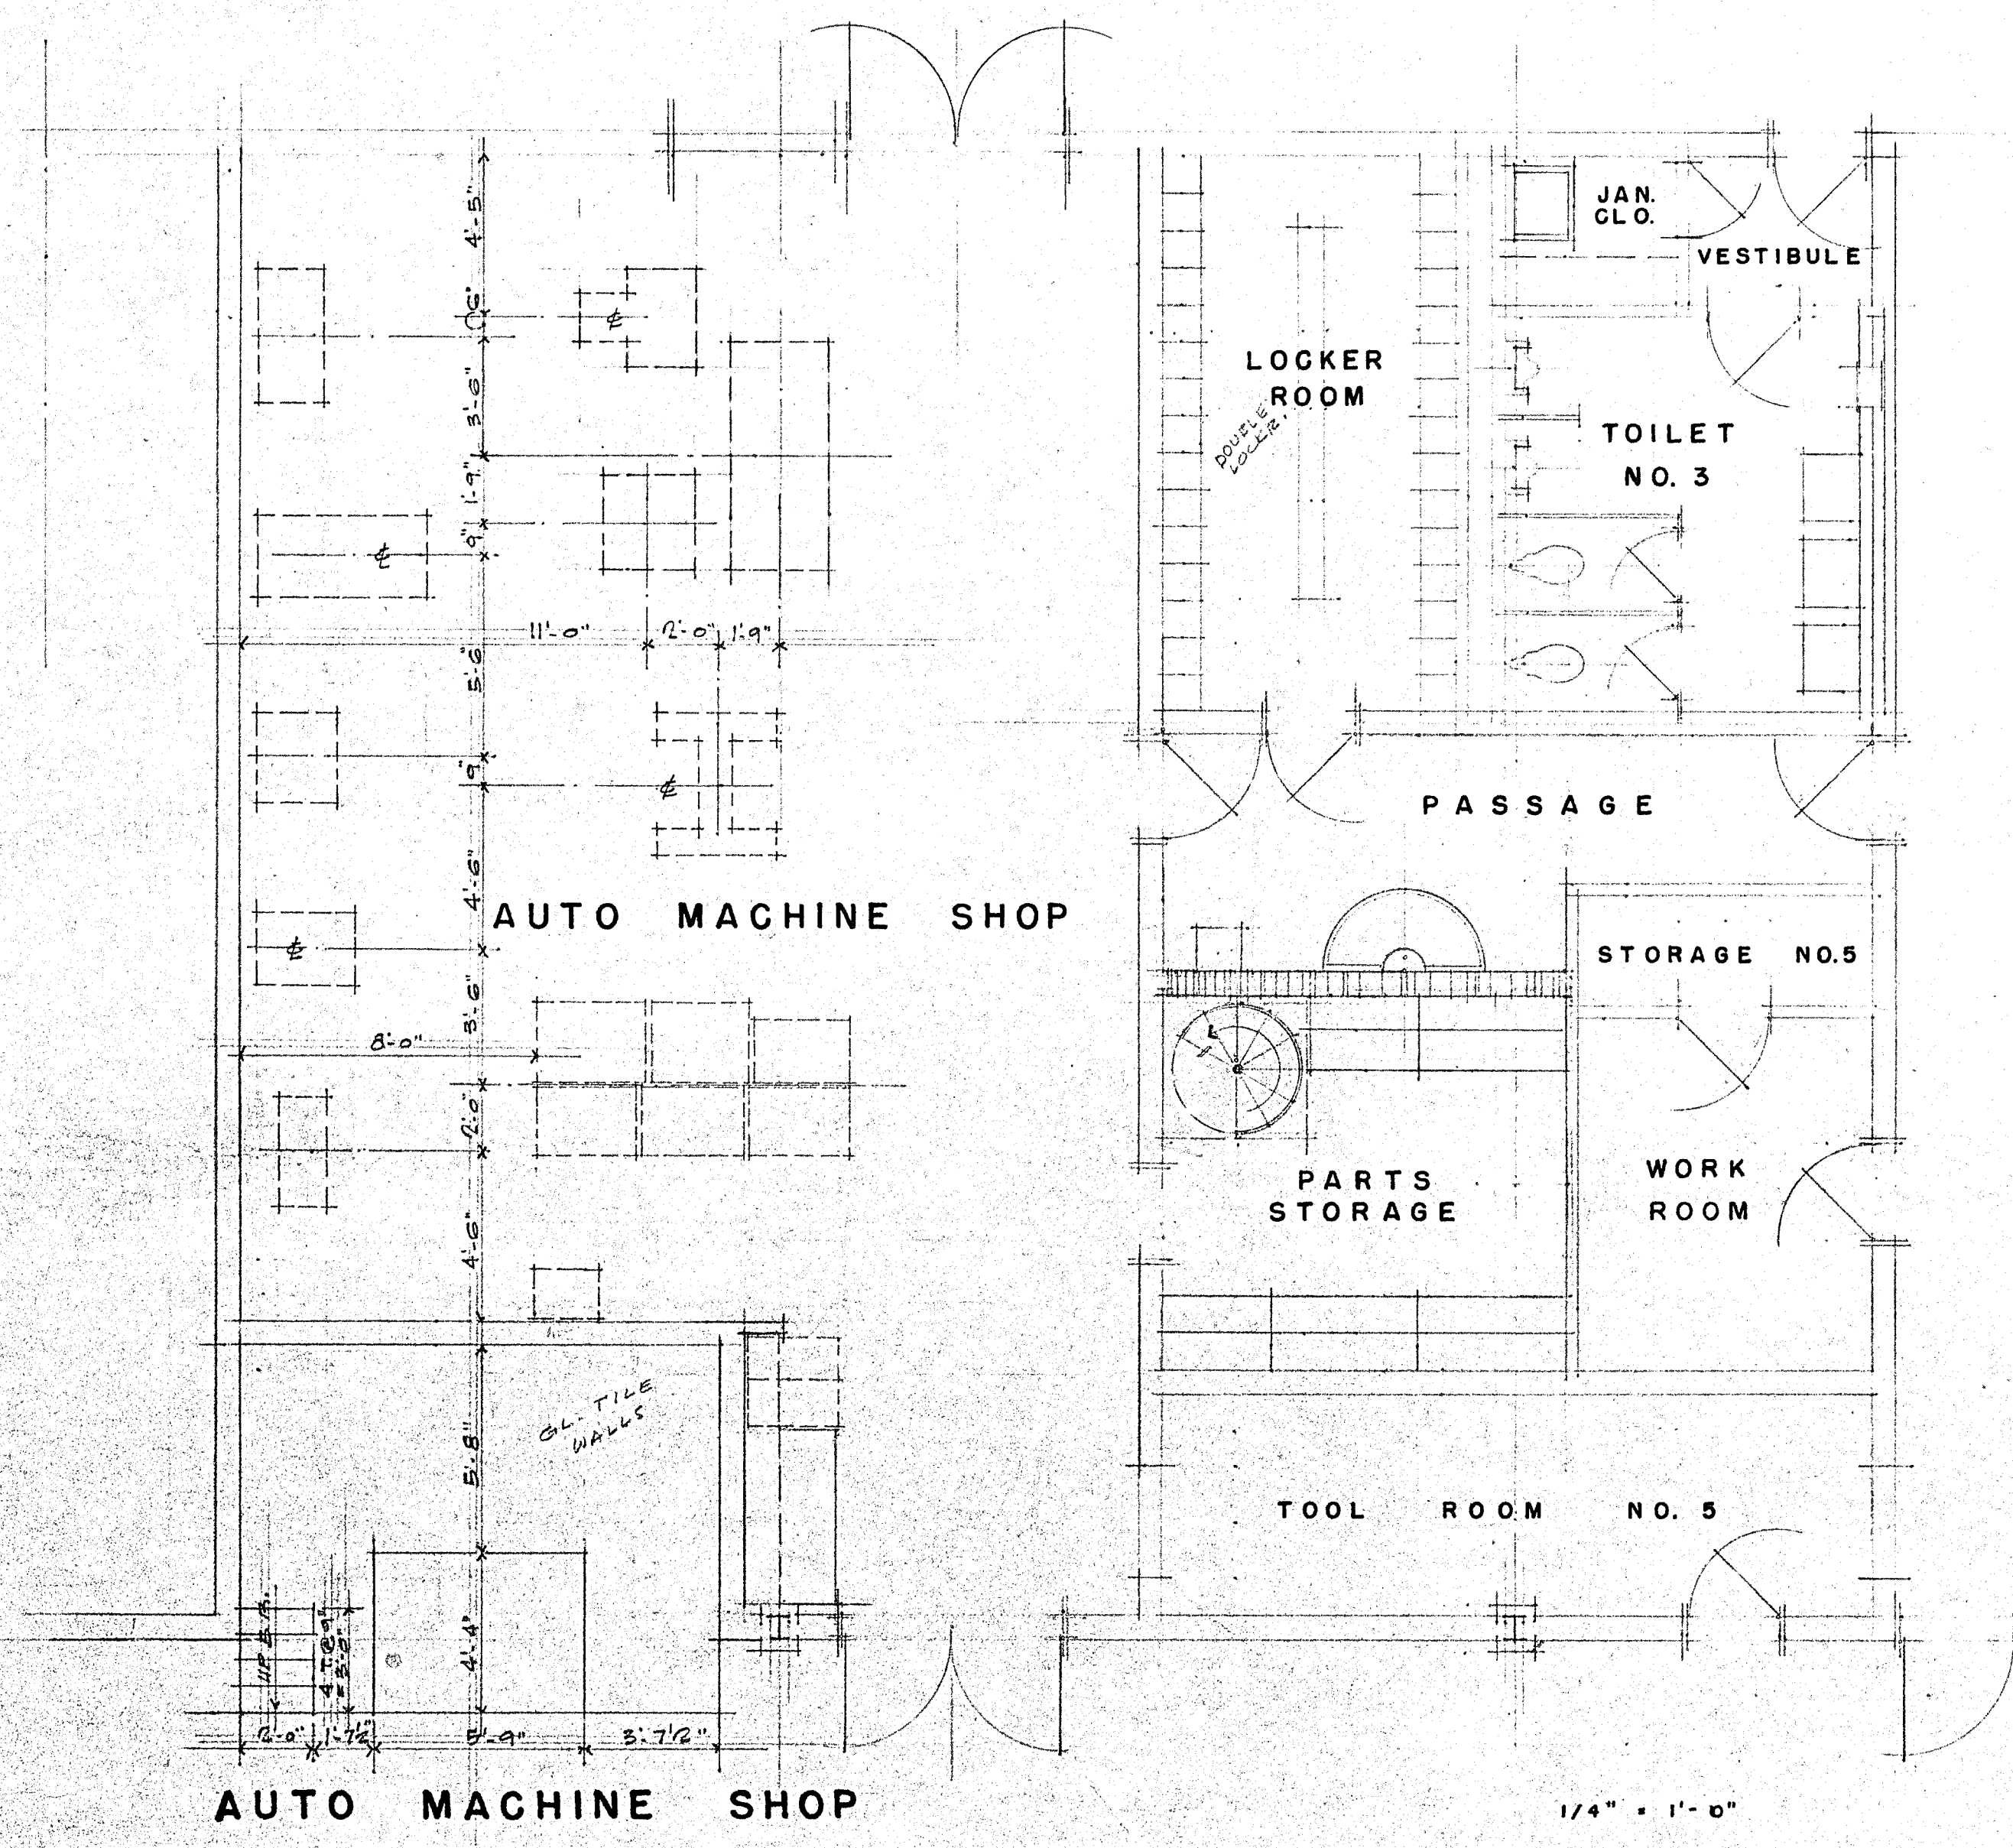

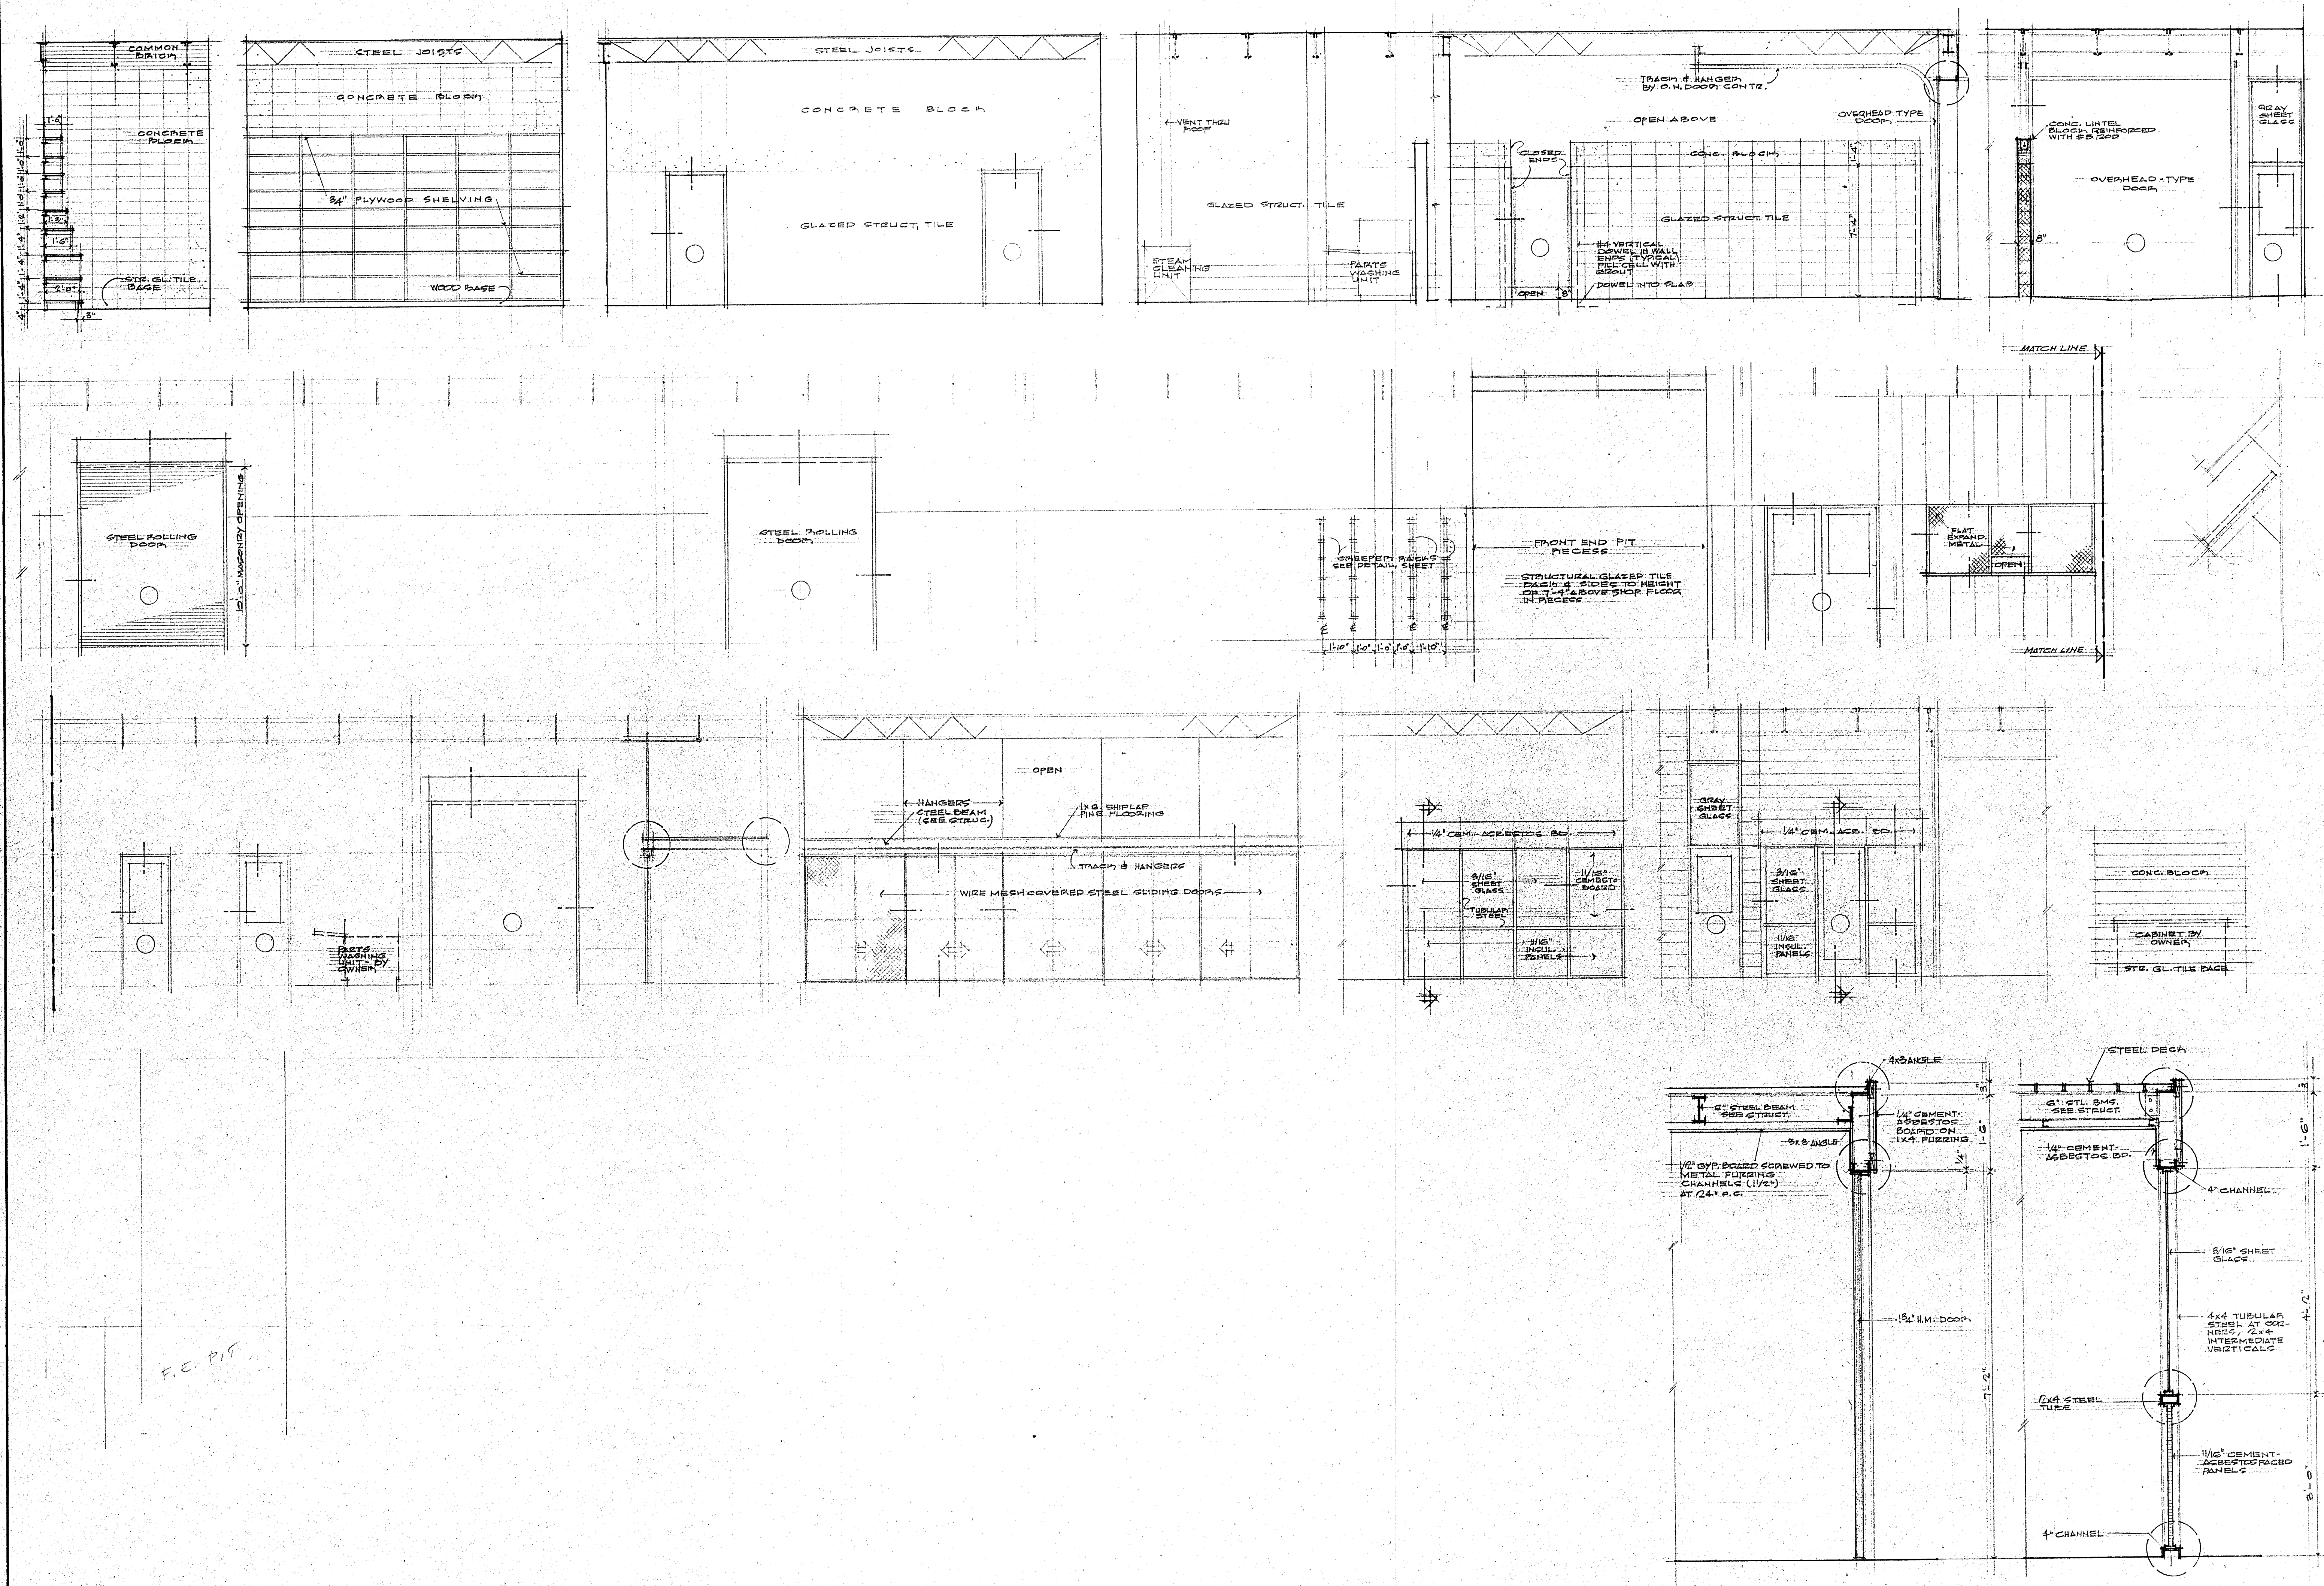

ALLEN & GUINN A.I.A.
 ARCHITECTS
 PETROLEUM BUILDINGS
 LONGVIEW, TEXAS

VOCATIONAL - TECHNICAL BUILDINGS
KILGORE COLLEGE
 KILGORE, TEXAS
 COMM. NO. 6419

A14

DATE: _____ REVISED: _____ DRAWN BY: _____