# NEW MENS' DORMITORY
## FOR
# KILGORE COLLEGE
## KILGORE, TEXAS




LEGEND

PROPERTY LINE

66 EXISTING GRADE CONTOURS

65.05 FINISHED GRADE ELEVATIONS

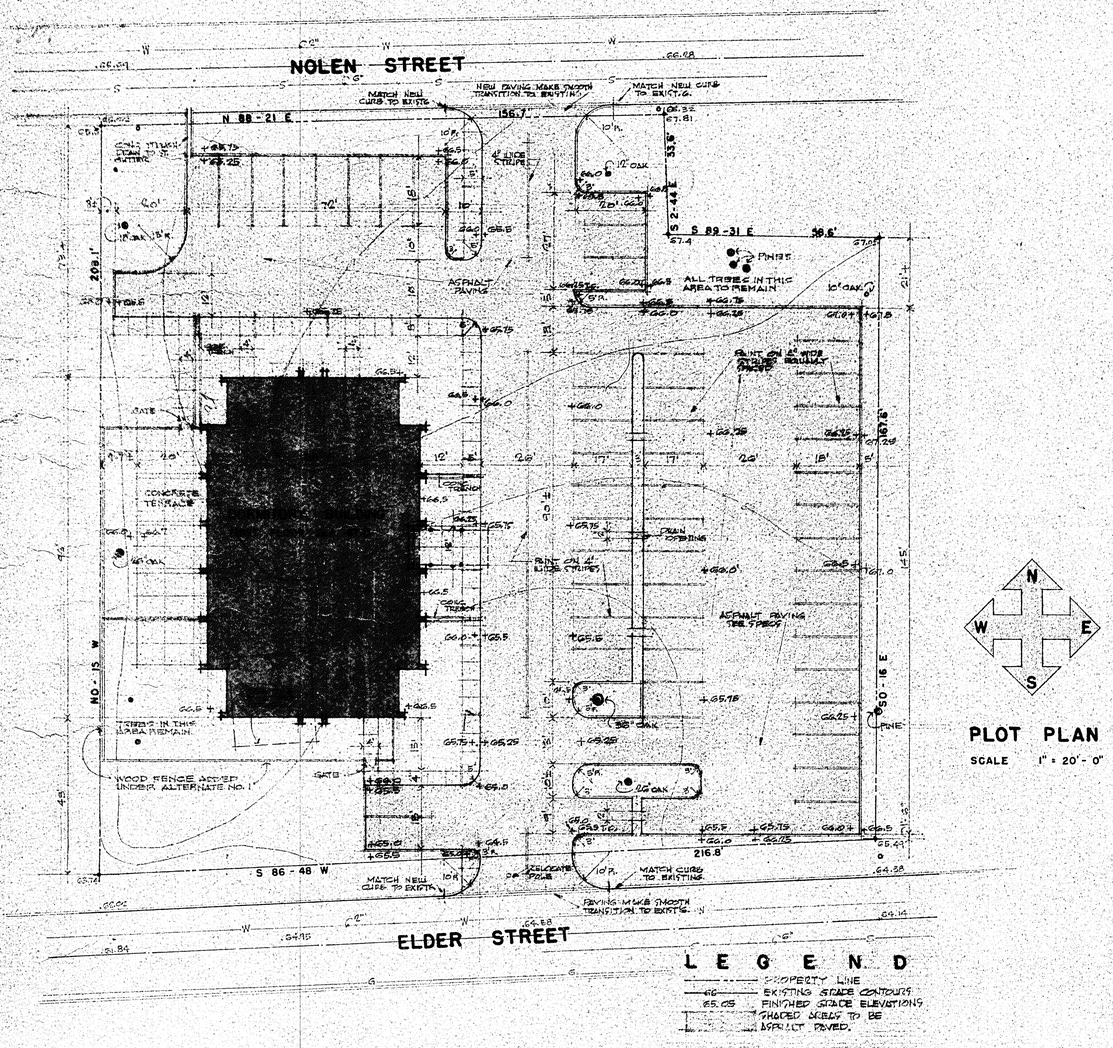SHADED AREAS TO BE ASPHALT PAVED.




PLOT PLAN

SCALE 1" = 20'-0"

## BOARD OF TRUSTEES

| | |
|---|---|
| A. G. MORTON | PRESIDENT |
| DON M. MEABON | VICE PRESIDENT |
| C. K. McCONNICO | SECRETARY |
| H. R. KNAUTH | MEMBER |
| H. L. McKAIG | MEMBER |
| C. C. WILLOUGHBY | MEMBER |
| JOHN T. CRIM, JR. | MEMBER |
| JAMES E. MUCKLEROY | MEMBER |
| BRUCE D. SWAN | MEMBER |

| | |
|---|---|
| COLLEGE PRESIDENT<br>RANDOLPH C. WATSON | EXECUTIVE ASSISTANT<br>JOHN EMORY GASTON |
| COLLEGE DEAN<br>MAYS KENNETH WHITTEN | DIRECTOR OF ADMISSIONS & REGISTRAR<br>STEWART H. McLAURIN |
| ASSISTANT TO THE PRESIDENT<br>AUSTIN S. KAY | ASSISTANT TO THE PRESIDENT<br>MARTHA IVAN |
| DEAN OF STUDENTS<br>FRANK JACKSON | DEAN ENGINEERING - SCIENCE<br>S. L. CANTERBURY |
| BUSINESS MANAGER<br>BERT E. WOODRUFF | DEAN OF EVENING SCHOOL<br>D. D. MEADS |

REGISTERED ARCHITECT STATE OF TEXAS

ALLEN & GUINN A.I.A.
ARCHITECTS
LONGVIEW, TEXAS

DATE: REVISED: DRAWN BY:

NEW MENS' DORMITORY FOR KILGORE COLLEGE 6902

PLOT PLAN

BED ROOM 1
126

BED ROOM 2
128

LIVING ROOM
106

CONCRETE TERRACE

BUILDING LINE

ROOF DRAIN PIPE

CONC. WALK

CONCRETE DRAIN TRENCH

CHECKERED PLATE & FRAME

703

VENDING MACH.
113

VENDING MACHINES BY OTHERS

ELEC. EQUIP.
114

WATER PUMP
115

FAN ROOM
116

CONCRETE

GLOBET
129

STOR.
130

HALL 1
125

BATH
131

HALL 2
133

LIN.
134

BATH 2
132

PTY.
135

704

CLOS.
127

STAIR 1
111

MENS T.
108

STOR.
109

WOMENS T.
107

VEST. 2
106

FOYER
103

802

RICE HOSE CABINET

JANITOR
110

801

COATS

STAIR 2
118

TELEPHONE

ELEVATOR

702

CL.
122

CL.
121

DESK
119

KITCHEN
125

REFRIGERATOR

RANGE

DISHWASHER

LIVING - DINING
123

ENTRY
102

OFFICE
120

VESTIBULE 1
101

ALUMINUM GRILLE SEE INTERIOR ELEVATIONS

LOUNGE
104

LAUNDRY
117

WASHERS & DRYERS BY OTHERS

701

FLOOR DRAIN PIPE

CONCRETE DRAIN TRENCH

STEEL COLUMN

CONCRETE WALL

CHECKERED PLATE & FRAME

FIRST FLOOR PLAN

SCALE 1/4" = 1'-0"

W S N E

ALLEN & GUINN A.I.A.
ARCHITECTS
LONGVIEW, TEXAS

DRAWN BY:

REVISED:

DATE:

MEN'S DORMITORY FOR
KILGORE COLLEGE
KILGORE, TEXAS
COMMISSION NUMBER 6402

FIRST FLOOR PLAN

A2

BED ROOM 1 01
BED ROOM 2 02
BED ROOM 3 03
BED ROOM 4 04
BED ROOM 5 05
BED ROOM 11 11
BED ROOM 14 14
BED ROOM 12 12
BED ROOM 13 13
BED ROOM 6 06
BED ROOM 7 07
BED ROOM 8 08
BED ROOM 9 09
BED ROOM 10 10
BED ROOM 15 15
CORRIDOR 16
CORRIDOR 17
CORRIDOR 18
STAIR 1 20
SHOWER 21
BATH 22
STAIR 2 23
JANITOR 23
ELEVATOR
PIPE SPACE
METAL TOILET PARTITIONS
AIR HANDLING UNITS
704
703
701
801
802

# PLAN OF FLOORS 2 THRU 8

SCALE 1/4" = 1'-0"

ALLEN & GUINN A.I.A.
ARCHITECTS
LONGVIEW, TEXAS

DRAWN BY:
REVISED:
DATE:

MEN'S DORMITORY FOR
KILGORE COLLEGE
KILGORE, TEXAS
COMMISSION NUMBER 6902

PLAN OF FLOORS 2 THRU 8

A3

PENTHOUSE PLAN

SCALE 1/4" = 1'-0"




401 COOLING TOWER ENCLOSURE WALL




402 WALL BETWEEN COOLING TOWER & EQUIPMENT ROOM

1/2" = 1'-0"

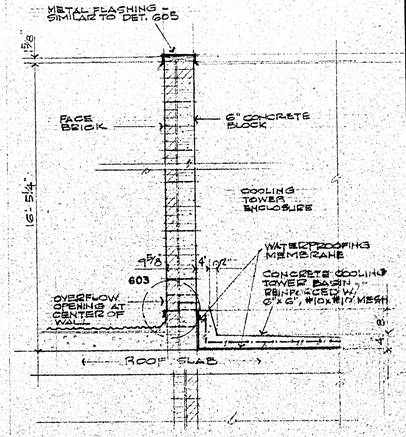ALLEN & GUINN A.I.A.
ARCHITECTS
LONGVIEW, TEXAS

DATE: REVISED: DRAWN BY:

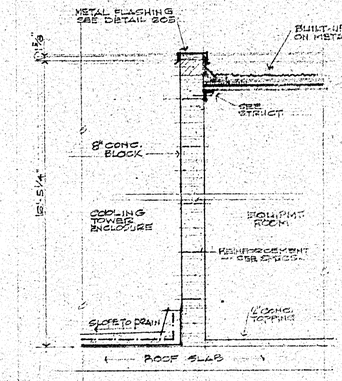MENS' DORMITORY FOR
KILGORE COLLEGE
KILGORE, TEXAS
COMMISSION NUMBER 6902

PENTHOUSE PLAN

A4




ELEV. OF ENTRY CANOPY 1/4"= 1'-0"







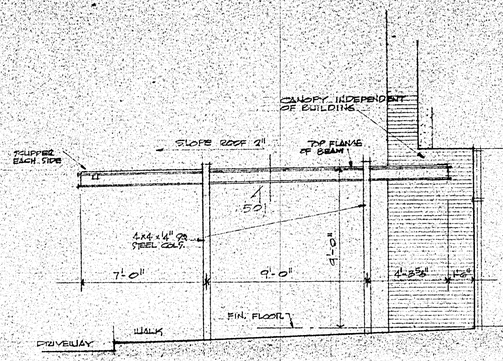


**CANOPY SCUPPER DETAIL**

PROVIDE ONE EACH SIDE OF CANOPY PER ELEVATION

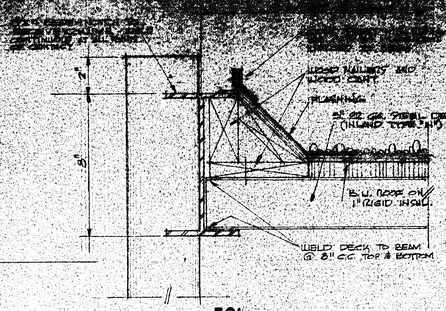SCALE 3"= 1'-0"

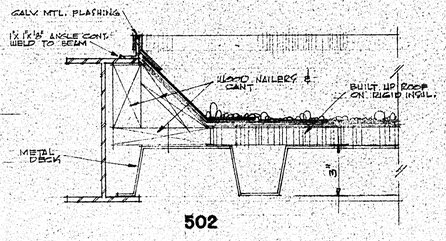


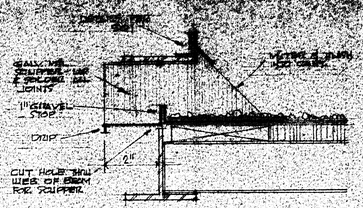**EAST ELEVATION**

1/8" = 1'-0"




**SOUTH ELEVATION**

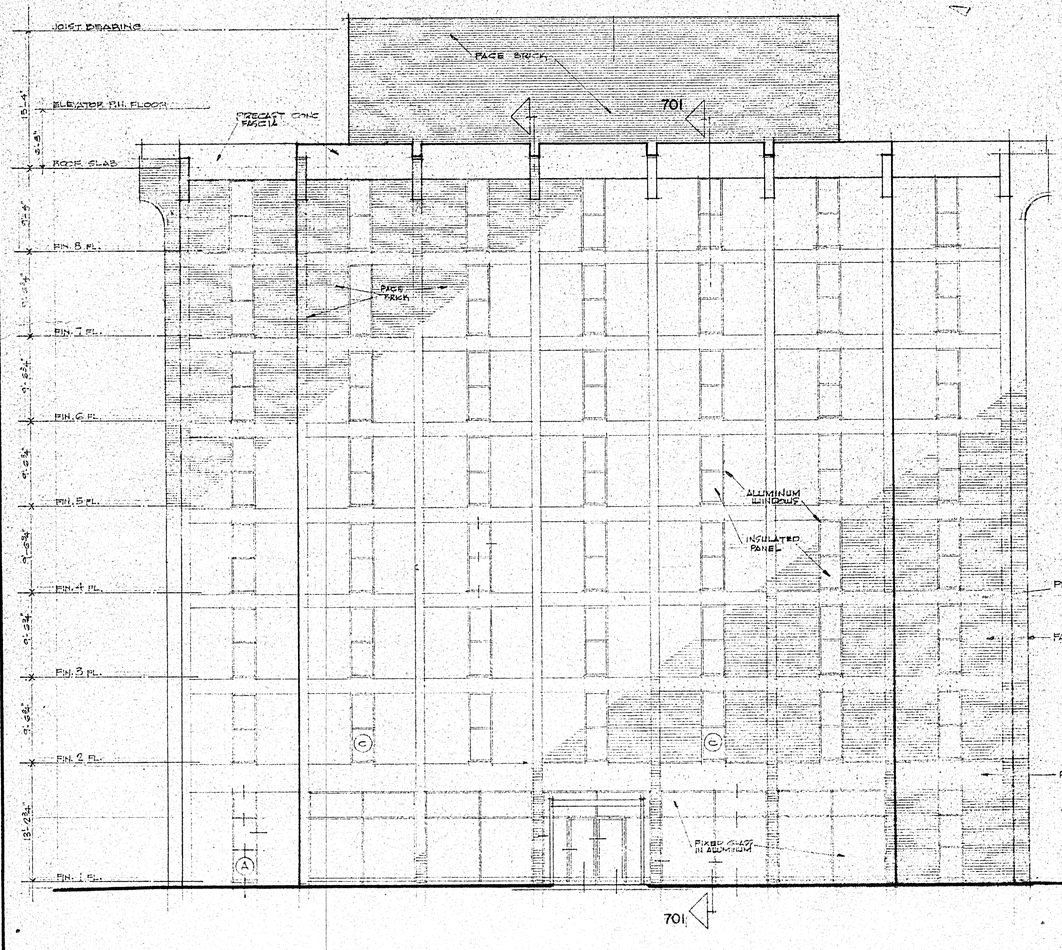1/8" = 1'-0"

ALLEN & GUINN A.I.A.
ARCHITECTS
LONGVIEW, TEXAS

DATE: REVISED: DRAWN BY:

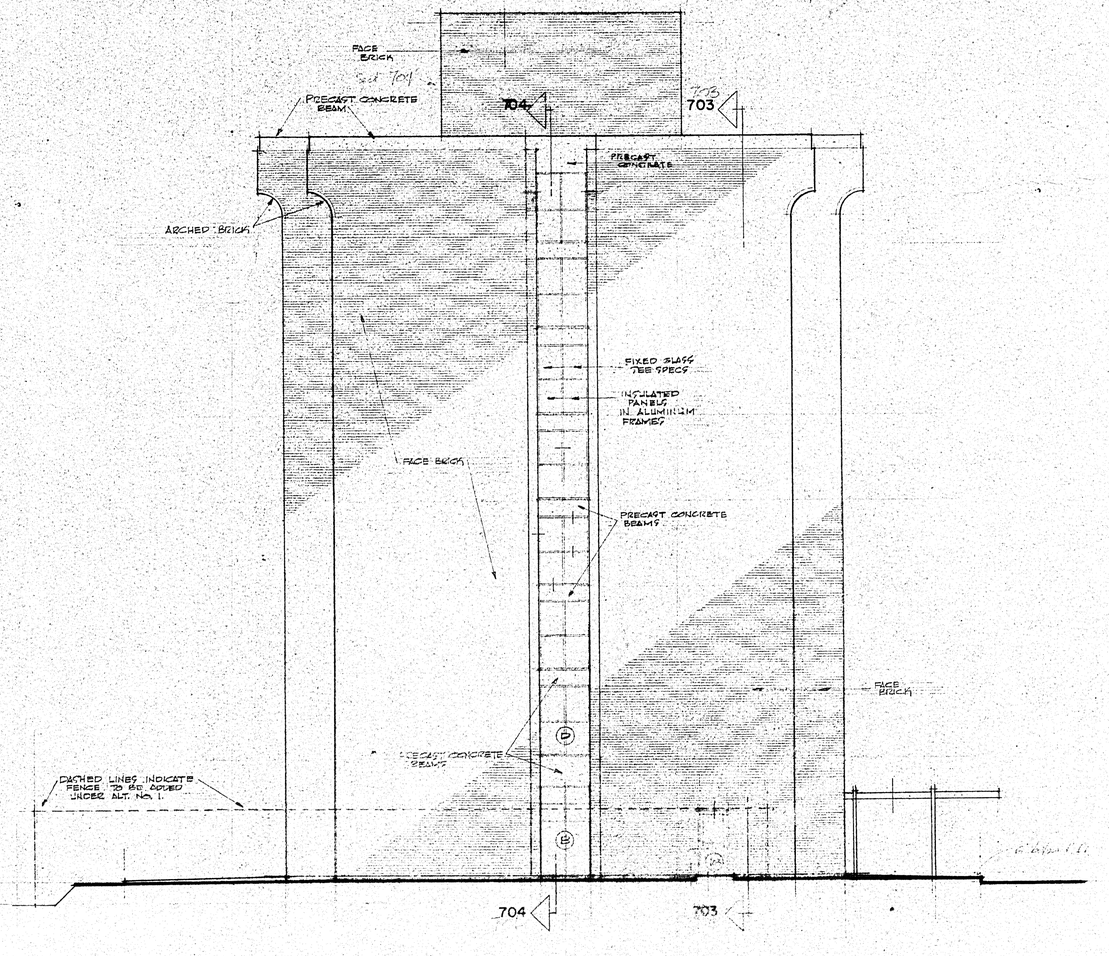MENS' DORMITORY FOR
KILGORE COLLEGE
KILGORE, TEXAS
COMMISSION NUMBER 6902

EXTERIOR ELEVATIONS

A5




601 TYPICAL FASCIA




602 FASCIA NOTCH

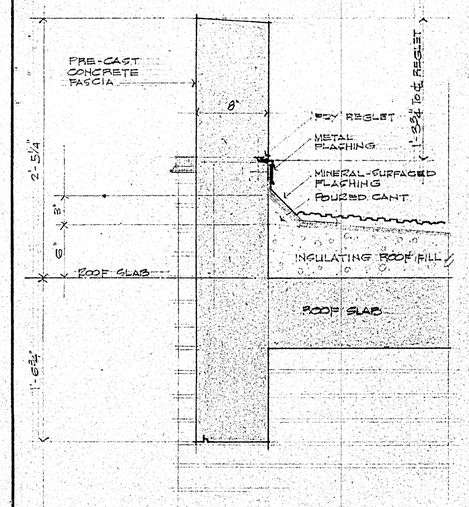


603 BASE FLASHING AT PENTHOUSE

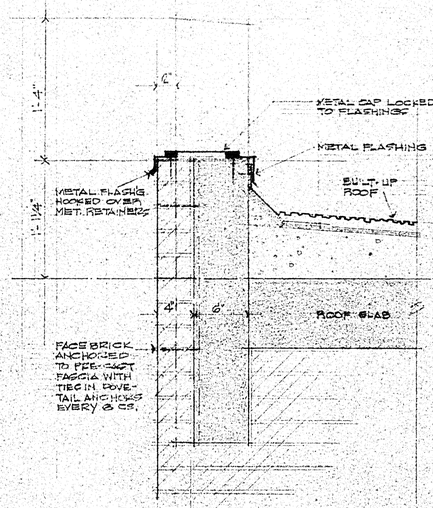


604 NORTH AND SOUTH COPING DETAIL

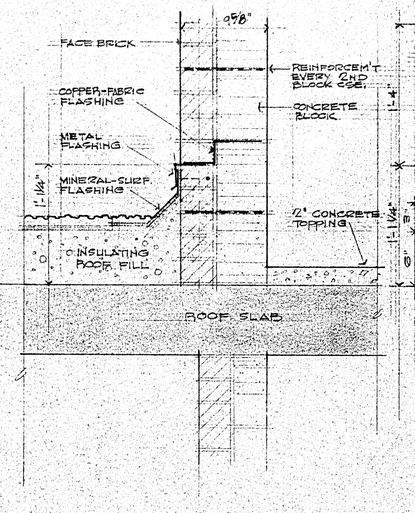


605 PENTHOUSE COPING

606 PENTHOUSE COPING AT D.S

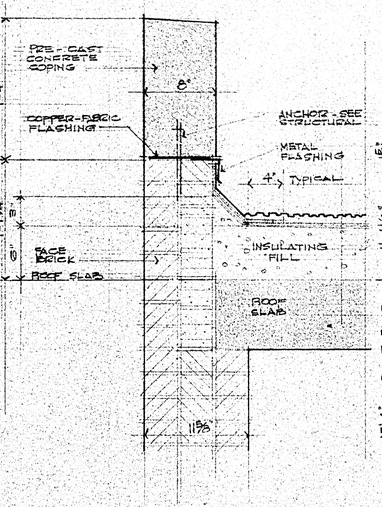SCALE 1 1/2" = 1'-0"

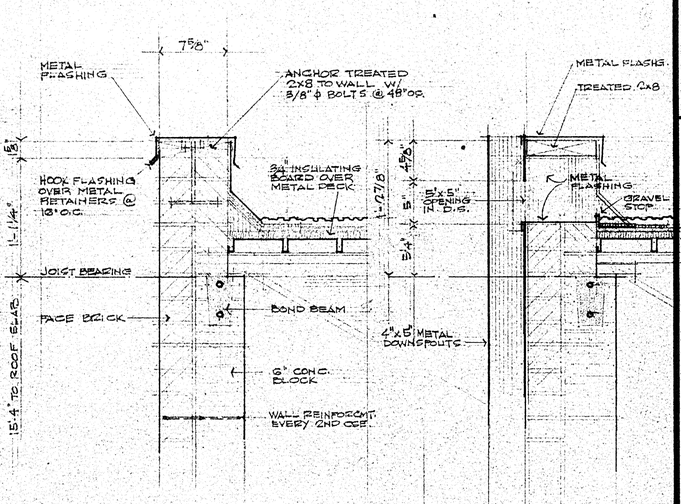


WEST ELEVATION

1/8" = 1'-0"




NORTH ELEVATION

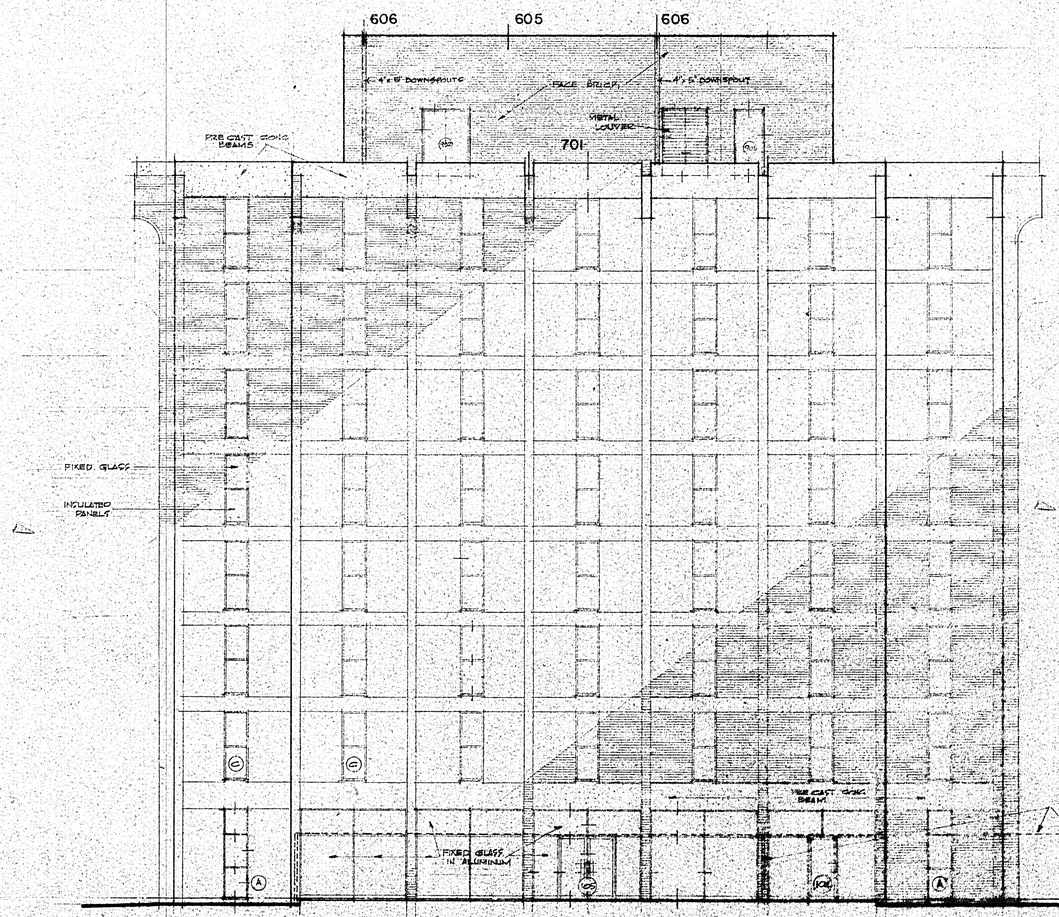1/8" = 1'-0"


ALLEN & GUINN A.I.A.
ARCHITECTS
LONGVIEW, TEXAS


DATE: | REVISED: | DRAWN BY:

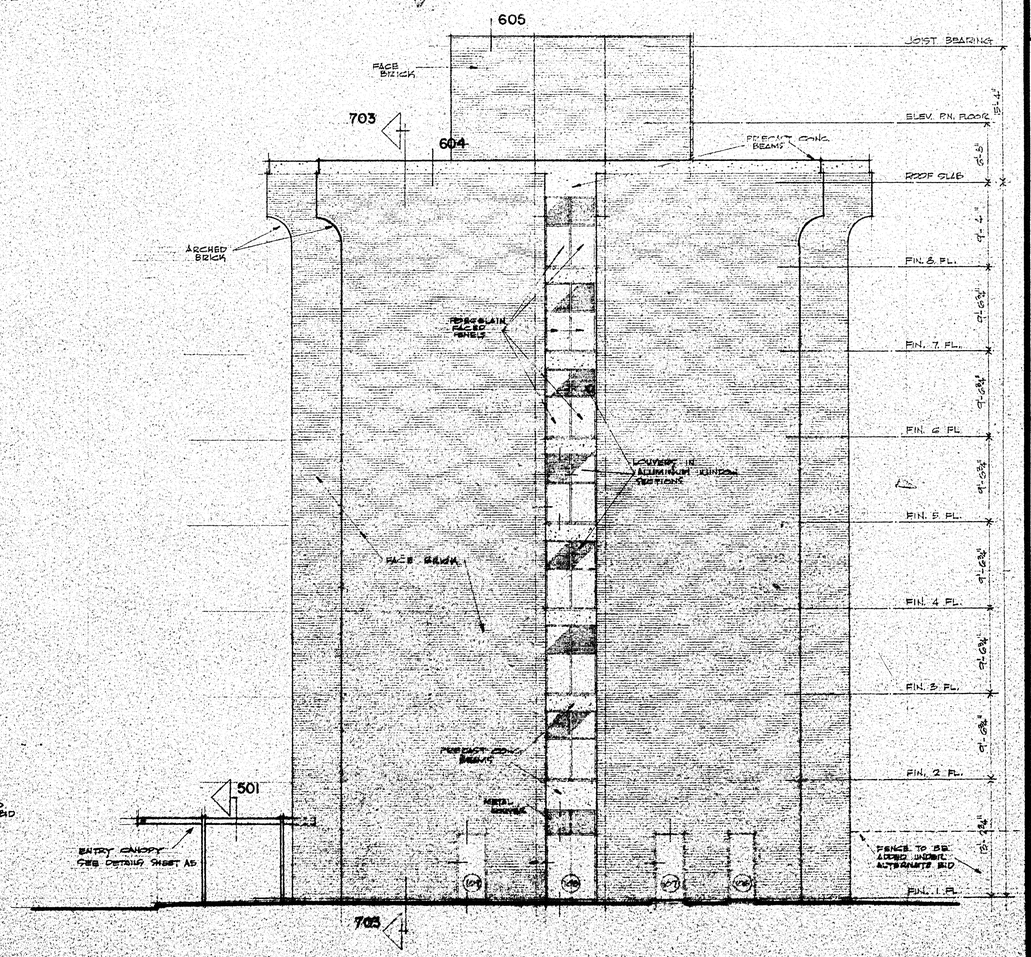FOR

MENS' DORMITORY

KILGORE COLLEGE

KILGORE, TEXAS COMMISSION NUMBER 6902

EXTERIOR ELEVATIONS

A6




701 TYPICAL SECTION AT EAST AND WEST EXTERIOR WALLS




703 TYPICAL SECTION AT NORTH AND SOUTH EXTERIOR WALLS

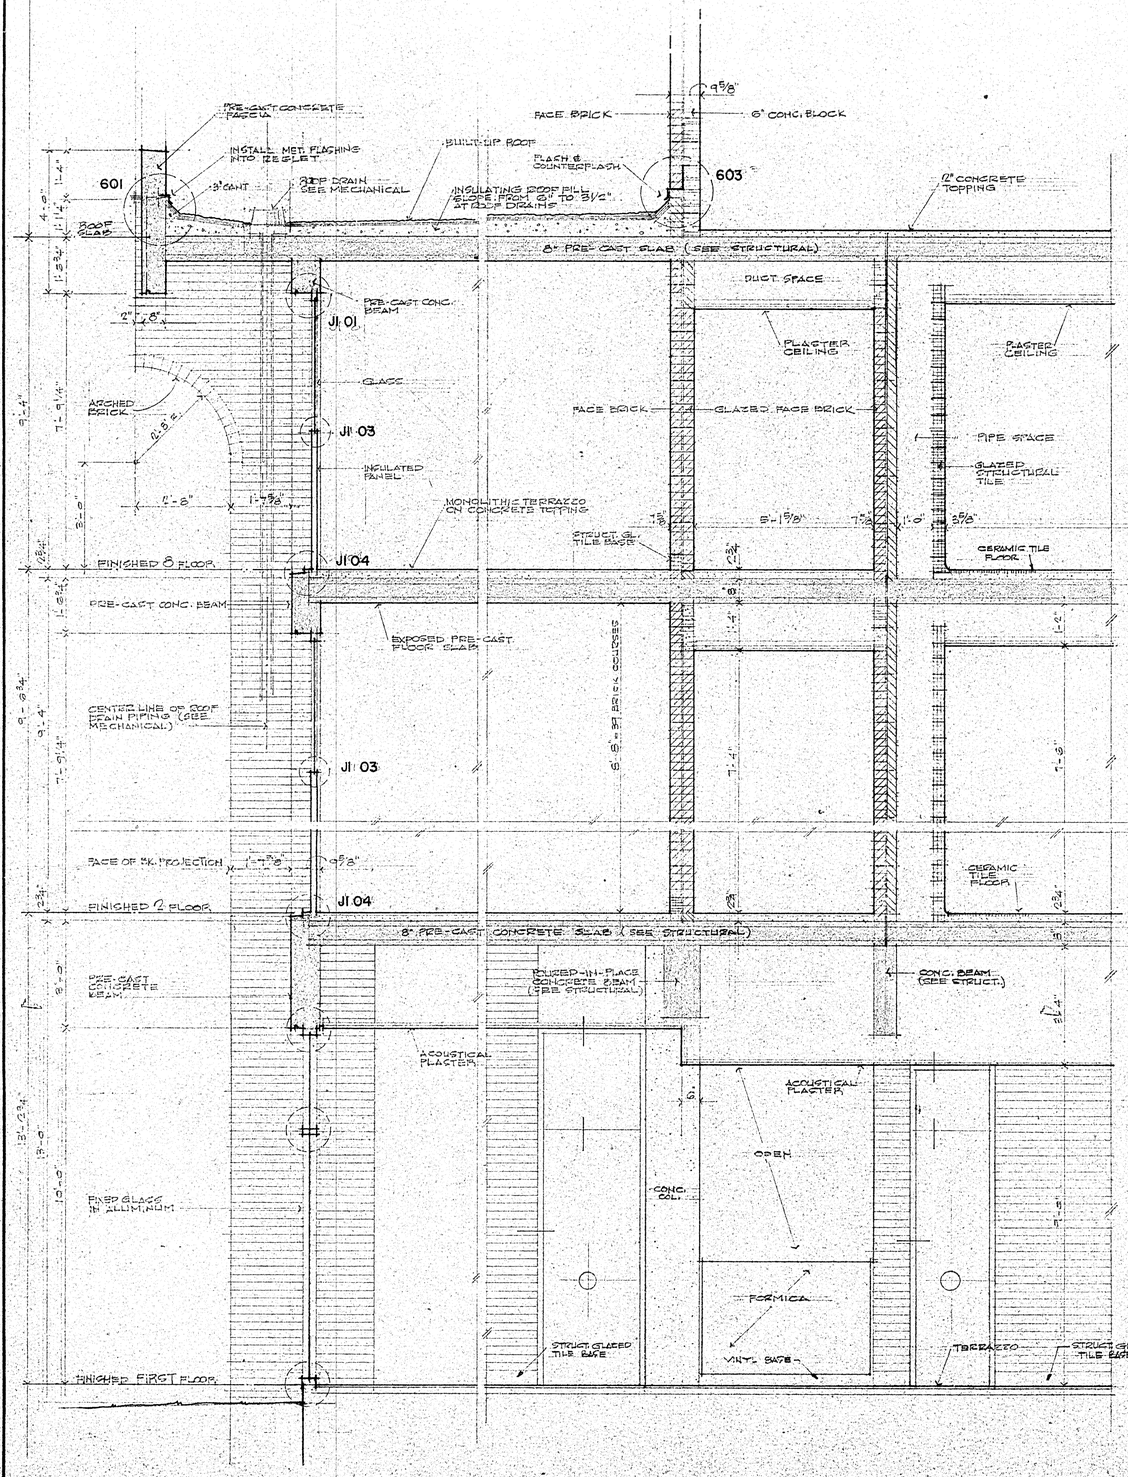


704 SECTION THRU SOUTH WALL AT "B" AND "D" WINDOWS

ALLEN & GUINN A.I.A.
ARCHITECTS
LONGVIEW, TEXAS

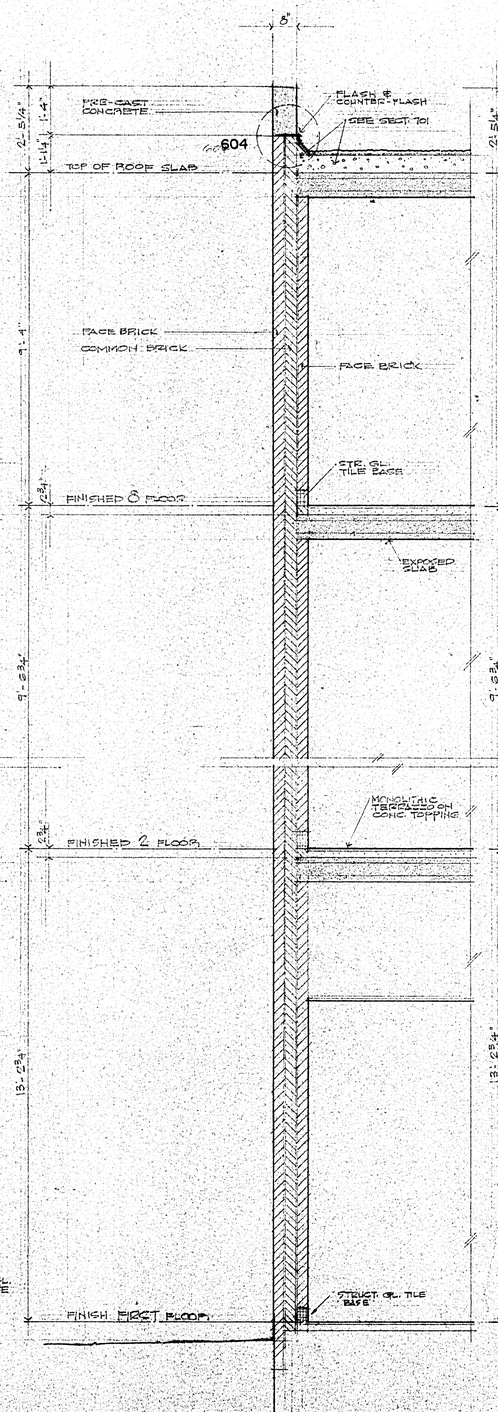DATE: | REVISED: | DRAWN BY:

MEN'S DORMITORY FOR
KILGORE COLLEGE
KILGORE, TEXAS COMMISSION NUMBER 6902

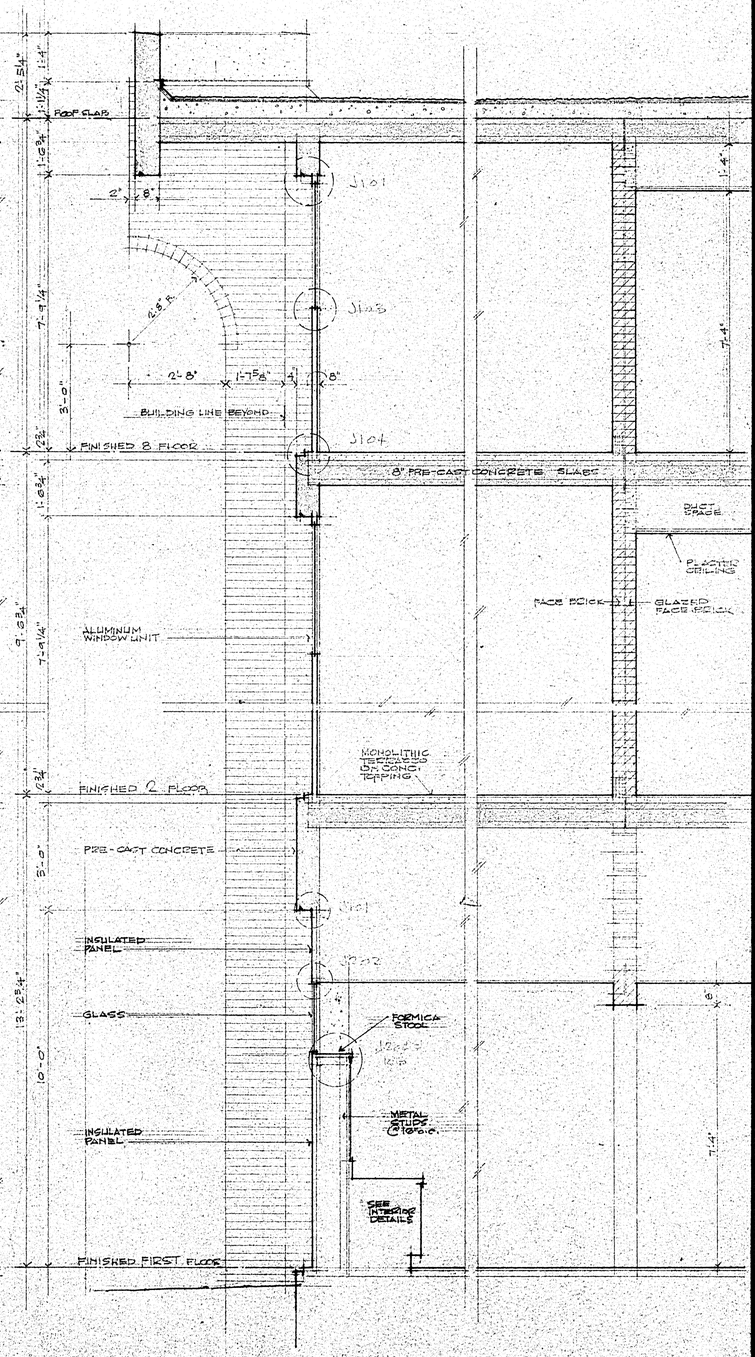A7




801 SECTION THRU ELEVATOR SHAFT

1/2" = 1'-0"




803 LADDER TO ELEVATOR PLATFORM

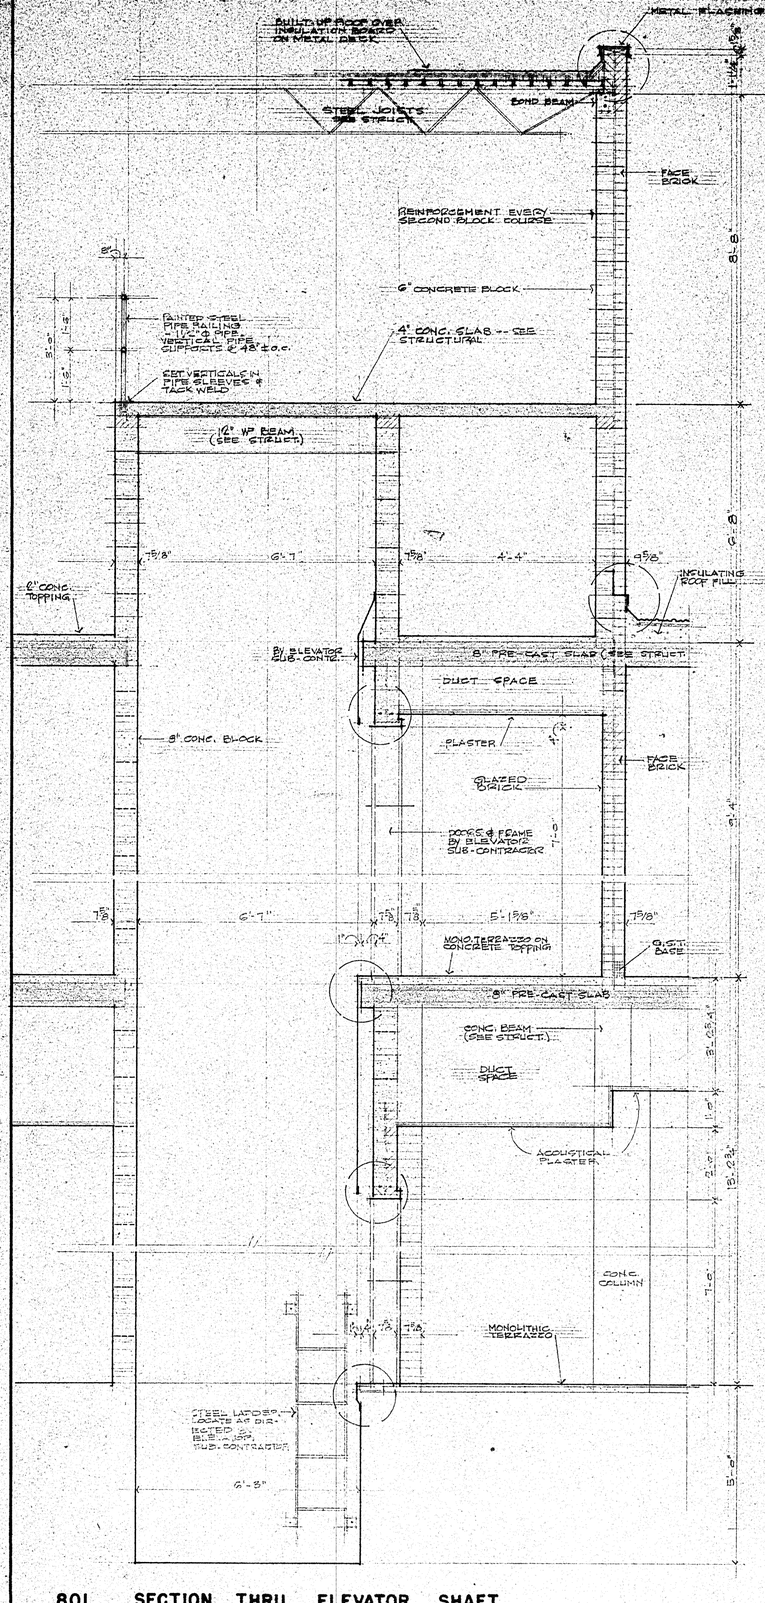1/2" = 1'-0"




804

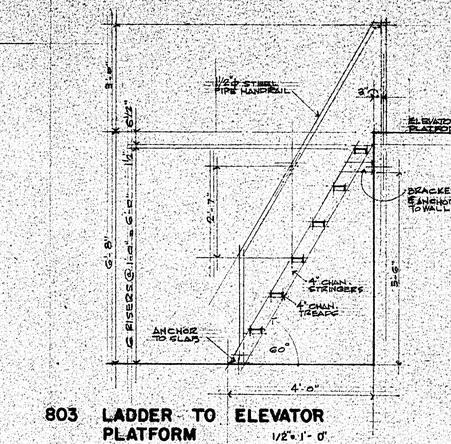PLAN AT FLOORS 2 THRU 8

1/2" = 1'-0"

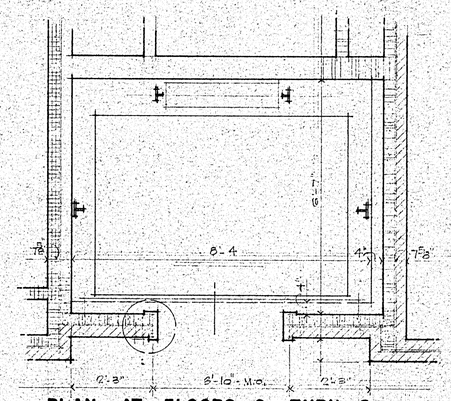


PLAN AT FIRST FLOOR

1/2" = 1'-0"




802 SECTION THRU STAIR 2

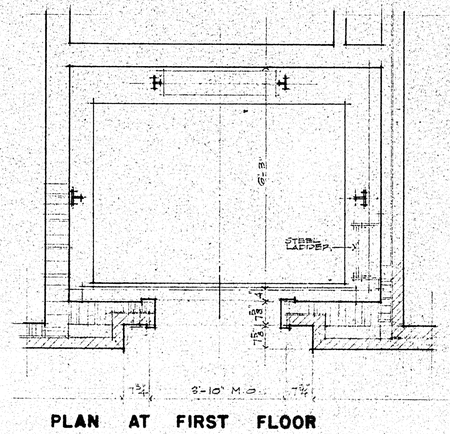SECTION THRU STAIR 1 SIMILAR

1/2" = 1'-0"

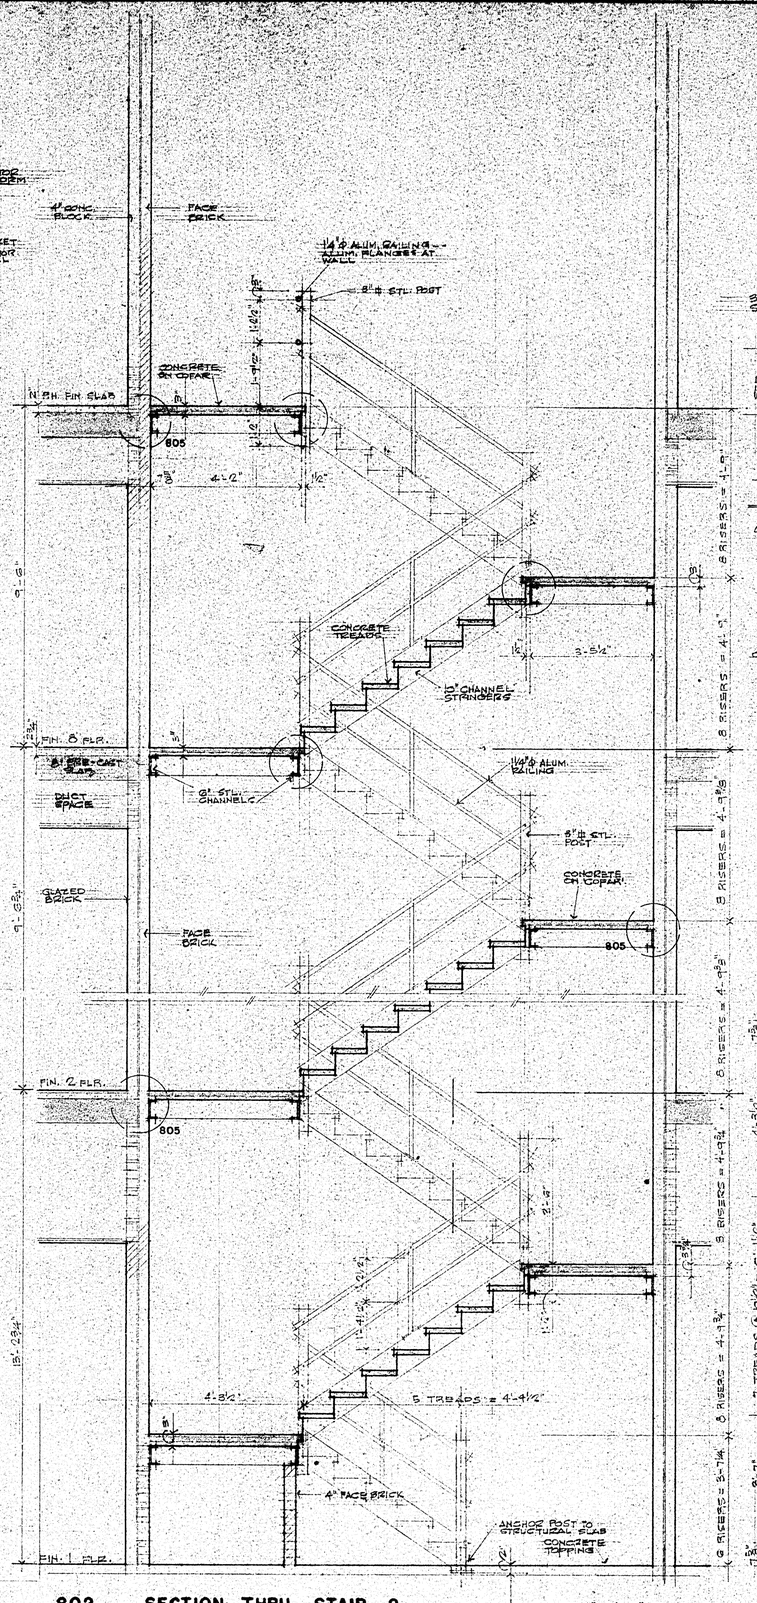


RAILING DETAIL

809

DETAILS 1 1/2" = 1'-0"

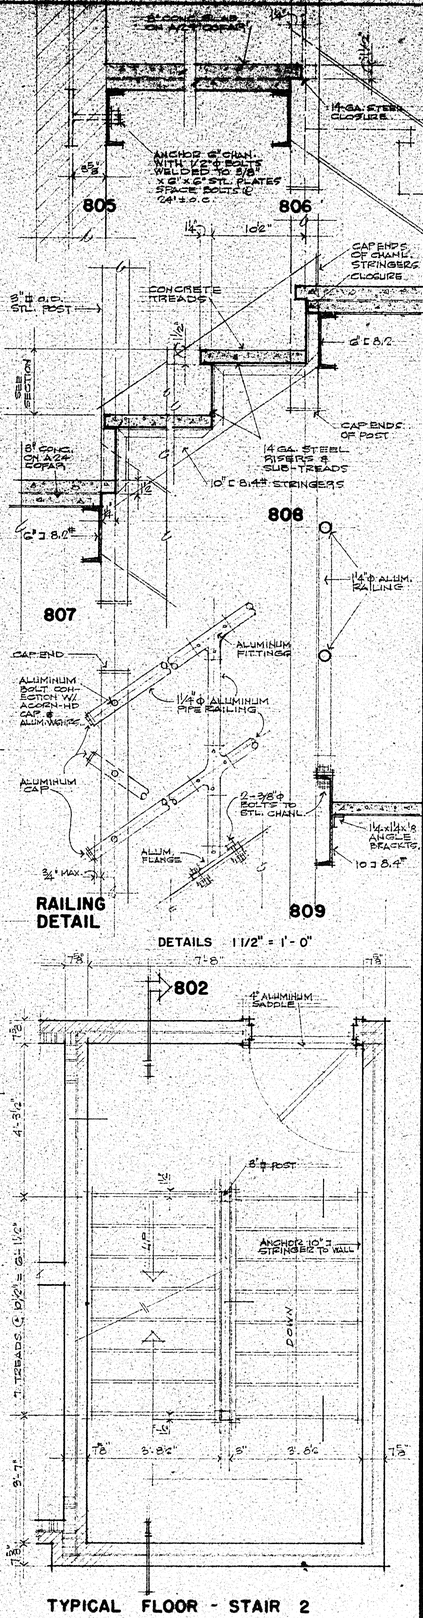


TYPICAL FLOOR - STAIR 2

1/2" = 1'-0"

ALLEN & GUINN A.I.A.
ARCHITECTS
LONGVIEW, TEXAS

DATE: | REVISED: | DRAWN BY:

FOR

MENS' DORMITORY

KILGORE COLLEGE

KILGORE, TEXAS

COMMISSION NUMBER 6902

ELEVATOR DETAILS

A8

HIDDWAYS 10014 253 468




VESTIBULE 1 EAST




ENTRY & FOYER SOUTH

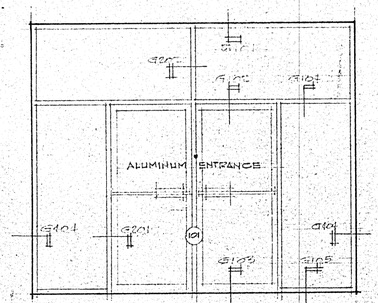


FOYER NORTH

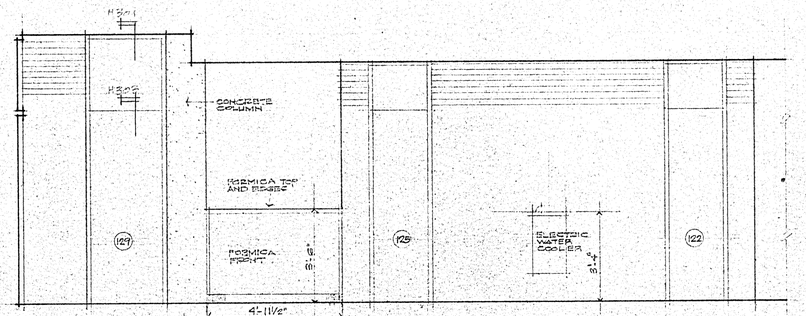


LAUNDRY SOUTH

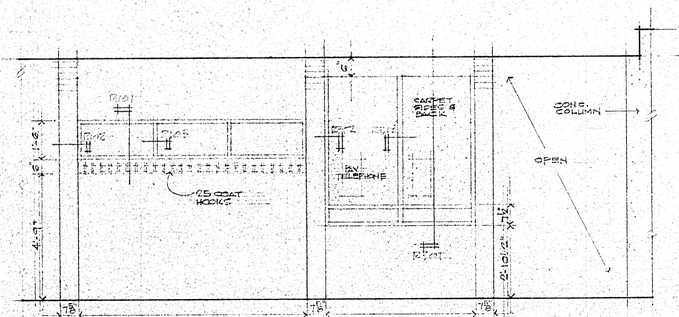


LOUNGE WEST

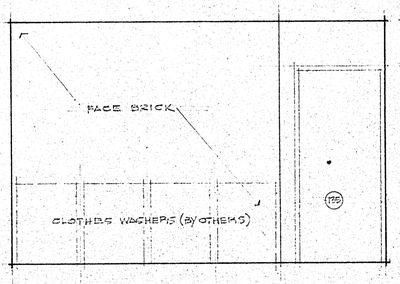


LOUNGE
LIVING ROOM SOUTH

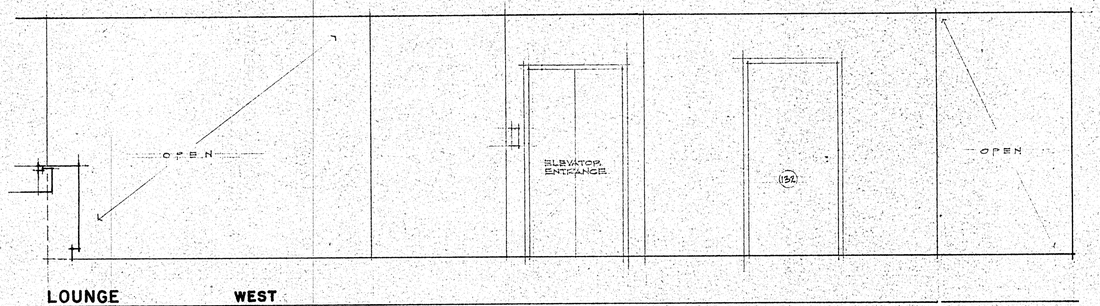


LIVING ROOM EAST

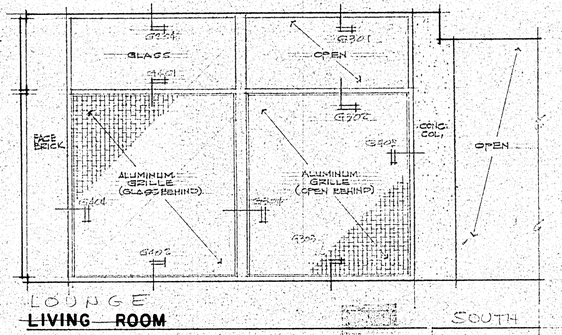


VENDING MACHINE EAST

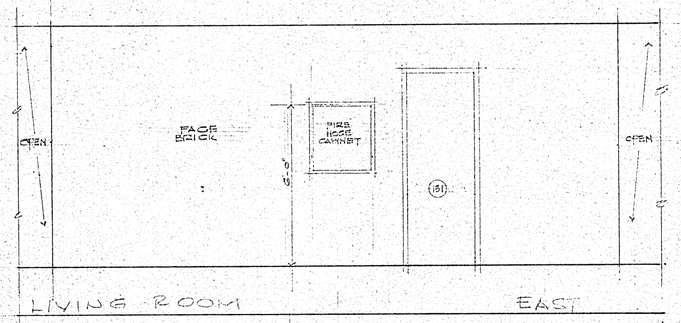


WOMENS T. WEST

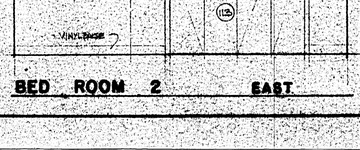


MENS T. EAST

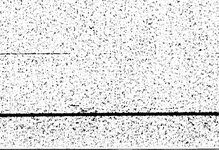


DESK NORTH

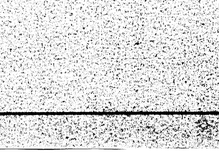


SOUTH

LIVING - DINING NORTH

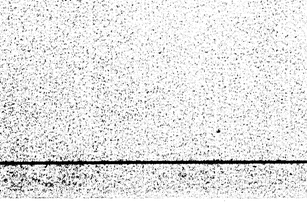


BED ROOM 1 EAST

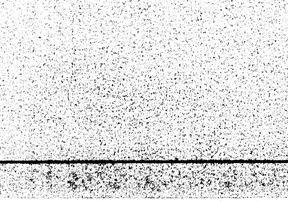


KITCHEN SOUTH

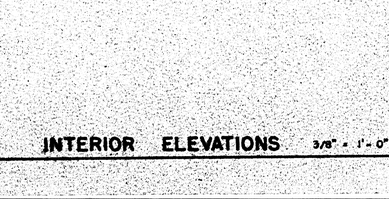


EAST

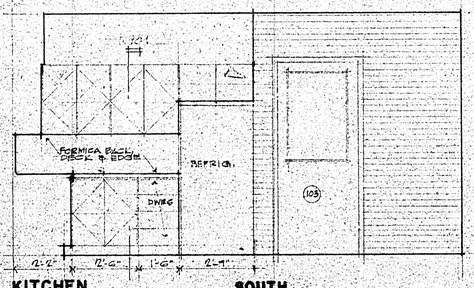


NORTH

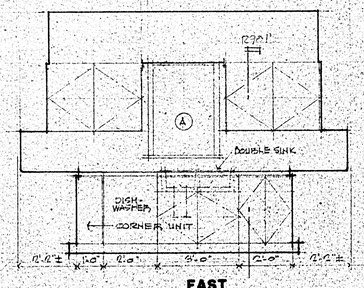


PANTRY N.

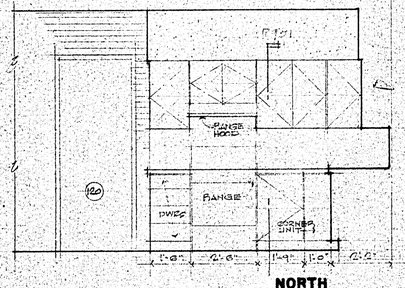


BATH 2 SOUTH NORTH




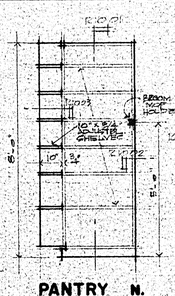


BATH 1 SOUTH

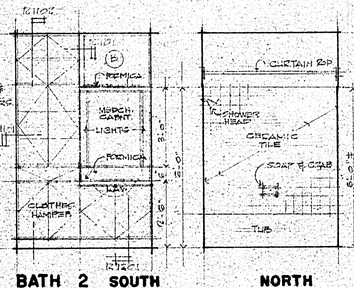


BED ROOM 2 EAST

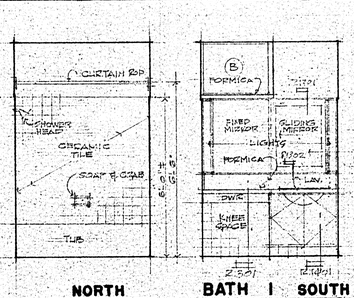INTERIOR ELEVATIONS 3/8" = 1'-0"

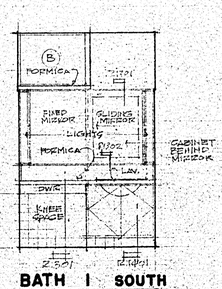REGISTERED ARCHITECT STATE OF TEXAS

ALLEN & GUINN A.I.A.
ARCHITECTS
LONGVIEW, TEXAS

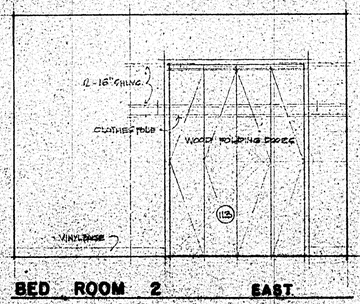DATE: REVISED: DRAWN BY:

FOR
MENS' DORMITORY
KILGORE COLLEGE
KILGORE, TEXAS
COMMISSION NUMBER 6902

FIRST FLOOR INTERIOR ELEVATIONS

A9




TYPICAL BED ROOM CABINET WALL




DESK WALL

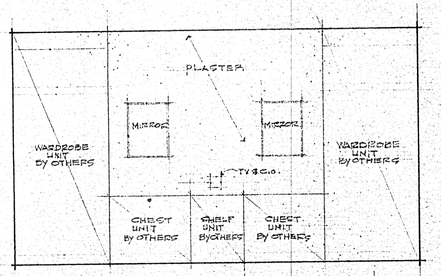


CORRIDOR WALL

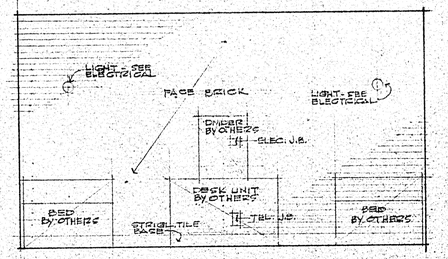


WINDOW WALL

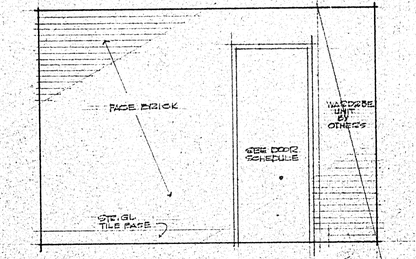


BED ROOMS 11,12,&13 CORRIDOR WALL
(BED ROOMS 14 & 15 SIMILAR)

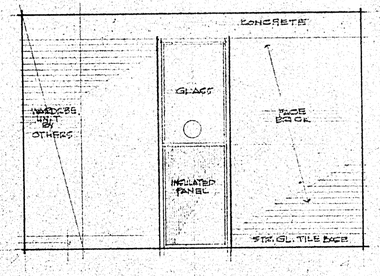


BED ROOM 12 WINDOW WALL

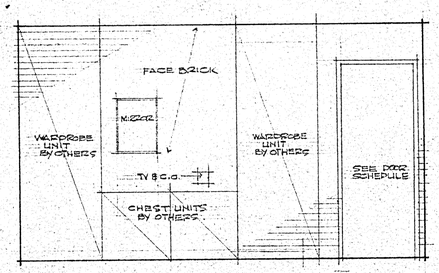


CORRIDOR 16 PART EAST WALL

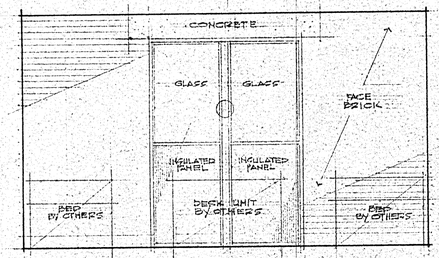


CORRIDOR 17 PART WEST WALL

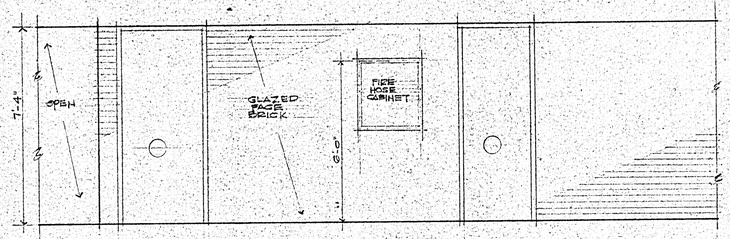


SHOWER WEST BATH WEST

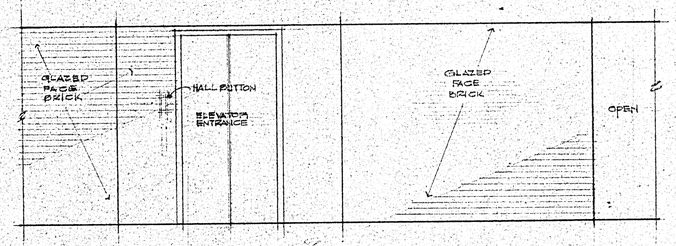


BATH EAST

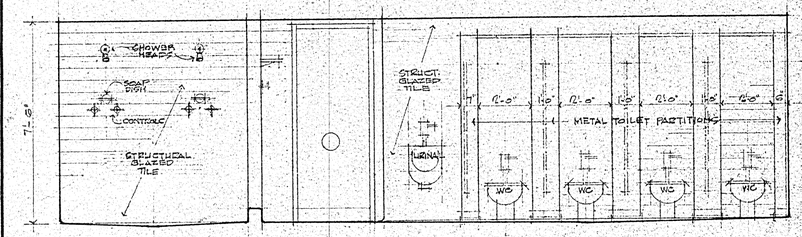


SOUTH




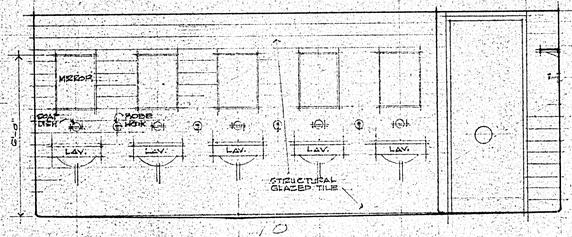


JANITOR NORTH EAST

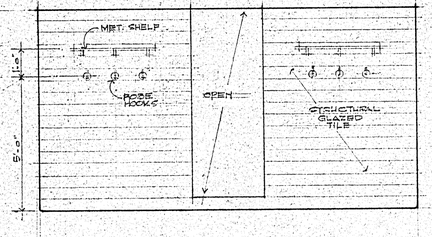INTERIOR ELEVATIONS 3/8" = 1'-0"


REGISTERED ARCHITECT STATE OF TEXAS

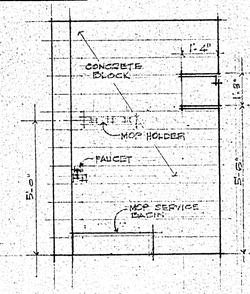ALLEN & GUINN A.I.A.
ARCHITECTS
LONGVIEW, TEXAS

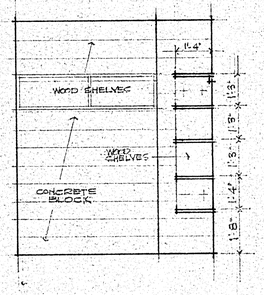DATE: REVISED: DRAWN BY:


MENS' DORMITORY FOR
KILGORE COLLEGE
KILGORE, TEXAS
COMMISSION NUMBER 6902

FLOORS 2 THRU 8
INTERIOR ELEVATIONS

A10

BROADWAY'S 1000H 4-68

| FOOTING REINF. KEY | | |
|---|---|---|
| SHAFT DIA. | VERT. REINF. | #3 TIES @ |
| | | |
| | | |
| | | |
| | | |
| | | |
| | | |

SHAFT DIA.
BASE DIA.
SEE PLAN FOR LOCATION




## TYPICAL DRILLED FOOTING




## FOUNDATION & IST FLOOR FRAMING PLAN

SCALE: 1/4" = 1'-0"

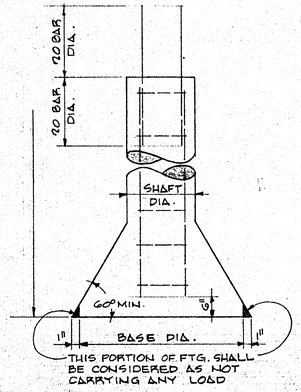


ALLEN & GUINN A.I.A.
ARCHITECTS
LONGVIEW, TEXAS

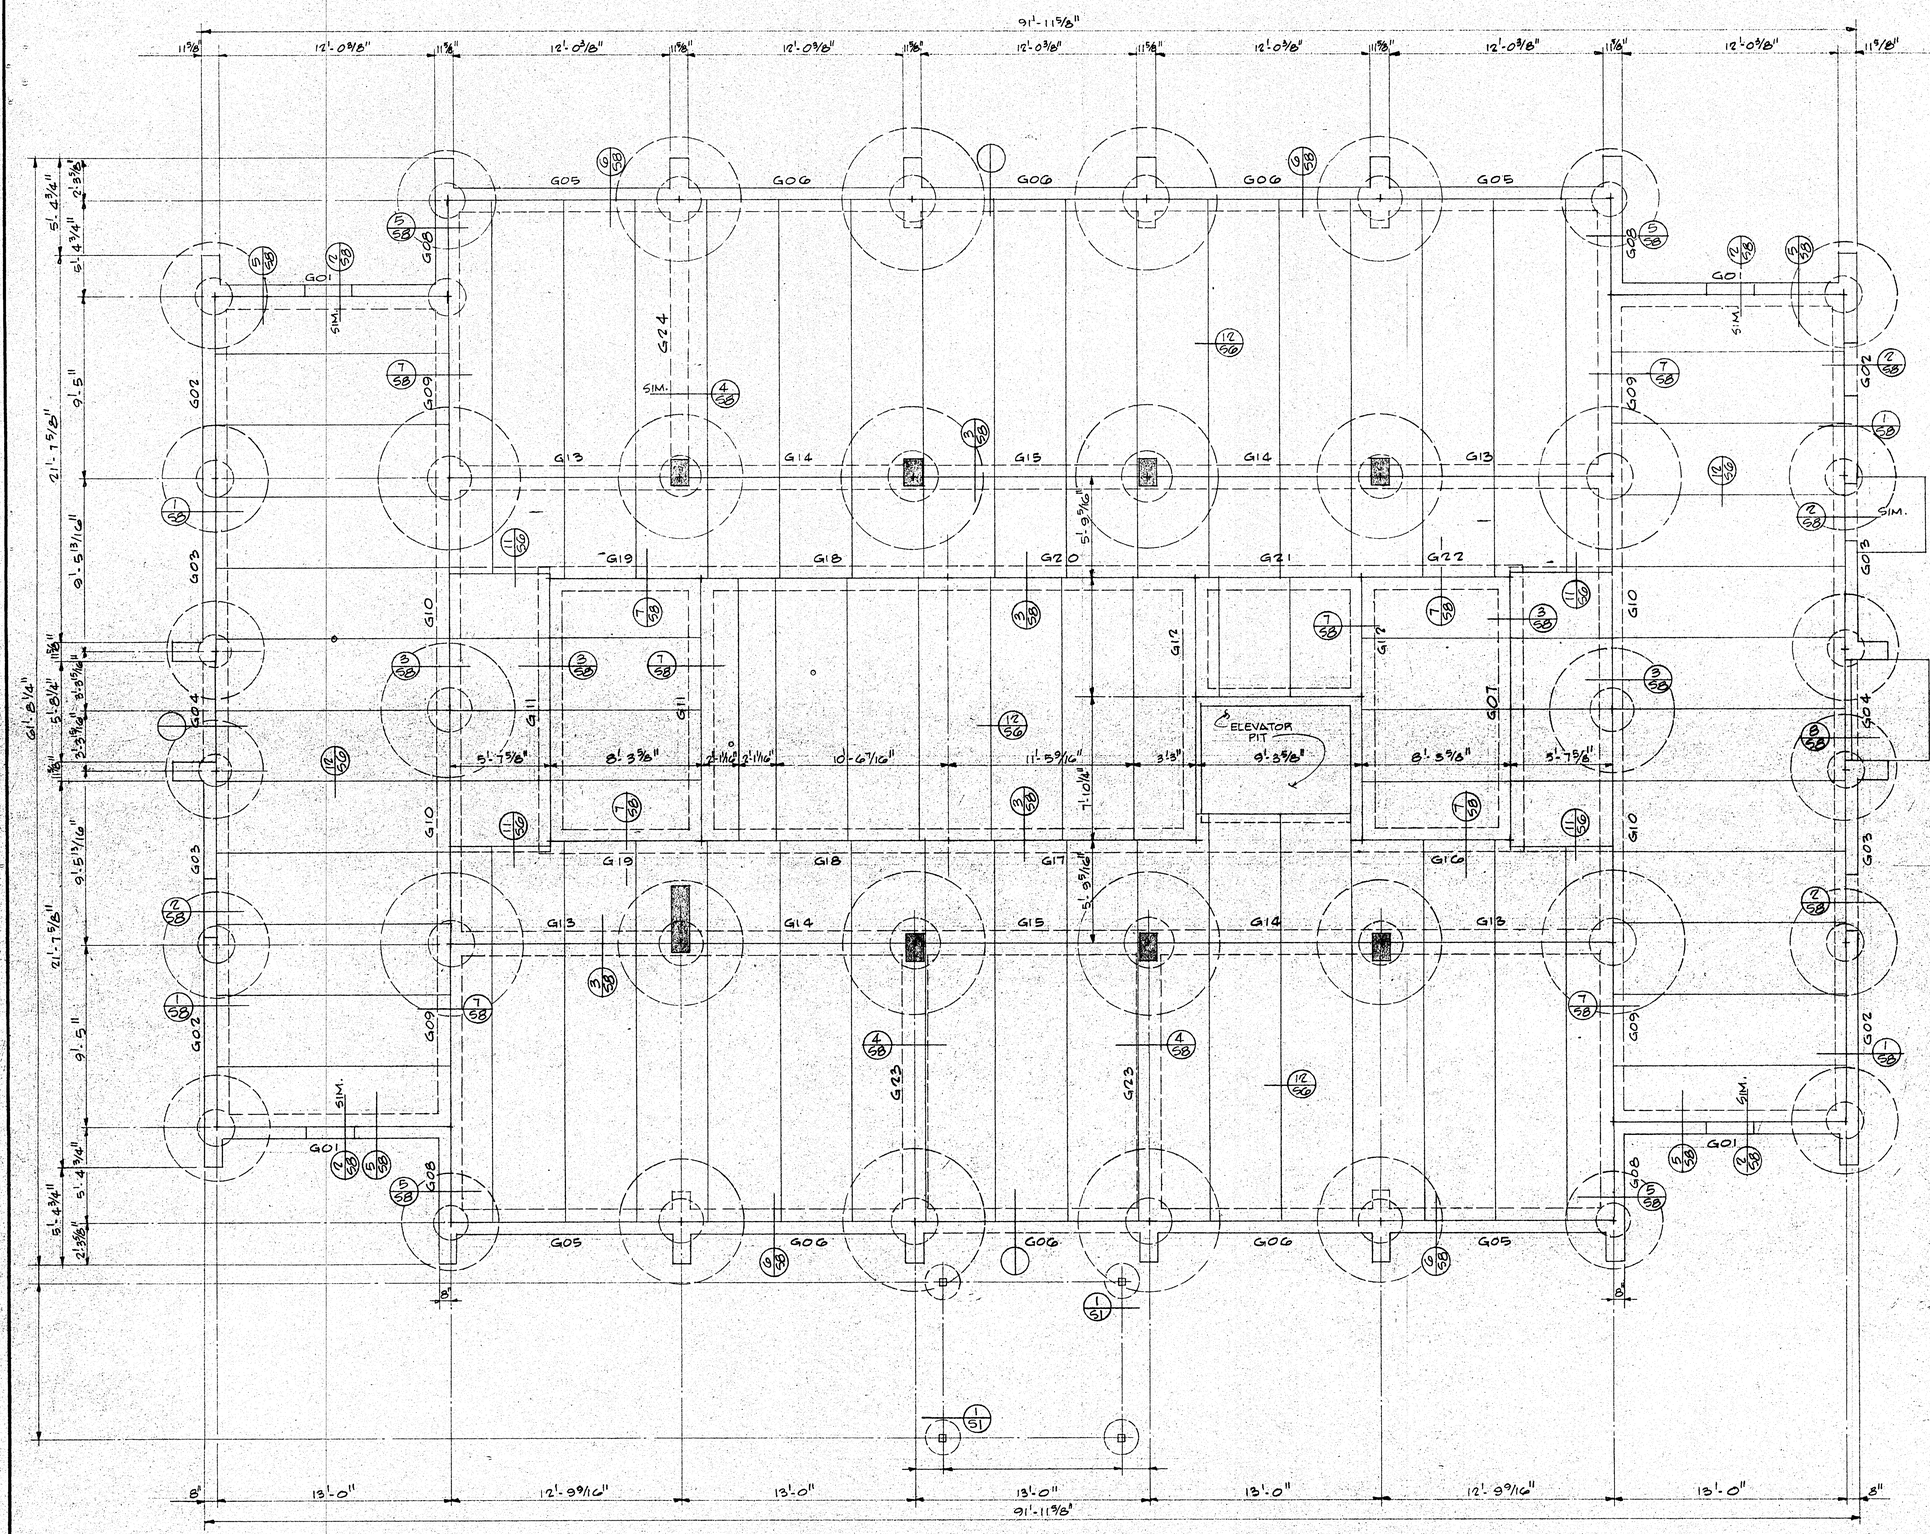DATE: | REVISED: | DRAWN BY:

DORMITORY FOR MEN'S
KILGORE COLLEGE
KILGORE, TEXAS
COMMISSION NUMBER 6902

FOUNDATION & IST FLOOR FRAMING PLAN

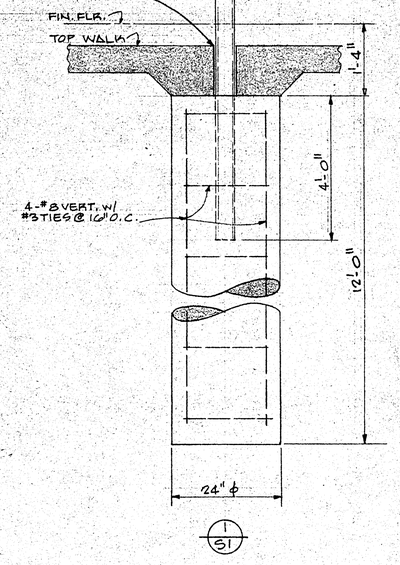AILLET, FENNER, JOLLY & McCLELLAND, INC.
CONSULTING CIVIL & STRUCTURAL ENGINEERS
SHREVEPORT, LA. LONGVIEW, TEXAS

S1




## SECOND FLOOR FRAMING PLAN

SCALE : 1/4"= 1'-0"


ALLEN & GUINN A.I.A.
ARCHITECTS
LONGVIEW, TEXAS


DRAWN BY:

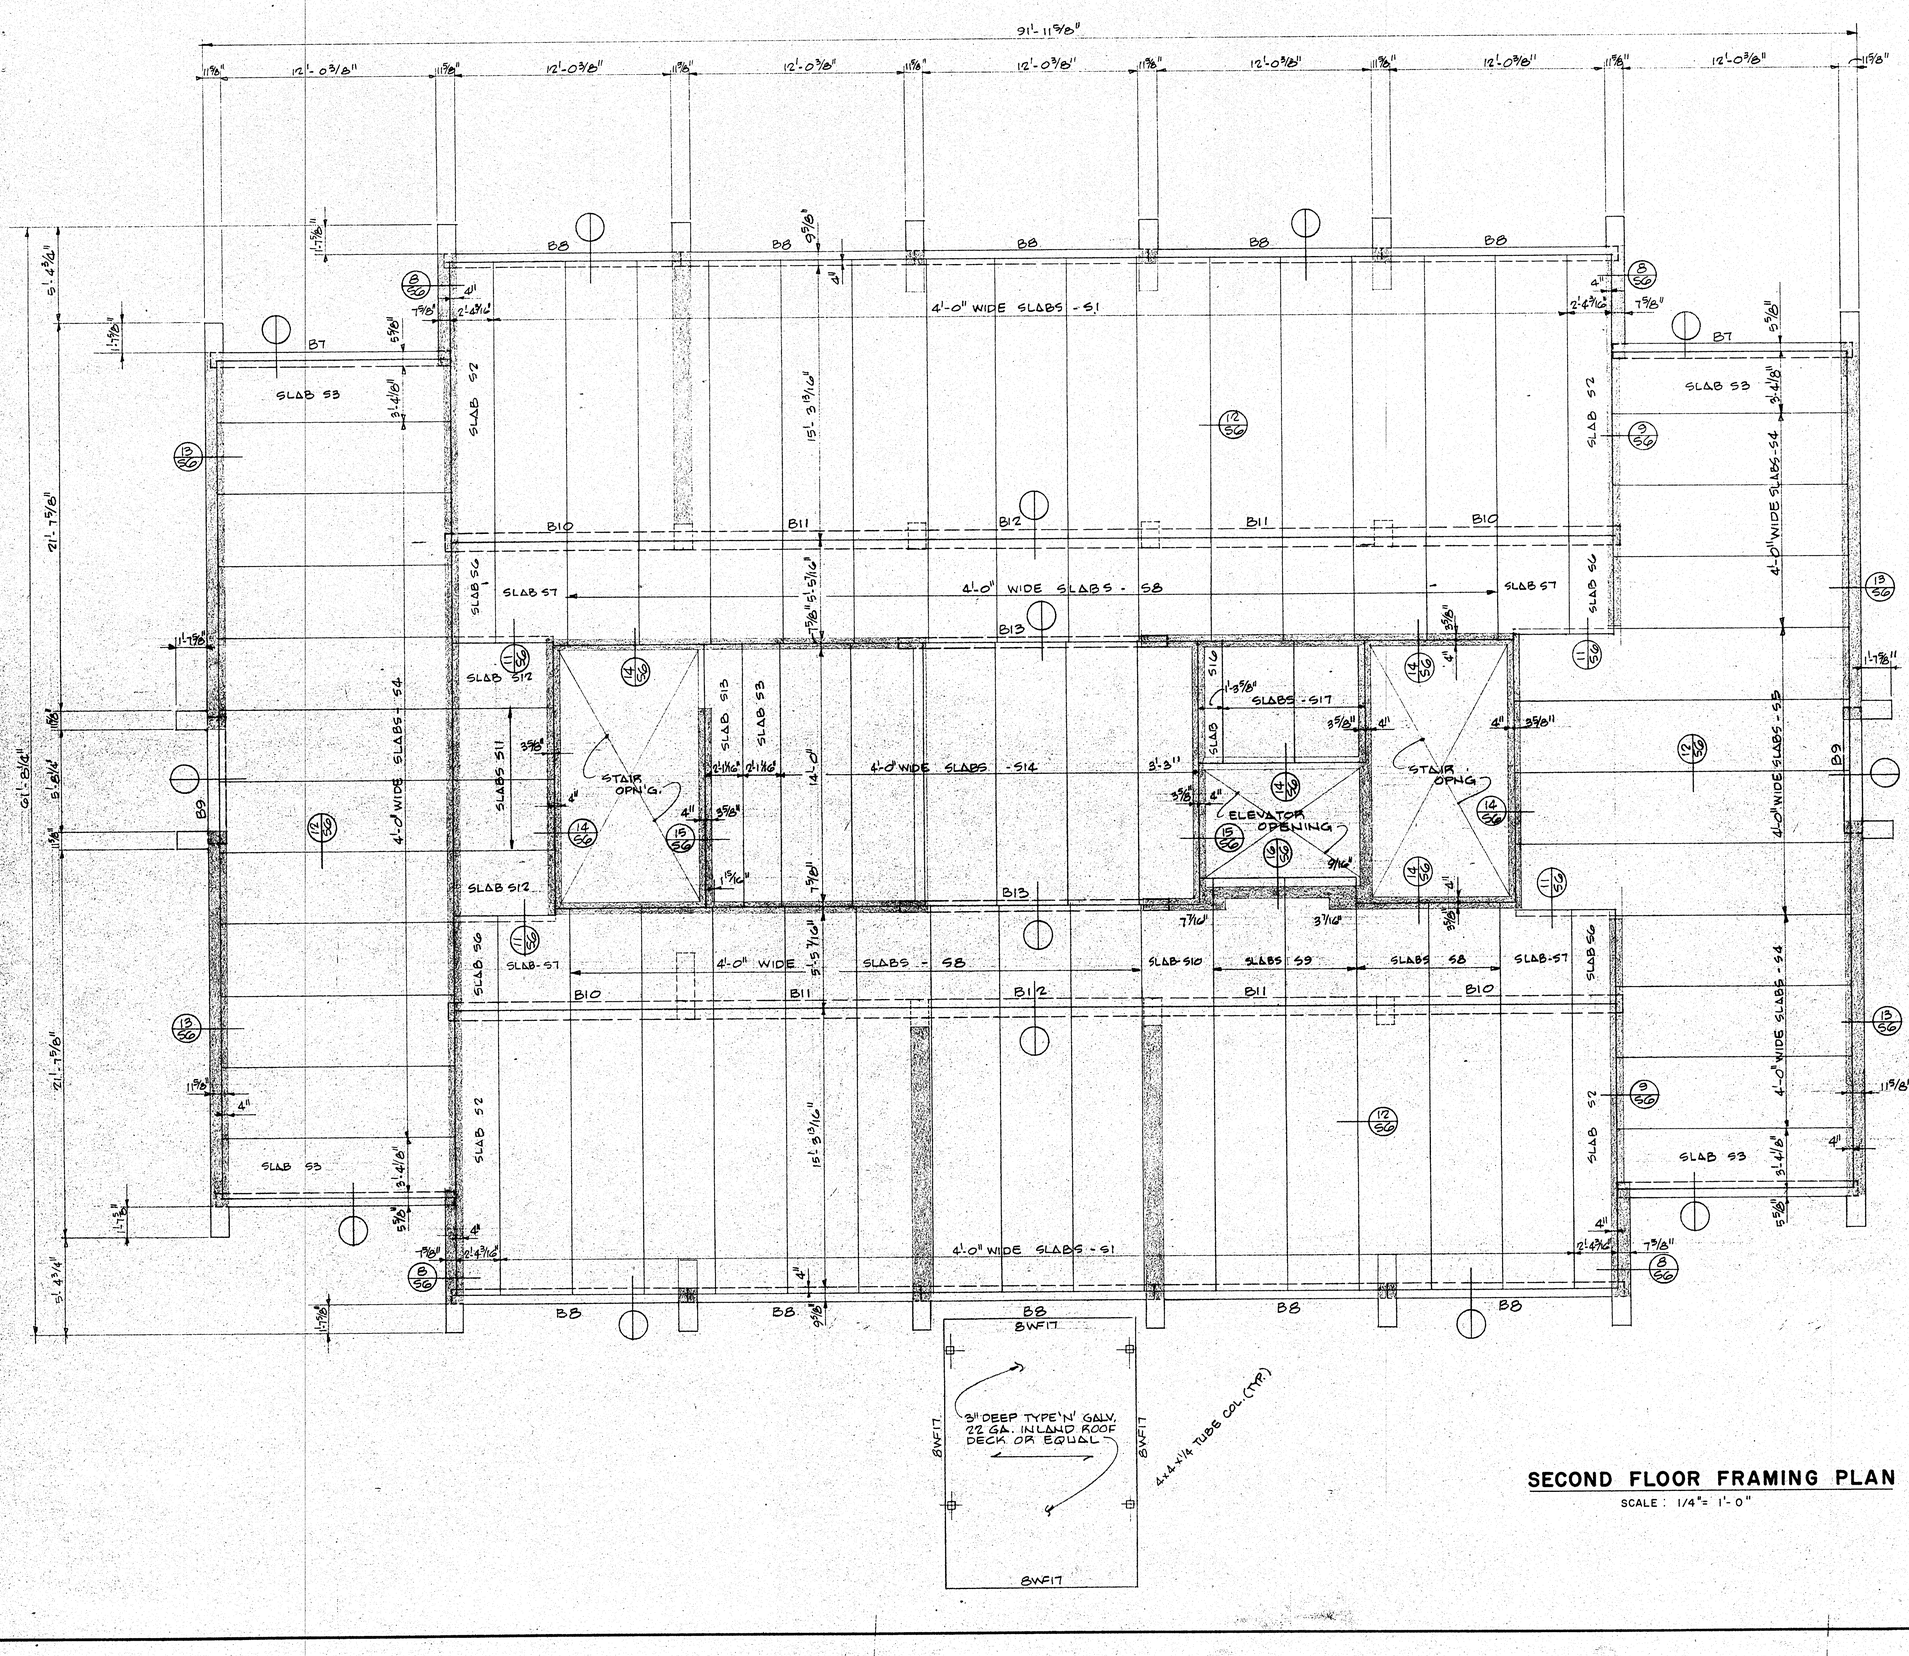REVISED:

DATE:

COMMISSION NUMBER 6902

MENS' DORMITORY FOR
KILGORE COLLEGE
KILGORE, TEXAS

SECOND FLOOR FRAMING PLAN


AILLET, FENNER, JOLLY & McCLELLAND, INC.
CONSULTING CIVIL & STRUCTURAL ENGINEERS
SHREVEPORT, LA. LONGVIEW, TEXAS


S2


REGISTERED ARCHITECT STATE OF TEXAS
BROADWAY'S 1000H 220 448




# 3RD THRU 8TH FLOOR FRAMING PLAN

SCALE: 1/4" = 1'-0"

| | | | |
|---|---|---|---|
| S3 | 3RD THRU 8TH FLOOR FRAMING PLAN<br>AILLET, FENNER, JOLLY & McCLELLAND, INC.<br>CONSULTING CIVIL & STRUCTURAL ENGINEERS<br>SHREVEPORT, LA. LONGVIEW, TEX. | MENS' DORMITORY FOR<br>KILGORE COLLEGE<br>KILGORE, TEXAS COMMISSION NUMBER 6902 | ALLEN & GUINN A.I.A.<br>ARCHITECTS<br>LONGVIEW, TEXAS<br>DATE: REVISED: DRAWN BY: |

REGISTERED ARCHITECT STATE OF TEXAS

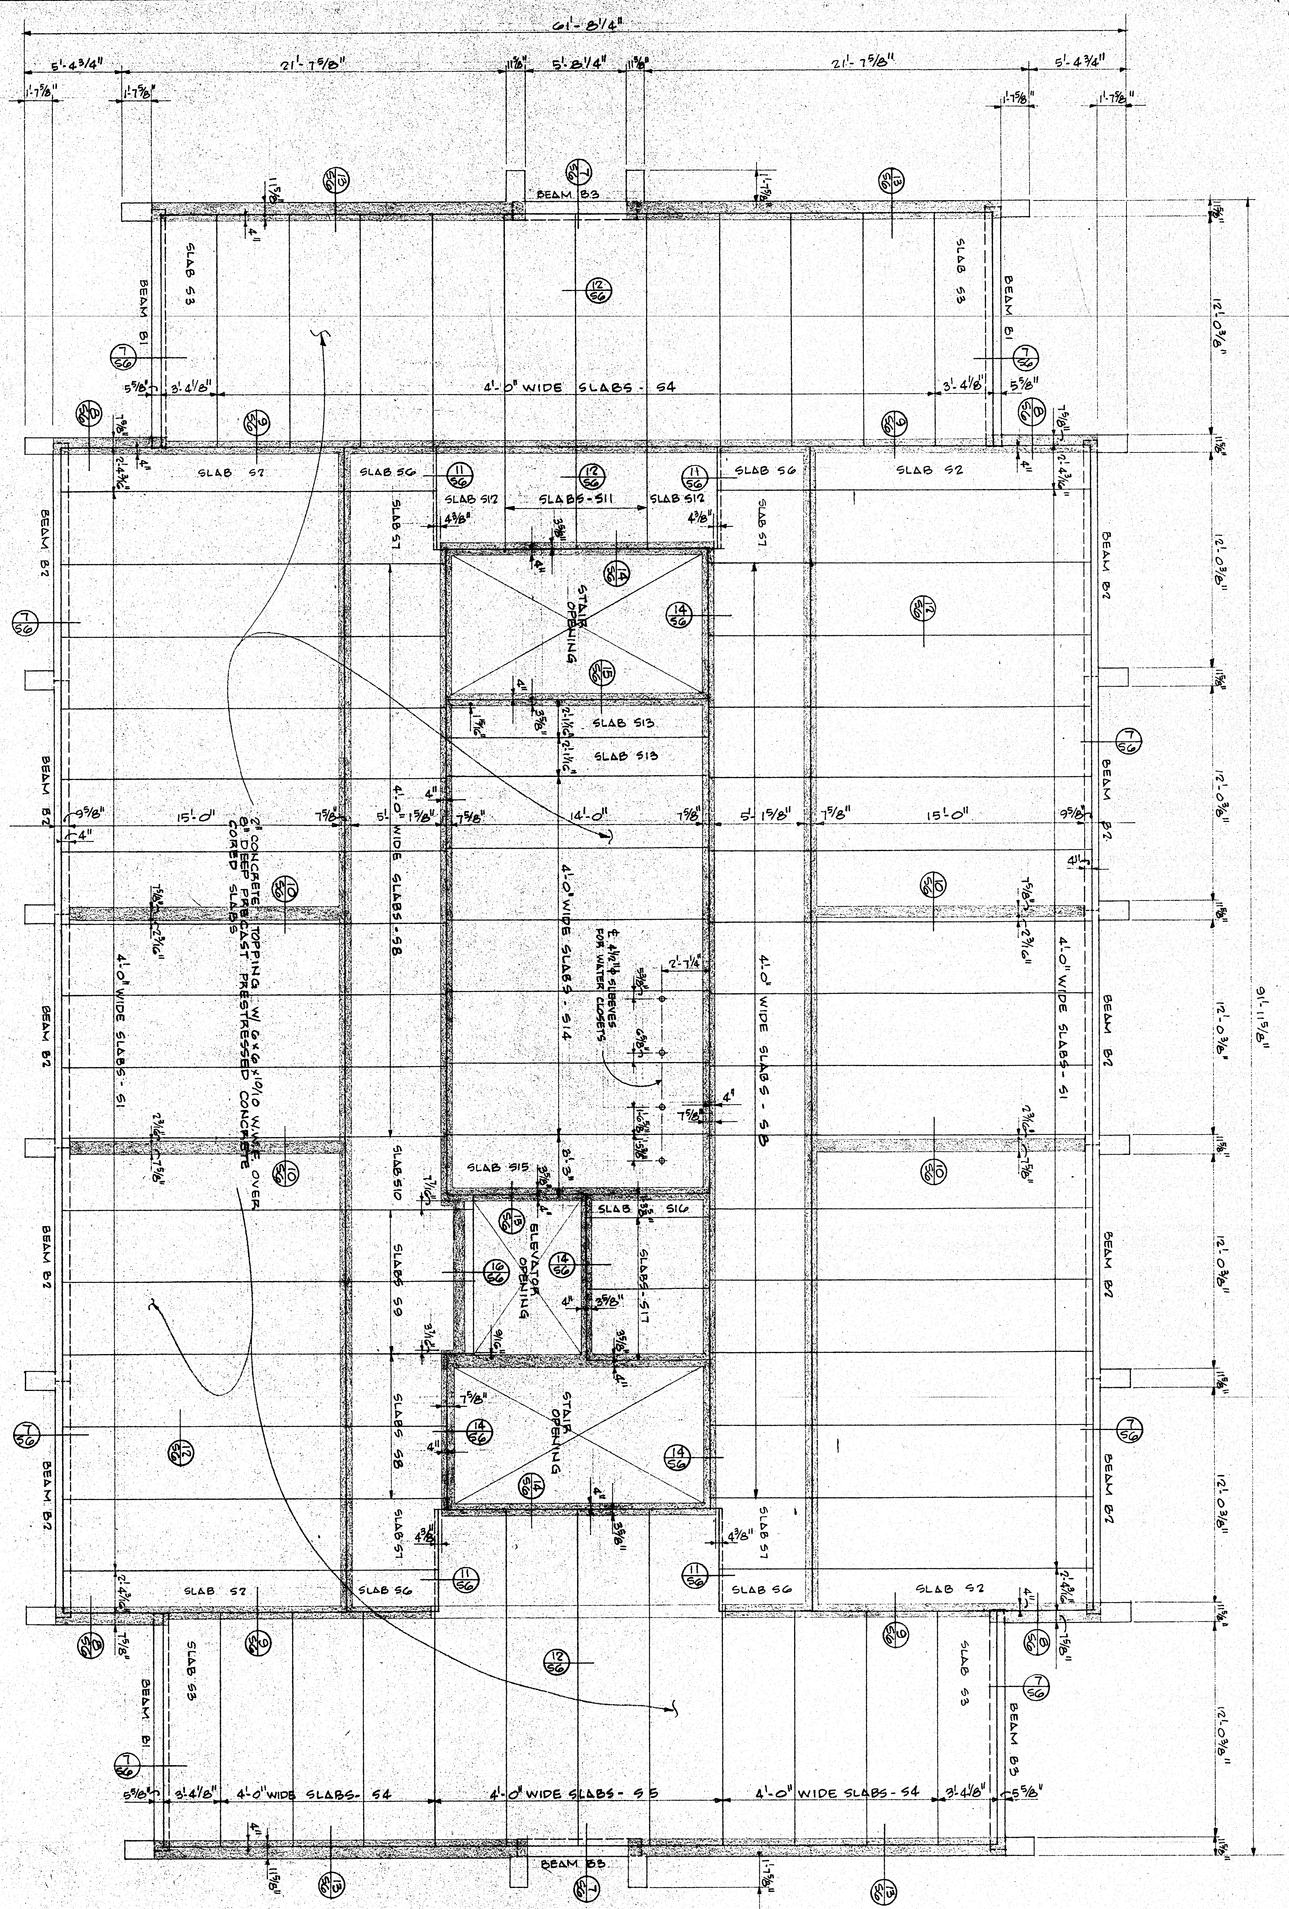RIDGWAY'S 3000H 230 448




## LOW ROOF & PENTHOUSE FLOOR FRAMING PLAN

SCALE: 1/4" = 1'-0"

| | | | | |
|---|---|---|---|---|
| S4 | LOW ROOF & PENTHOUSE FLOOR FRAMING PLAN<br>AILLET, FENNER, JOLLY & McCLELLAND, INC.<br>CONSULTING CIVIL & STRUCTURAL ENGINEERS<br>SHREVEPORT, LA. LONGVIEW, TEX. | MENS' DORMITORY FOR<br>KILGORE COLLEGE<br>KILGORE, TEXAS COMMISSION NUMBER 6902 | ALLEN & GUINN A.I.A.<br>ARCHITECTS<br>LONGVIEW, TEXAS<br>DATE: REVISED: DRAWN BY: | REGISTERED ARCHITECT STATE OF TEXAS |

RIDGWAY'S 5000H 250 448

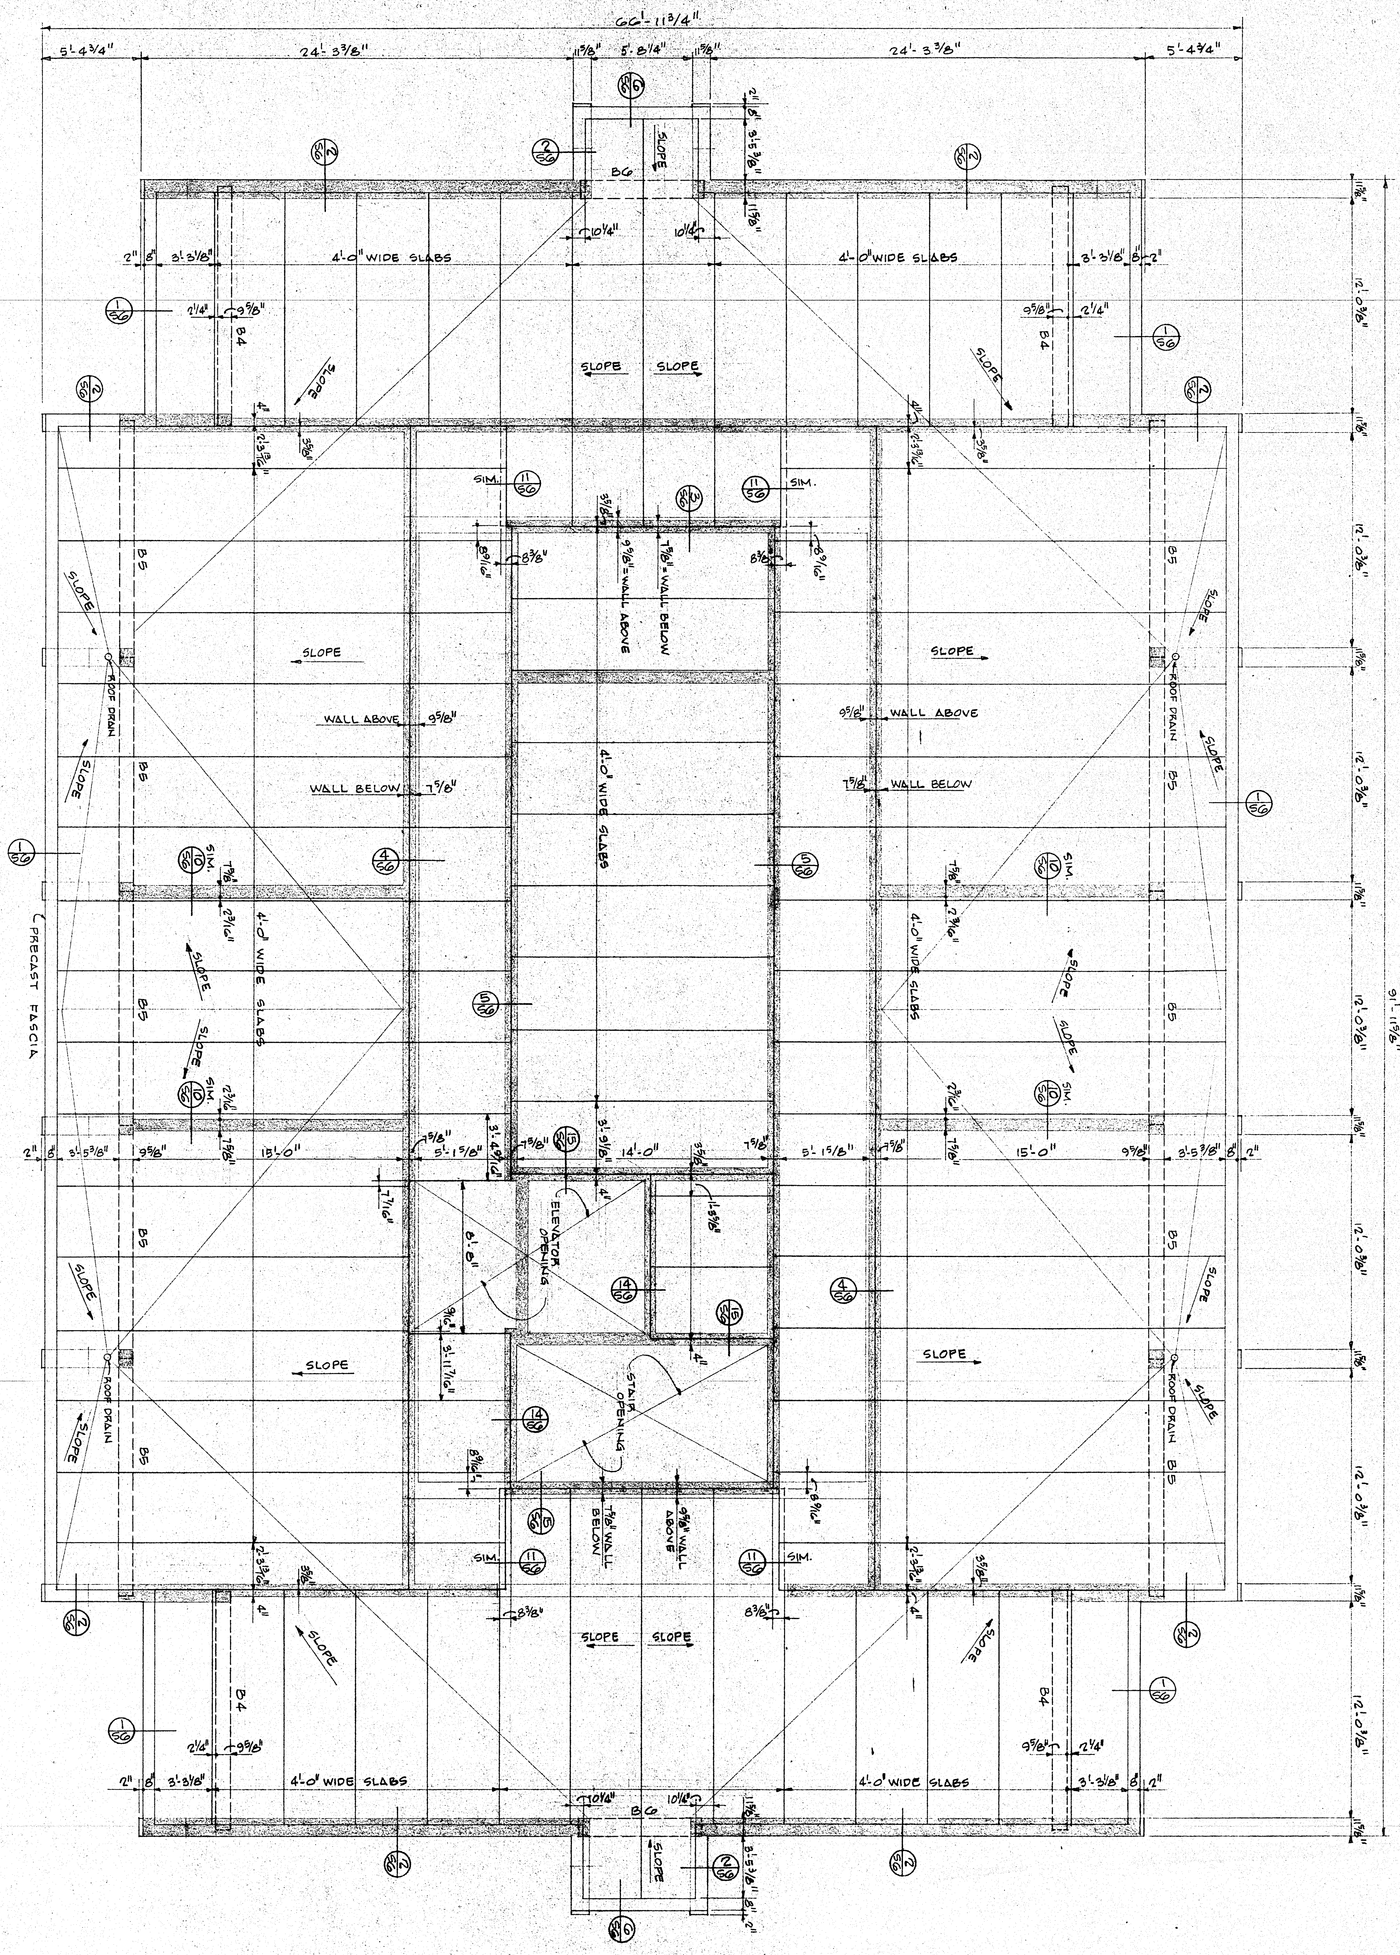


## PENTHOUSE ROOF FRAMING PLAN

SCALE: 1/4" = 1'-0"




## TYP. FRAMING @ OPENINGS

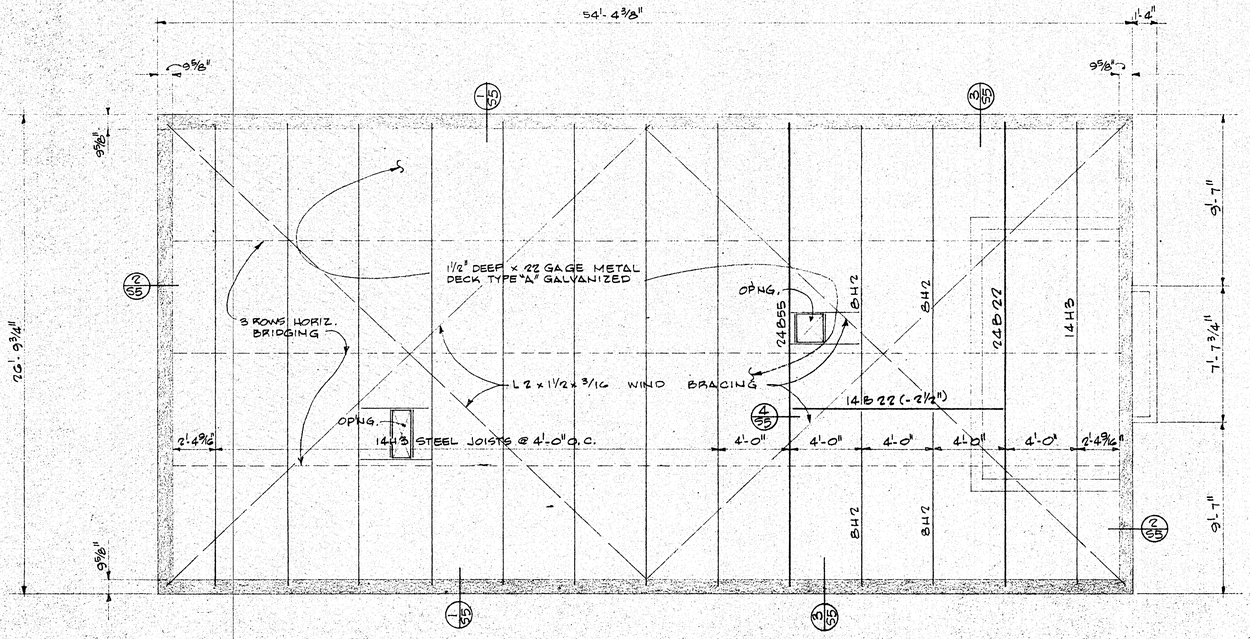


SECTION

PLAN
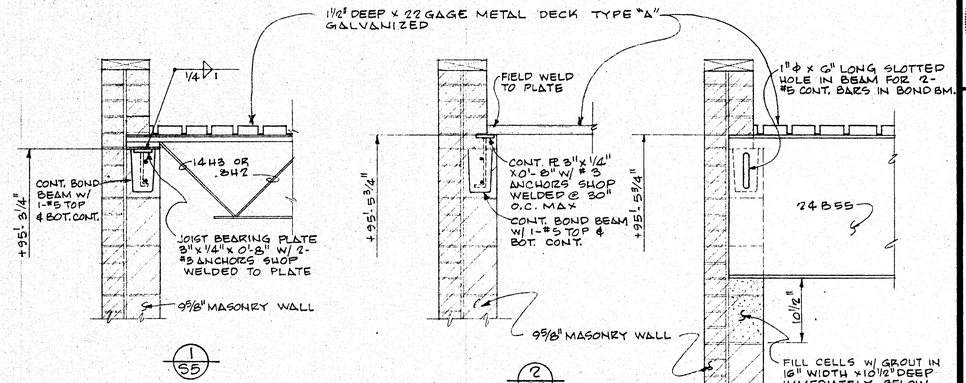
## DIAGONAL WIND BRACING DETAIL AT BUILDING CORNERS

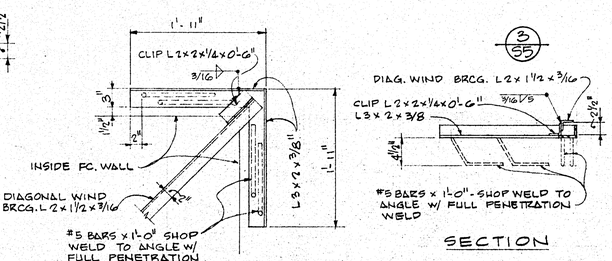


WIND BRACING CONN.




## ELEVATOR EQUIPMENT PLATFORM

SCALE: 1/4" = 1'-0"

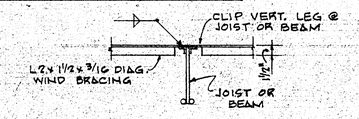ALLEN & GUINN A.I.A.
ARCHITECTS
LONGVIEW, TEXAS

DATE: | REVISED: | DRAWN BY:

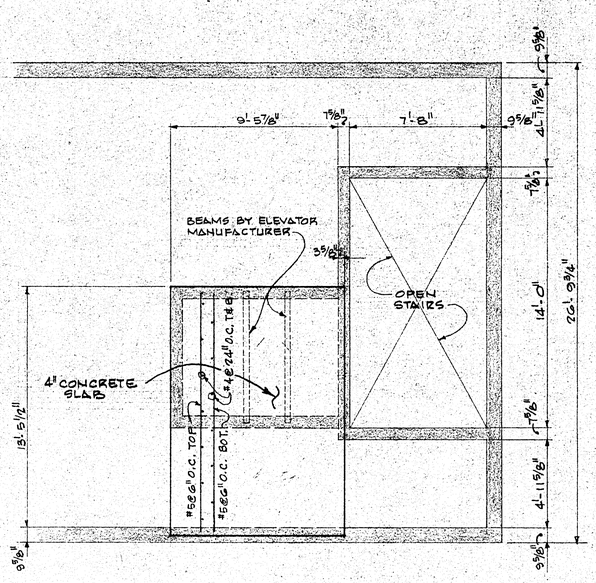COMMISSION NUMBER 6902

MENS' DORMITORY FOR
KILGORE COLLEGE
KILGORE, TEXAS.

PENTHOUSE ROOF FRAMING PLAN

AILLET, FENNER, JOLLY & McCLELLAND, INC.
CONSULTING CIVIL & STRUCTURAL ENGINEERS
SHREVEPORT, LA. LONGVIEW, TEX.

S5

RIDGWAY'S 100041 250 448




1/56




2/56

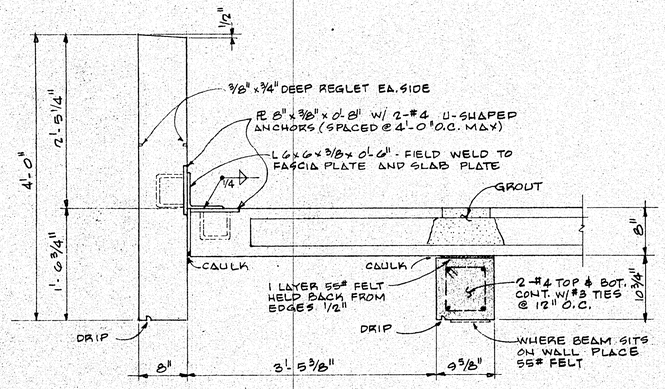


3/56

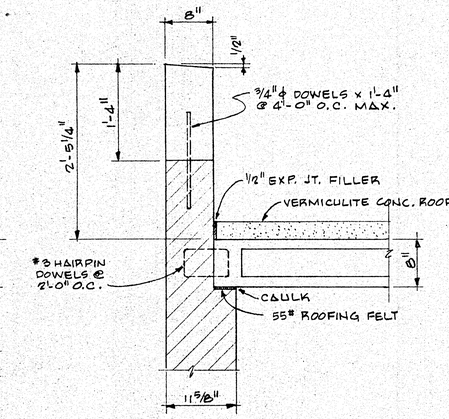


4/56 5/56

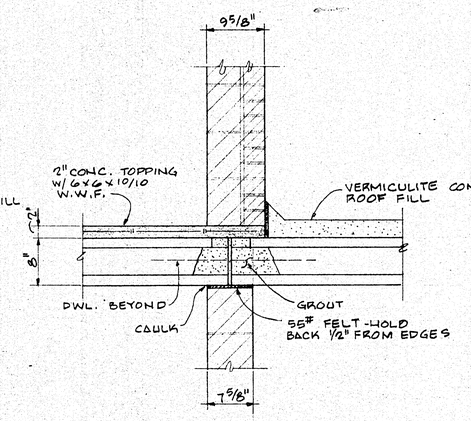


6/56

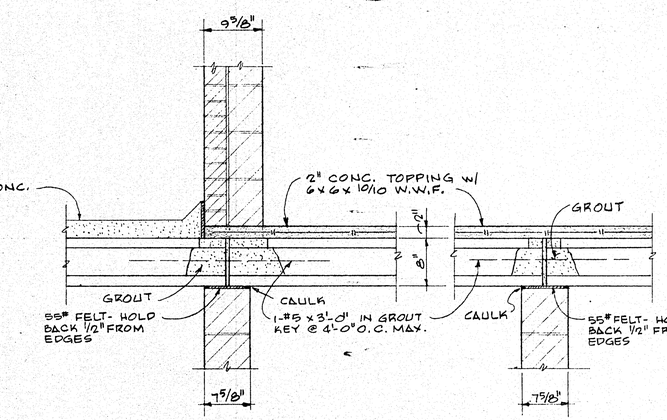


7/56

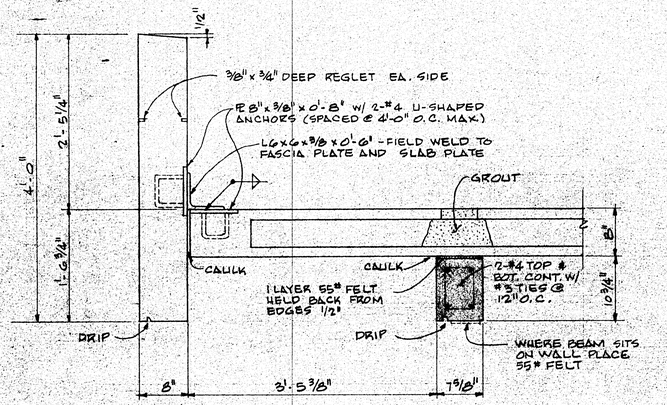


8/56 9/56

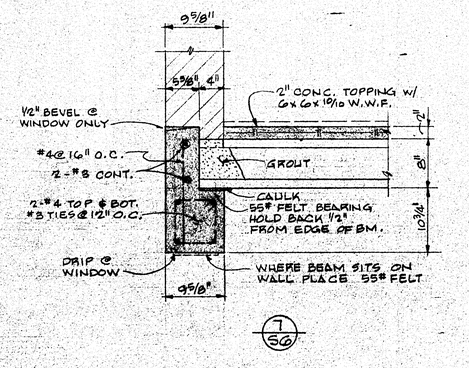


10/56

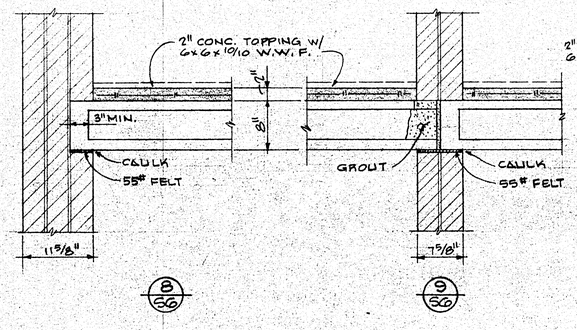


11/56

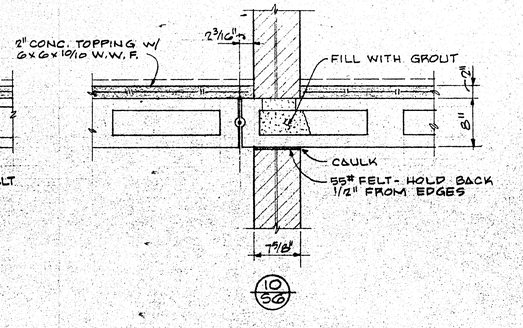


12/56 TYP. GROUT KEY FOR ALL SLABS

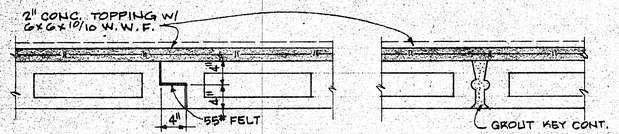


13/56 14/56




15/56

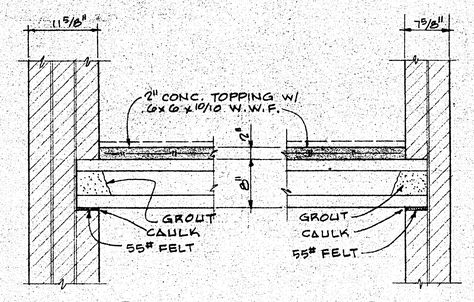


16/56

ALLEN & GUINN A.I.A.
ARCHITECTS
LONGVIEW, TEXAS

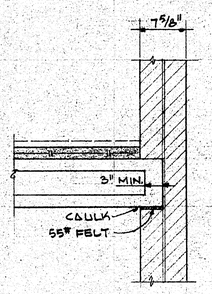DATE: | REVISED: | DRAWN BY:

DORMITORY FOR
MEN'S COLLEGE
KILGORE, TEXAS

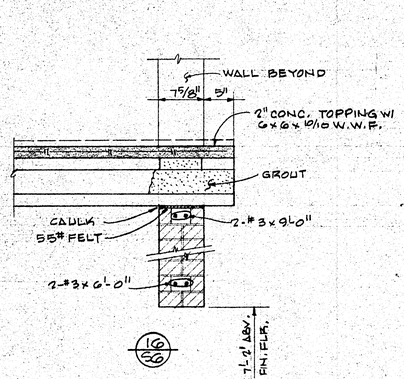COMMISSION NUMBER 6902

ROOF & FLOOR DETAILS

AILLET, FENNER, JOLLY & McCLELLAND, INC.
CONSULTING CIVIL & STRUCTURAL ENGINEERS
SHREVEPORT, LA. LONGVIEW, TEX.

S6

RIDGWAY'S 100M - 250 448

## CONCRETE BEAM SCHEDULE

| MARK | SIZE B | SIZE D | REINFORCING TOP | REINFORCING BOT | REINFORCING TYPE | #3 STIRRUPS SPA. FROM EACH END | REMARKS |
|---|---|---|---|---|---|---|---|
| G01 | 16 | 42 | 3#8 | 5#9 | | FILL @ 18" O.C. | |
| G02 | 11 5/16 | 42 | 2#9 | 4#8 | | FILL @ 18" O.C. | |
| G03 | 16 | 42 | 2#9 | 3#9 | | FILL @ 18" O.C. | |
| G04 | 16 | 42 | 2#8 | 2#7 | | FILL @ 18" O.C. | |
| G05 | 12 | 24 | 2#8 | 2#7 | | FILL @ 18" O.C. | |
| G06 | 12 | 24 | 2#8 | 2#6 | | FILL @ 18" O.C. | |
| G07 | 24 | 42 | 4#9 | 7#11 | | #4 TIES @ 10" O.C. | |
| G08 | 11 5/16 | 42 | 2#9 | 2#7 | | FILL @ 18" O.C. | |
| G09 | 16 | 42 | 2#8 | 2#8 | | FILL @ 18" O.C. | |
| G10 | 16 | 42 | 3#9 | 4#8 | | #4 TIES @ 16" O.C. | |
| G11 | 16 | 42 | 3#8 | 5#10 | | #4 TIES @ 16" O.C. | |
| G12 | 12 | 42 | 2#9 | 2#9 | | FILL @ 18" O.C. | |
| G13 | 12 | 24 | 2#6 | 2#8 | | FILL @ 18" O.C. | |
| G14 | 12 | 24 | 2#6 | 2#7 | | FILL @ 18" O.C. | |
| G15 | 12 | 28 | 2#6 | 2#7 | | FILL @ 18" O.C. | |
| G16 | 16 | 42 | 2#9 | 4#9 | | FILL @ 18" O.C. | |
| G17 | 16 | 42 | 4#9 | 4#11 | | #4 TIES @ 6" O.C. | |
| G18 | 16 | 42 | 4#9 | 4#9 | | #4 TIES @ 6" O.C. | |
| G19 | 16 | 42 | 2#9 | 3#8 | | FILL @ 18" O.C. | |
| G20 | 16 | 42 | 3#8 | 4#9 | | #4 TIES @ 16" O.C. | |
| G21 | 16 | 42 | 3#9 | 2#9 | | FILL @ 18" O.C. | |
| G22 | 16 | 42 | 2#8 | 3#9 | | FILL @ 18" O.C. | |
| G23 | 16 | 42 | 3#9 | 4#11 | | #4 TIES @ 6" O.C. | |
| G24 | 12 | 42 | 2#9 | 4#9 | | FILL @ 18" O.C. | |
| | | | | | | | |
| B1 | 9 5/8 | 18 3/4 | | | | | |
| B2 | 9 5/8 | 18 3/4 | | | | | |
| B3 | 8 | 18 3/4 | | | | | |
| B4 | 9 5/8 | 18 3/4 | | | | | |
| B5 | 9 5/8 | 18 3/4 | | | | | |
| B6 | 8 | 18 3/4 | | | | | |
| B7 | 9 5/8 | 36 | | | | | |
| B8 | 9 5/8 | 36 | | | | | |
| B9 | 8 | 36 | | | | | |
| B10 | 12 | 24 | | | | | |
| B11 | 12 | 24 | | | | | |
| B12 | 12 | 24 | | | | | |
| B13 | 8 | 42 | | | | | |

## PRECAST CONC. SLAB SCHEDULE

| MARK | DEPTH | WIDTH | LENGTH | REMARKS |
|---|---|---|---|---|
| S1 | | | | |
| S2 | | | | |
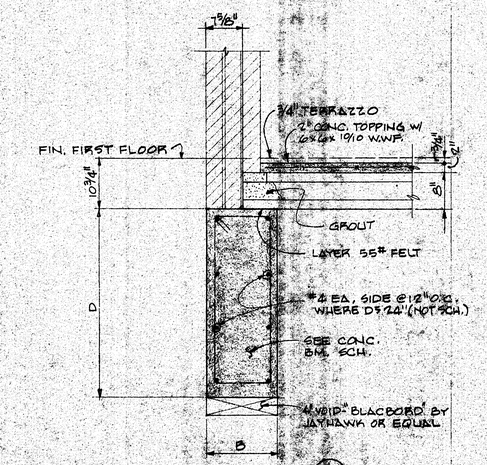


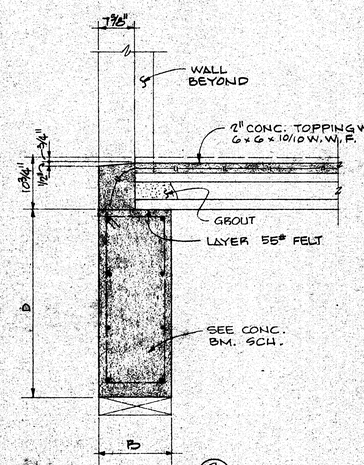


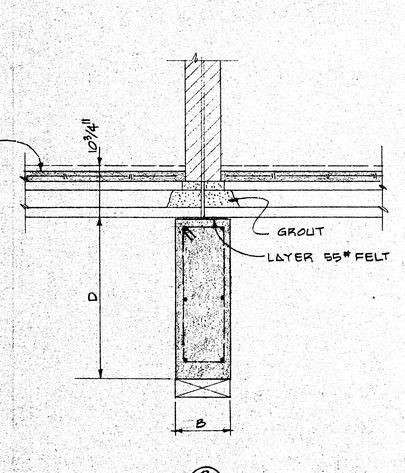


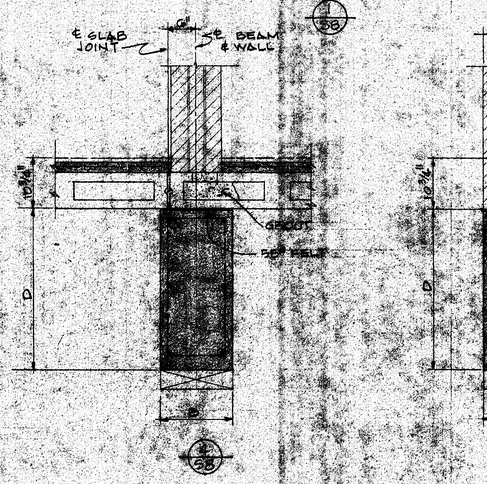TYPICAL BEAM DETAIL

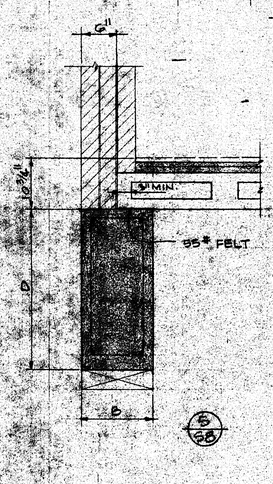


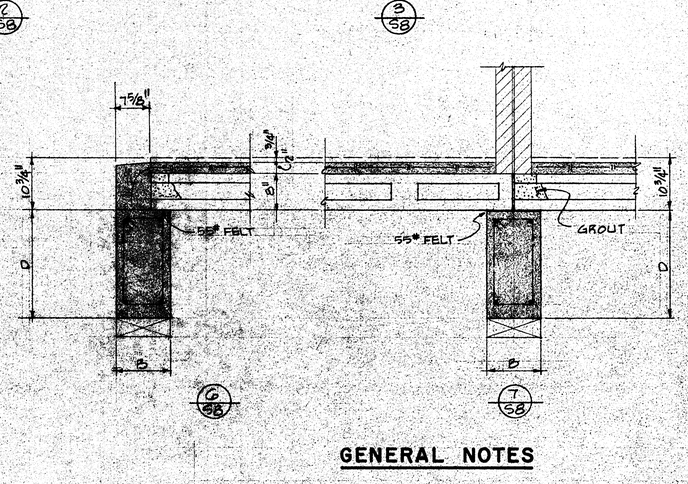TYP. BEAM SECTION
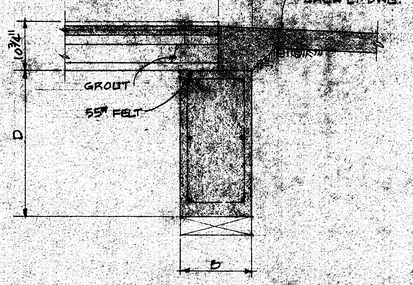
## GENERAL NOTES

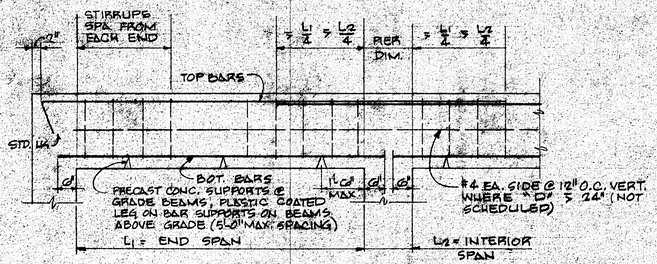ALLEN & GUINN A.I.A.
ARCHITECTS
LONGVIEW, TEXAS

DATE: | REVISED: | DRAWN BY:

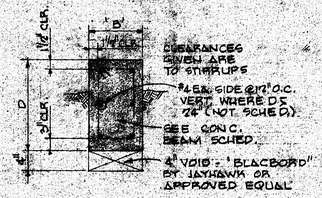MEN'S DORMITORY FOR
KILGORE COLLEGE
KILGORE, TEXAS

COMMISSION NUMBER 6902

FOUNDATION SECTIONS & DETAILS
SCHEDULES & GEN. NOTES

AILLET, FENNER, JOLLY & McCLELLAND, INC.
CONSULTING CIVIL & STRUCTURAL ENGINEERS
SHREVEPORT, LA. LONGVIEW, TEXAS

S8

BED ROOM 1

BED ROOM 2

LIVING ROOM

VENDING MACH.

ELEC. EQUIP.

FAN ROOM

6" SOIL STACK FROM UPPER FLOORS

4" WASTE STACK FROM UPPER FLOORS

LB

WCB

T.

WCA

LA

SSB

F

KITCHEN

SK

DESK

LIVING - DINING

ENTRY

OFFICE

VESTIBULE

LOUNGE

WB

4" F.D.

# FIRST FLOOR PLAN

SCALE 1/4" = 1' - 0"

W S N E


REGISTERED ARCHITECT STATE OF TEXAS

ALLEN & GUINN A.I.A.
ARCHITECTS
LONGVIEW, TEXAS

DATE: REVISED: DRAWN BY:

MEN'S DORMITORY FOR
KILGORE COLLEGE
KILGORE, TEXAS

COMMISSION NUMBER 6902

PLUMBING
JOHN J. GUTH ASSOCIATES
MECHANICAL & ELECTRICAL ENGINEERS
505 FIRST NATIONAL BANK BUILDING
LONGVIEW, TEXAS




**PLAN OF FLOORS 2 THRU 8**

1/4" = 1' - 0"

W S N E

REGISTERED ARCHITECT STATE OF TEXAS

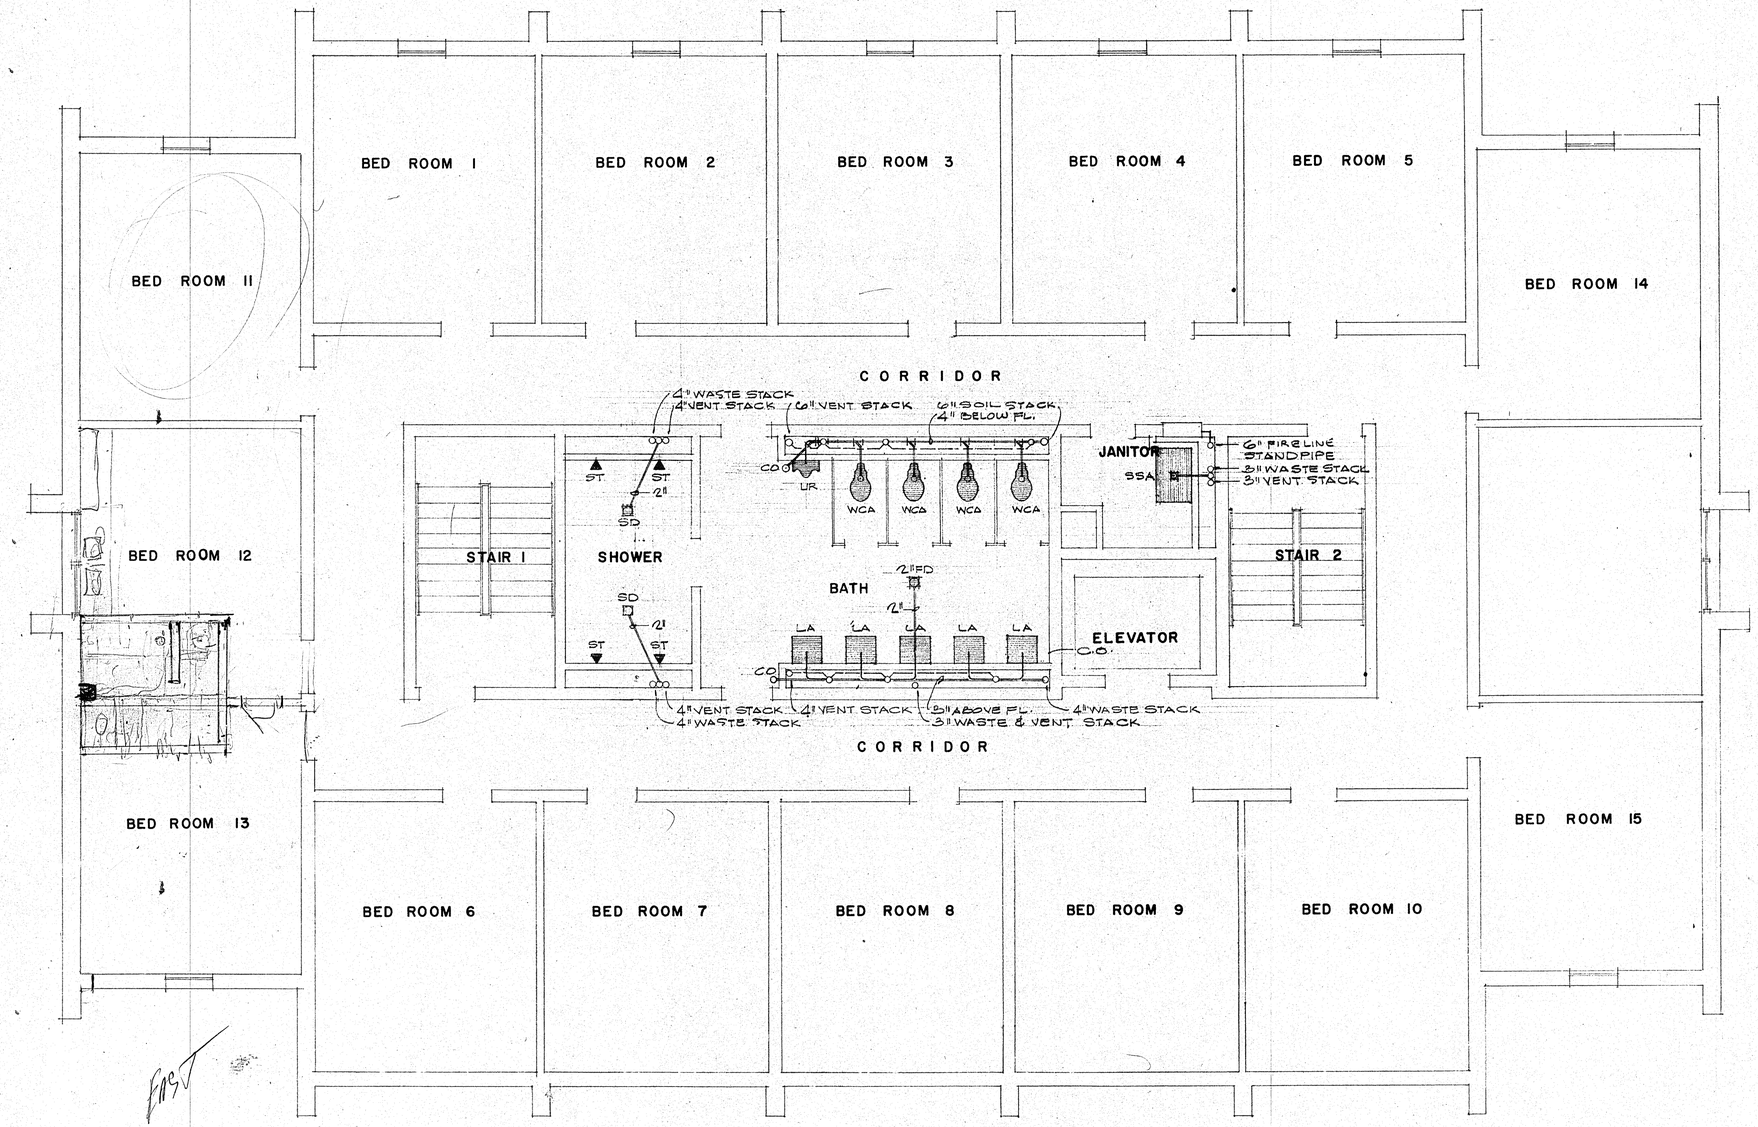**ALLEN & GUINN A.I.A.**
ARCHITECTS
LONGVIEW, TEXAS

DATE: | REVISED: | DRAWN BY:

MEN'S DORMITORY FOR
KILGORE COLLEGE
KILGORE, TEXAS
COMMISSION NUMBER 6902

**PLUMBING**
JOHN J. GUTH ASSOCIATES
MECHANICAL & ELECTRICAL ENGINEERS
505 FIRST NATIONAL BANK BUILDING
LONGVIEW, TEXAS

BED ROOM 1

BED ROOM 2

LIVING ROOM

VENDING MACH.

CLOSET

FAIR UNIT NO.1 IN FURRED CLG

EXH. DUCT UP

EXH. DUCT UP

AIR UNIT NO.2

CHILLED & HOT WATER LINES FROM ABOVE

TAP LOUVER W/O.A DUCT

AIR UNIT NO.3

KITCHEN

LIVING

DINING

OFFICE

VESTIBULE

LOUNGE

## FIRST FLOOR PLAN

1/4" = 1' - 0"




REGISTERED ARCHITECT STATE OF TEXAS

**ALLEN & GUINN A.I.A.**
ARCHITECTS
LONGVIEW, TEXAS

DATE: | REVISED: | DRAWN BY:

MEN'S DORMITORY FOR
# KILGORE COLLEGE
KILGORE, TEXAS

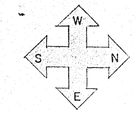COMMISSION NUMBER 6902

**AIR CONDITIONING**

JOHN J. GUTH ASSOCIATES
MECHANICAL & ELECTRICAL ENGINEERS
505 FIRST NATIONAL BANK BUILDING
LONGVIEW, TEXAS




## SECOND FLOOR PLAN

1/4" = 1' - 0"

FLOORS THREE THRU EIGHT INCLUSIVE ARE SIMILAR


REGISTERED ARCHITECT STATE OF TEXAS

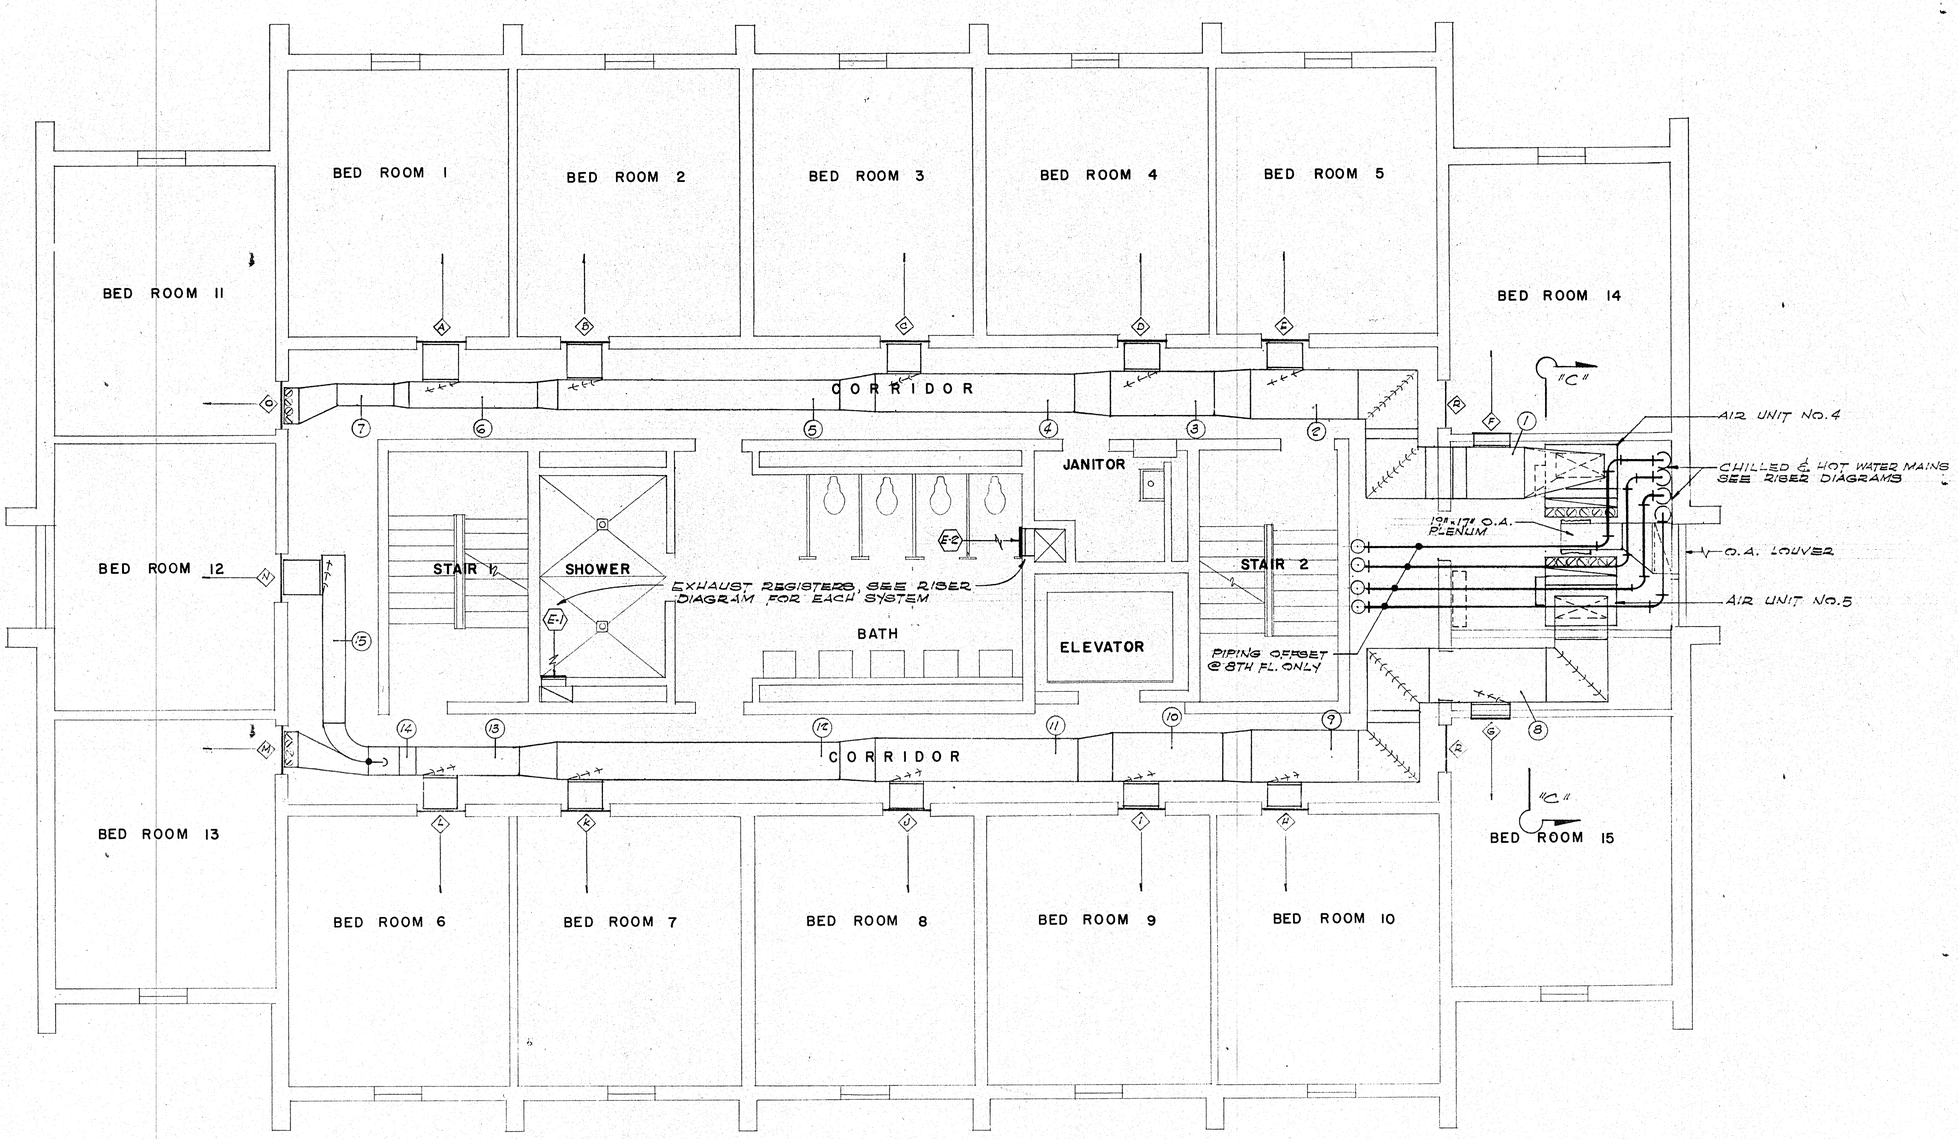ALLEN & GUINN A.I.A.
ARCHITECTS
LONGVIEW, TEXAS

DATE: | REVISED: | DRAWN BY:

MEN'S DORMITORY FOR
KILGORE COLLEGE
KILGORE, TEXAS
COMMISSION NUMBER 6902

AIR CONDITIONING
JOHN J. GUTH ASSOCIATES
MECHANICAL & ELECTRICAL ENGINEERS
505 FIRST NATIONAL BANK BUILDING
LONGVIEW, TEXAS




PENTHOUSE PLAN

1/4" = 1'-0"

| AIR CONDITIONING | MEN'S DORMITORY FOR | ALLEN & GUINN A.I.A. |
|---|---|---|
| JOHN J. GUTH ASSOCIATES<br>MECHANICAL & ELECTRICAL ENGINEERS<br>505 FIRST NATIONAL BANK BUILDING<br>LONGVIEW, TEXAS | KILGORE COLLEGE<br>KILGORE, TEXAS COMMISSION NUMBER 6902 | ARCHITECTS<br>LONGVIEW, TEXAS<br>DATE: REVISED: DRAWN BY: |

REGISTERED ARCHITECT STATE OF TEXAS
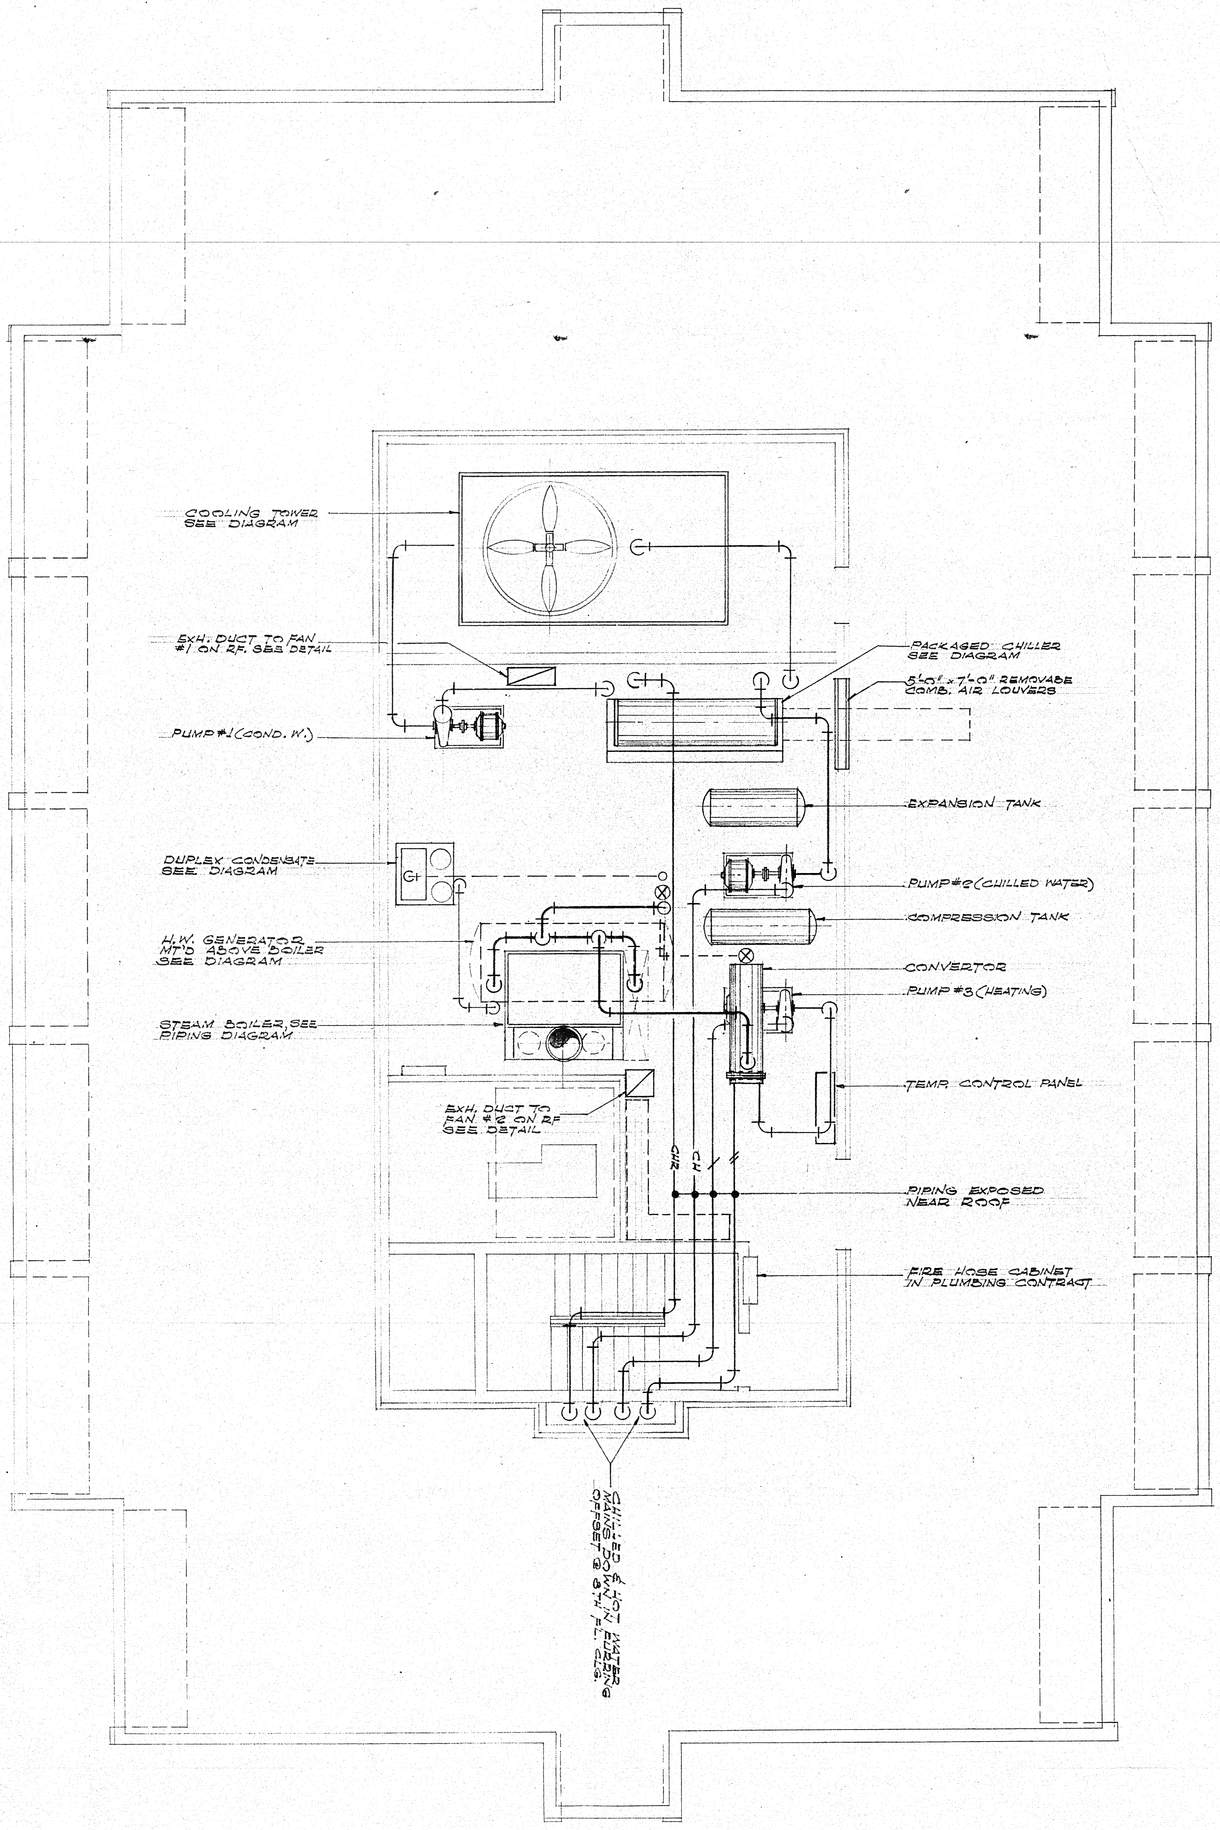
# FIRST FLOOR PLAN

1/4" = 1'-0"




| ELECTRICAL | MEN'S DORMITORY FOR | ALLEN & GUINN A.I.A. |
|---|---|---|
| JOHN J. GUTH ASSOCIATES | KILGORE COLLEGE | ARCHITECTS |
| MECHANICAL & ELECTRICAL ENGINEERS | KILGORE, TEXAS COMMISSION NUMBER 6902 | LONGVIEW, TEXAS |
| 505 FIRST NATIONAL BANK BUILDING | | DATE: REVISED: DRAWN BY: |
| LONGVIEW, TEXAS | | |

REGISTERED ARCHITECT STATE OF TEXAS

# SECOND FLOOR PLAN

1/4" = 1' - 0"

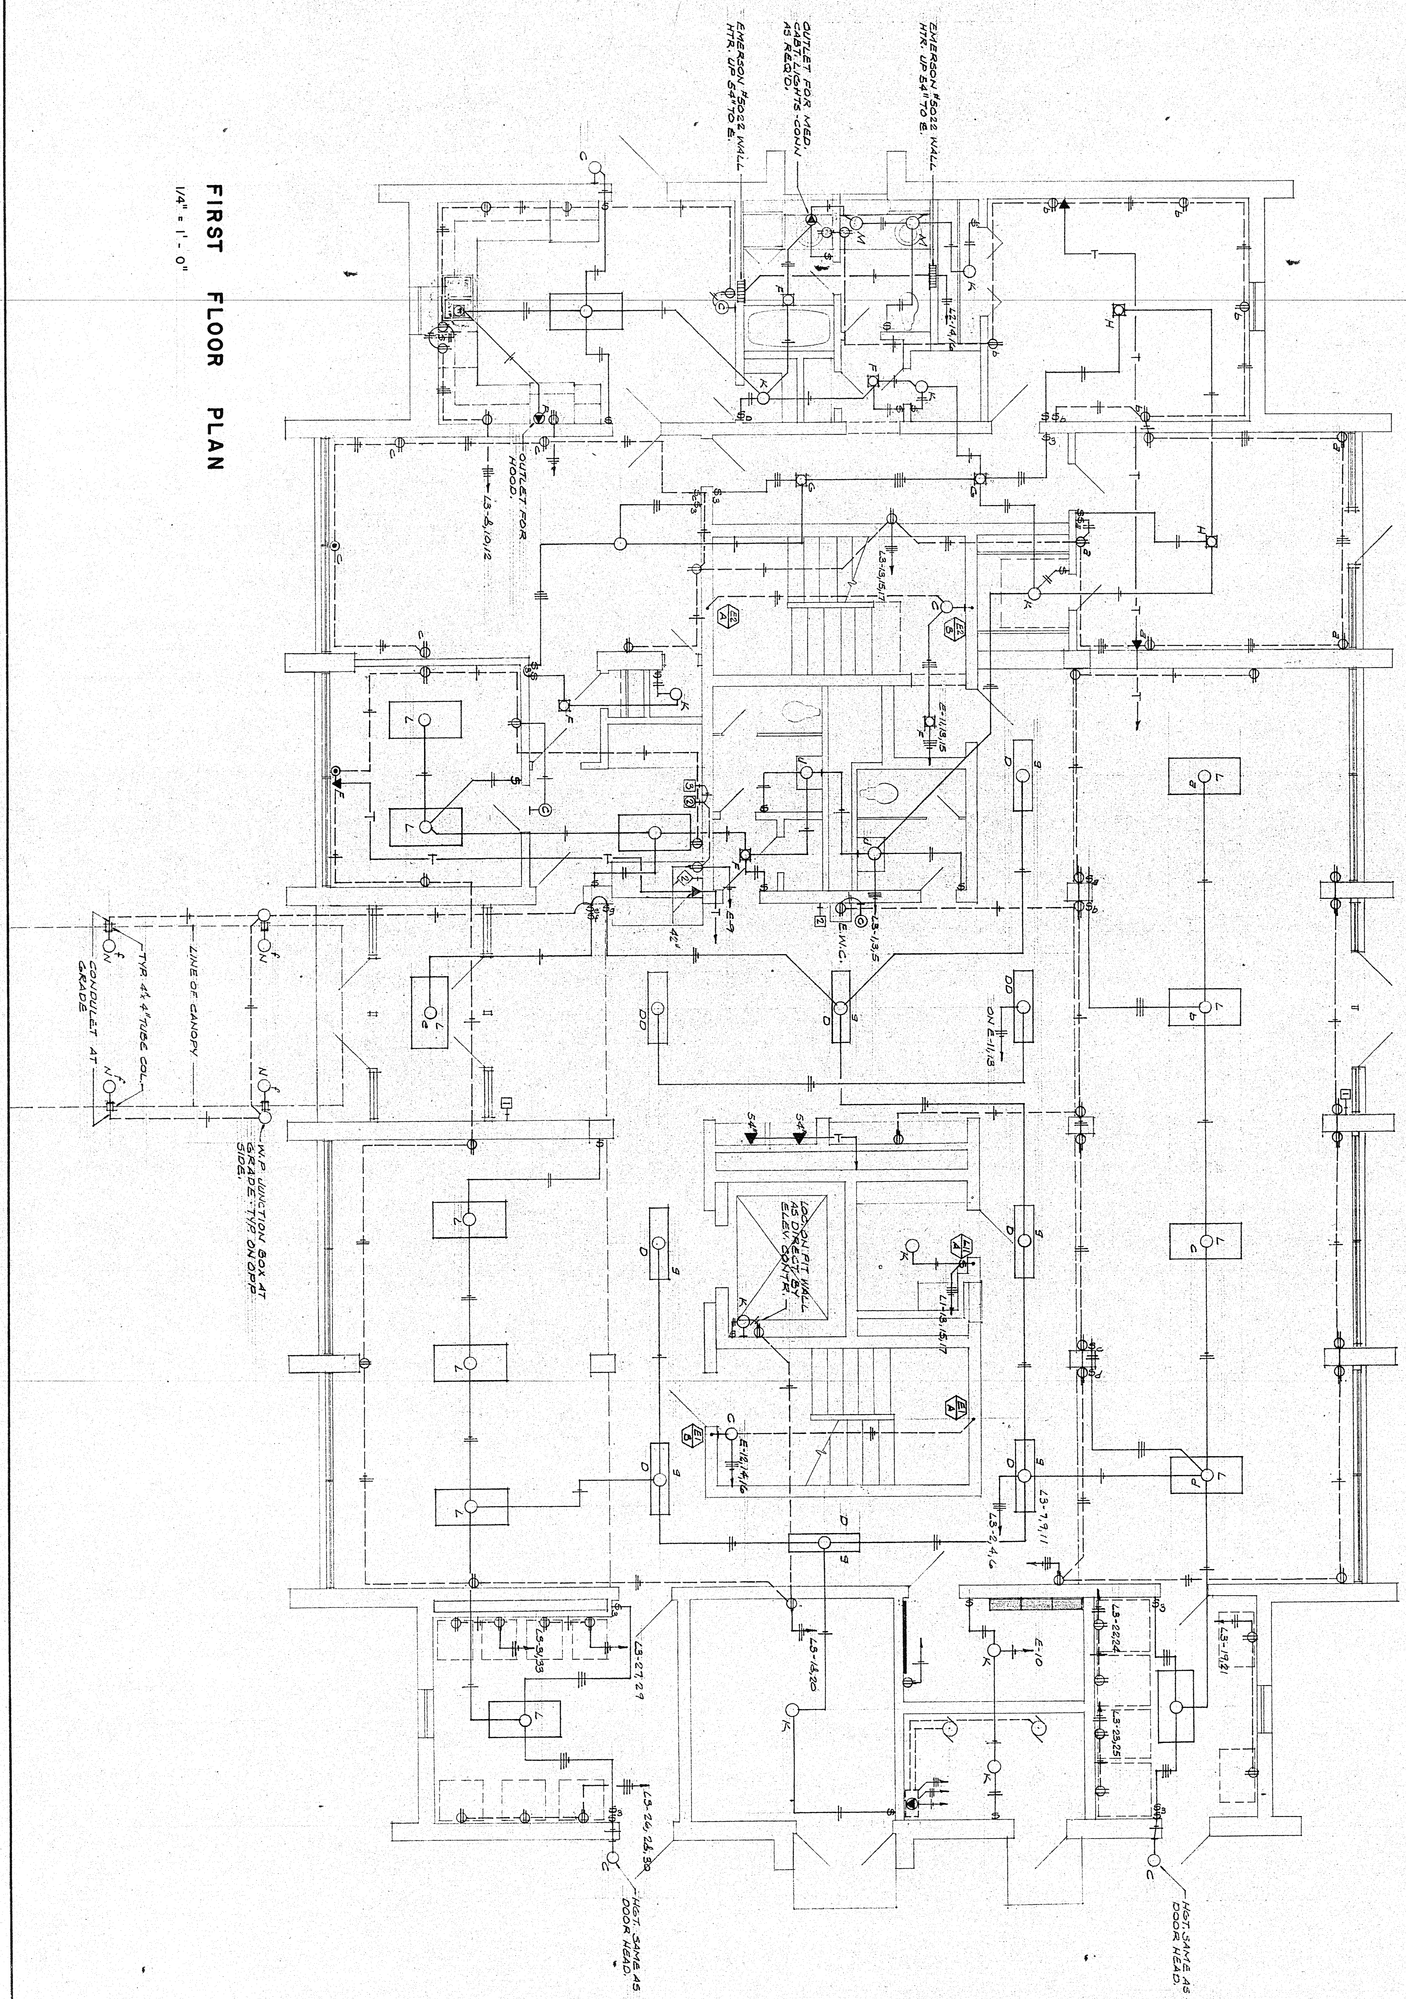





| ELECTRICAL | MEN'S DORMITORY FOR KILGORE COLLEGE | ALLEN & GUINN A.I.A. ARCHITECTS |
|---|---|---|
| JOHN J. CUTH ASSOCIATES<br>MECHANICAL & ELECTRICAL ENGINEERS<br>505 FIRST NATIONAL BANK BUILDING<br>LONGVIEW, TEXAS | KILGORE, TEXAS COMMISSION NUMBER 6902 | LONGVIEW, TEXAS<br>DATE: REVISED: DRAWN BY: |

REGISTERED ARCHITECT STATE OF TEXAS

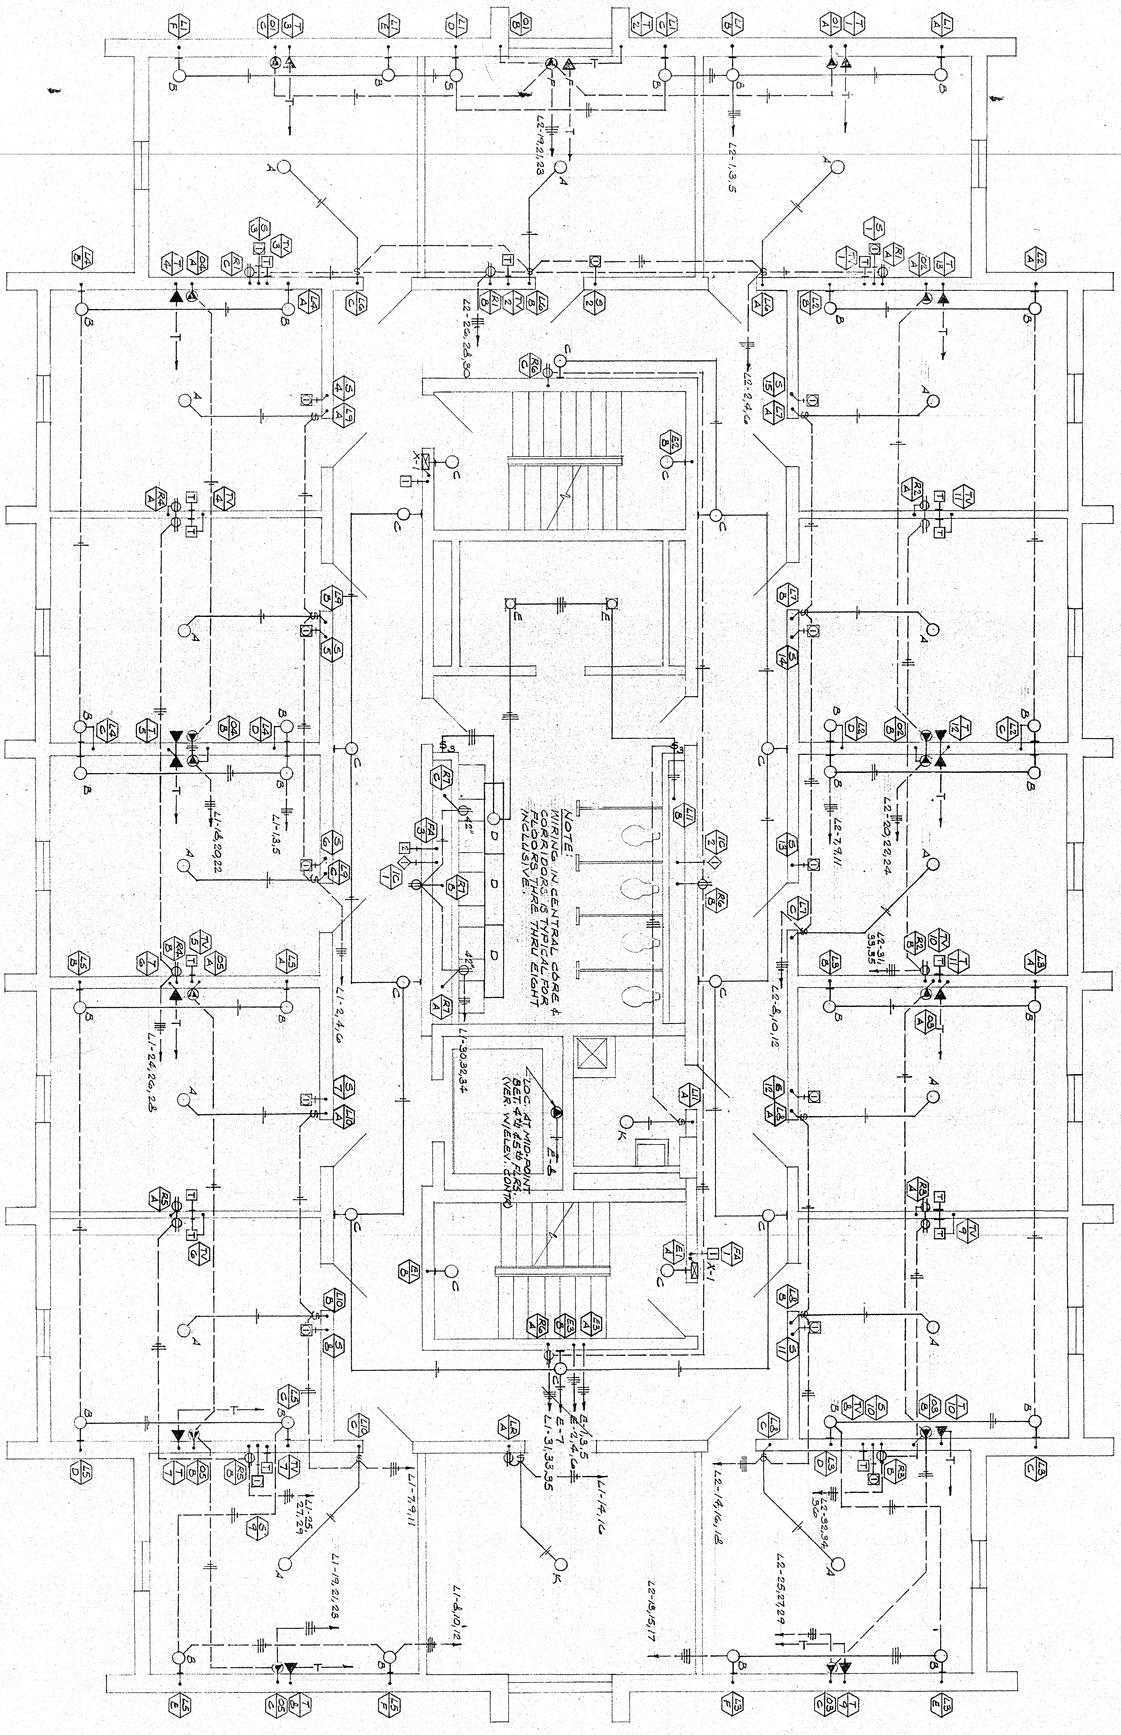


TYPICAL RISER DIAGRAM FOR TYPE "A" LIGHT FIXTURES

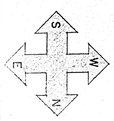


TYPICAL RISER DIAGRAMS FOR TYPE "B" LIGHT FIXTURES

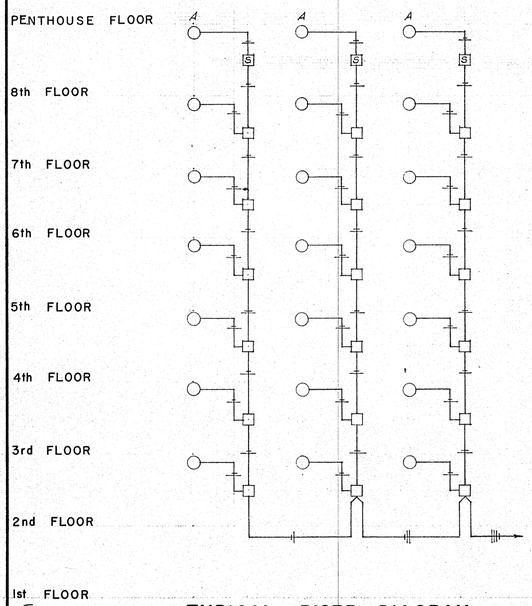


RISER DIAGRAM FOR CORRIDOR LIGHT FIXTURES



TYPICAL RISER DIAGRAM FOR TV RECEPTACLES

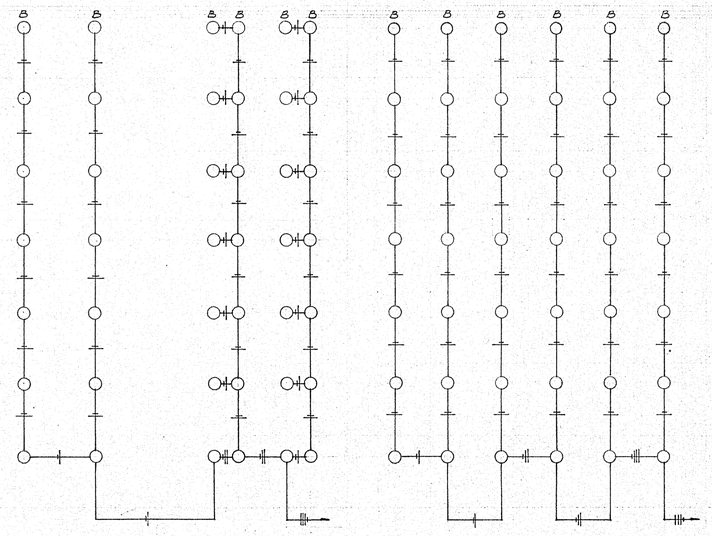


TYPICAL RISER DIAGRAM FOR TV ANTENNA OUTLET

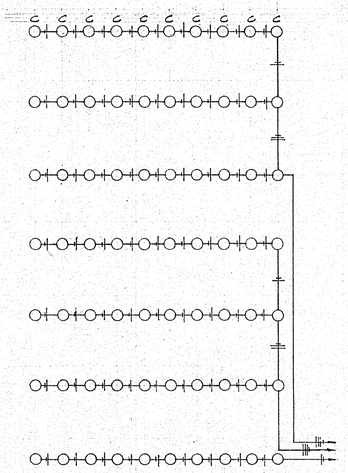


TYPICAL STAIR LIGHT RISER DIAGRAM

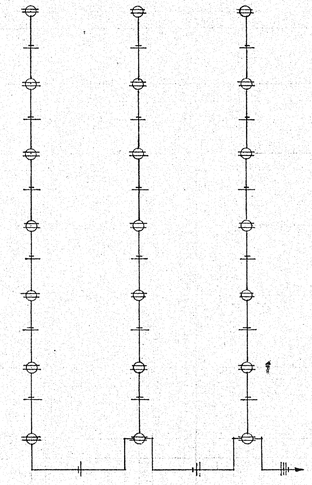


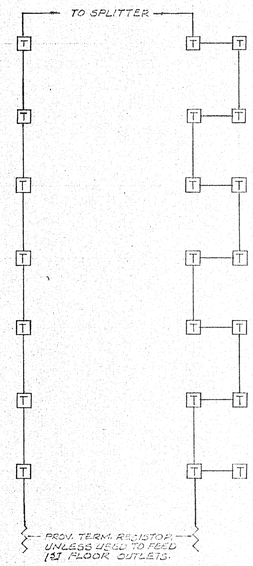RISER DIAGRAM FOR CENTRAL CORE LIGHTS

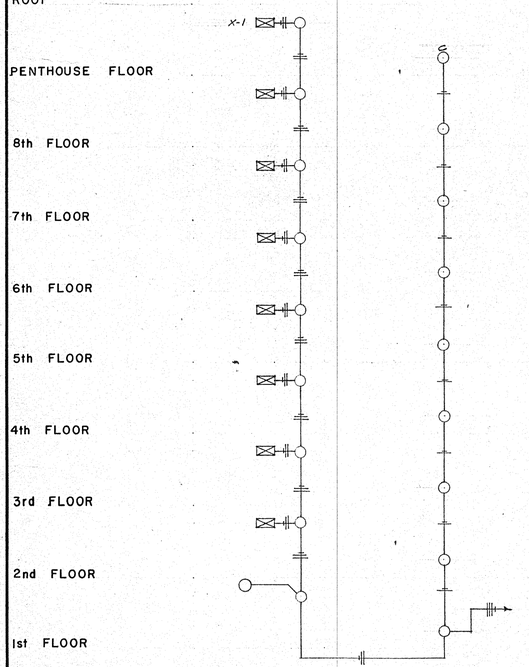


RISER DIAGRAM FOR FAN ROOM LIGHTS



TYPICAL RISER DIAGRAM FOR DESK OUTLETS

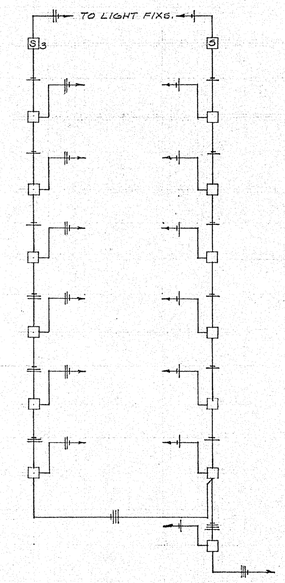

RISER DIAGRAM TOILET & CORRIDOR RECEPTACLES

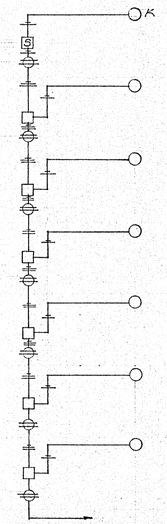


TV ANTENNA HEAD-END EQUIPMENT DIAGRAM

REGISTERED ARCHITECT STATE OF TEXAS

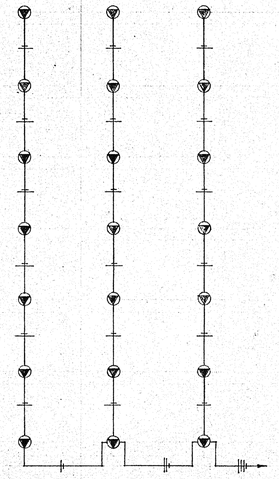ALLEN & GUINN A.I.A.
ARCHITECTS
LONGVIEW, TEXAS

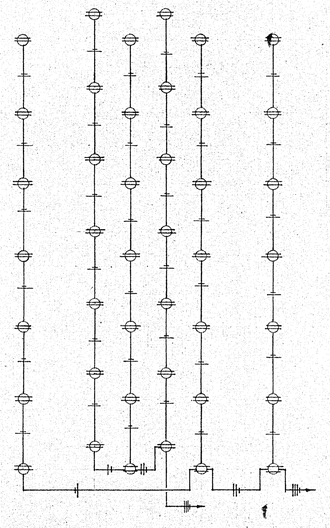DATE: | REVISED: | DRAWN BY:

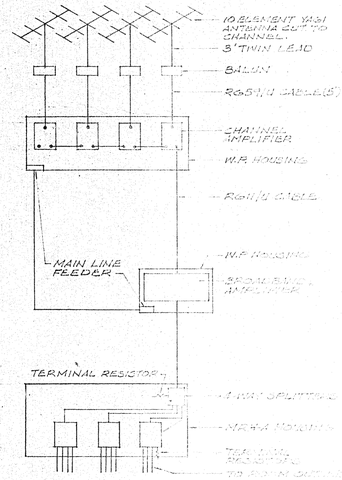DORMITORY FOR
MEN'S
KILGORE COLLEGE
KILGORE, TEXAS

COMMISSION NUMBER 6902

ELECTRICAL
DETAIL SHEET
MECHANICAL & ELECTRICAL ENGINEERS
ESTATE NATIONAL BANK BUILDING
LONGVIEW, TEXAS




FIRE ALARM SYSTEM RISER DIAGRAM




TYPICAL SIGNAL SYSTEM RISER

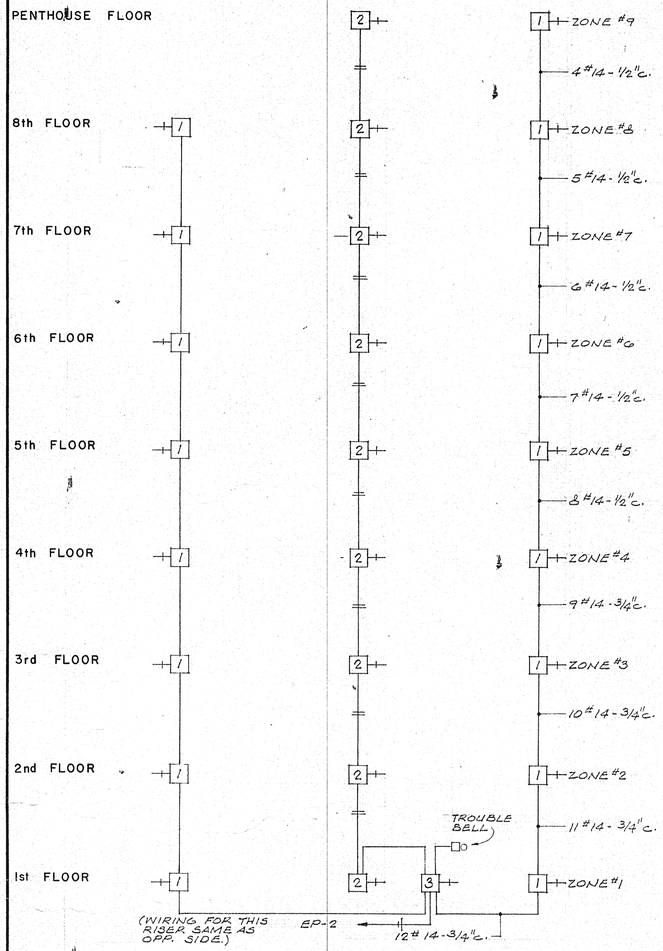


INTERCOM SYSTEM RISER DIAGRAM




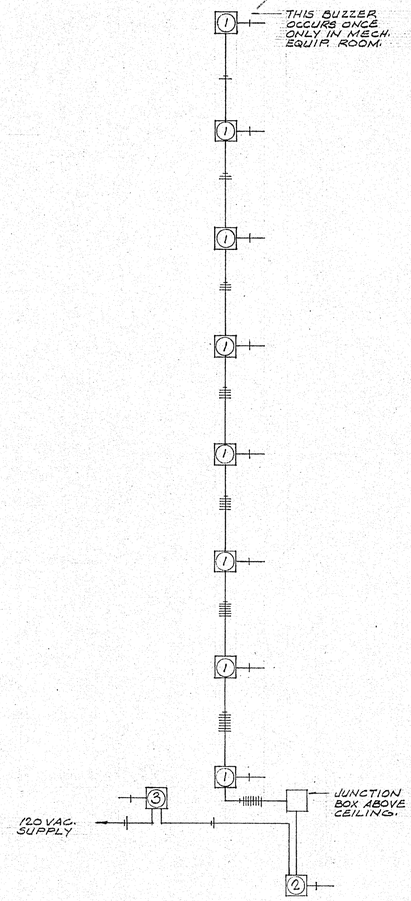


TYPICAL TELEPHONE CONDUIT RISER DIAGRAM

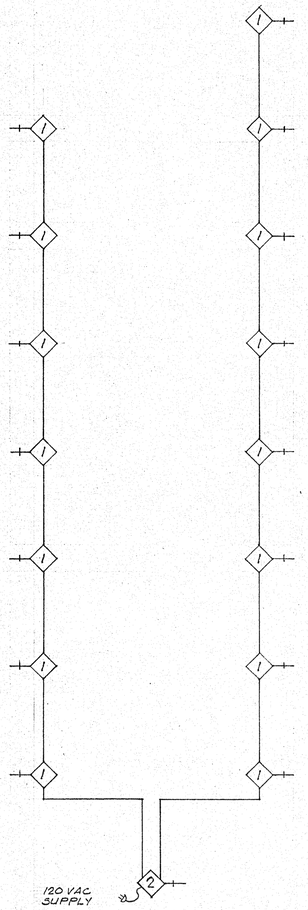ALLEN & GUNN AIA. ARCHITECTS LONGVIEW, TEXAS

DRAWN BY:

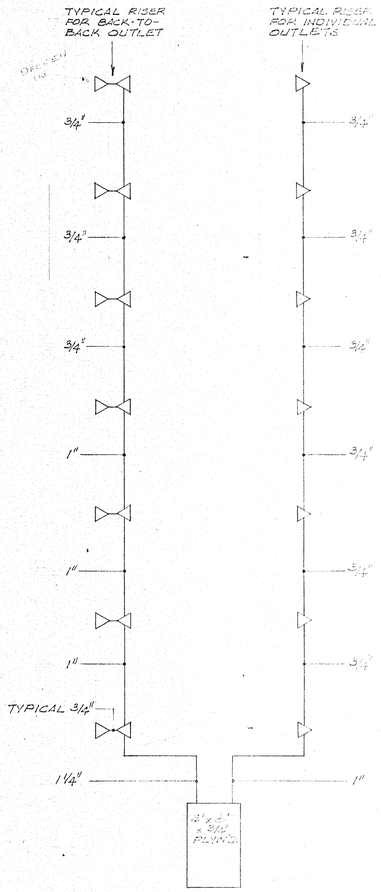REVISED:

DATE:

FOR KILGORE COLLEGE DORMITORY

MEN'S DORMITORY KILGORE COLLEGE KILGORE, TEXAS COMMISSION NUMBER 6902

SEAL REGISTERED ARCHITECT STATE OF TEXAS